




EXISTING REAR ELEVATION
1:100 @ A1

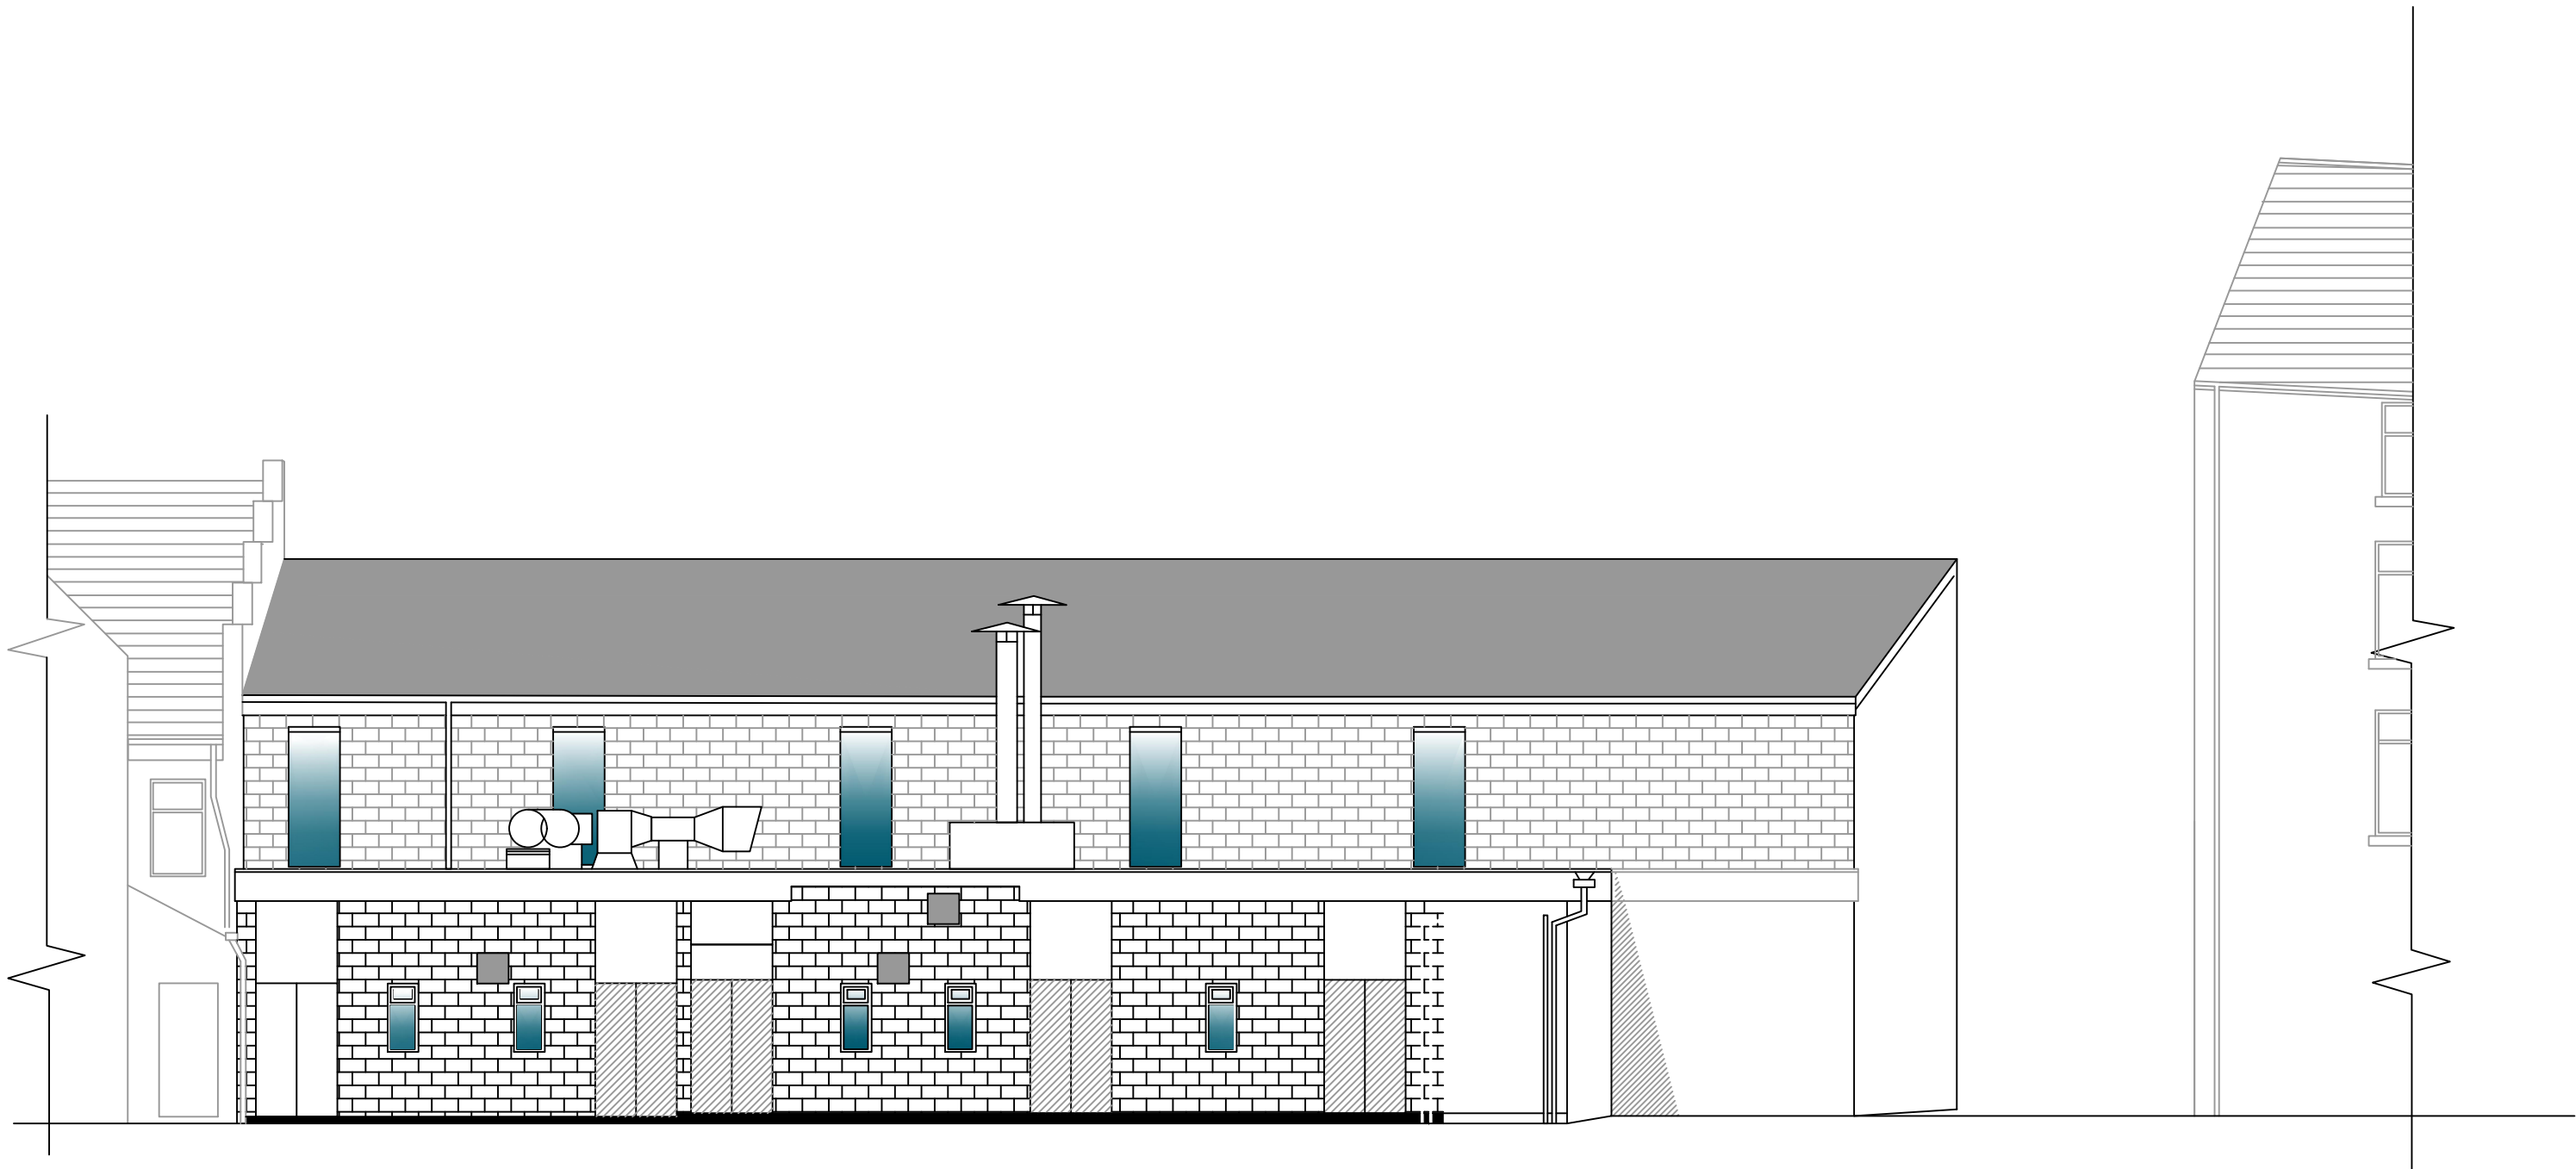

PROPOSED REAR ELEVATION
1:100 @ A1



EXISTING FRONT ELEVATION
1:100 @ A1




PROPOSED FRONT ELEVATION
1:100 @ A1

KEY:



EXISTING

 

PROPOSED

NU-FIT

ARCHITECTURAL DESIGN LTD

Rev.	Revision details	By	Chk.	App.	Date

NOTE TO CONTRACTOR: DO NOT SCALE FROM THIS DRAWING

15a BOLTON STREET, BURY

2 FLOOR EXTENSION & WITH INTERNAL
REFURBISHMENT

EXISTING & PROPOSED ELEVATIONS

Drawn by	Date	Purpose of issue	Scale
	APR.	PLANNING.	1:100 @ A1
Checked by	Date	Drawing No.	
Approved by	Date	BUILDING/26158192-G	