


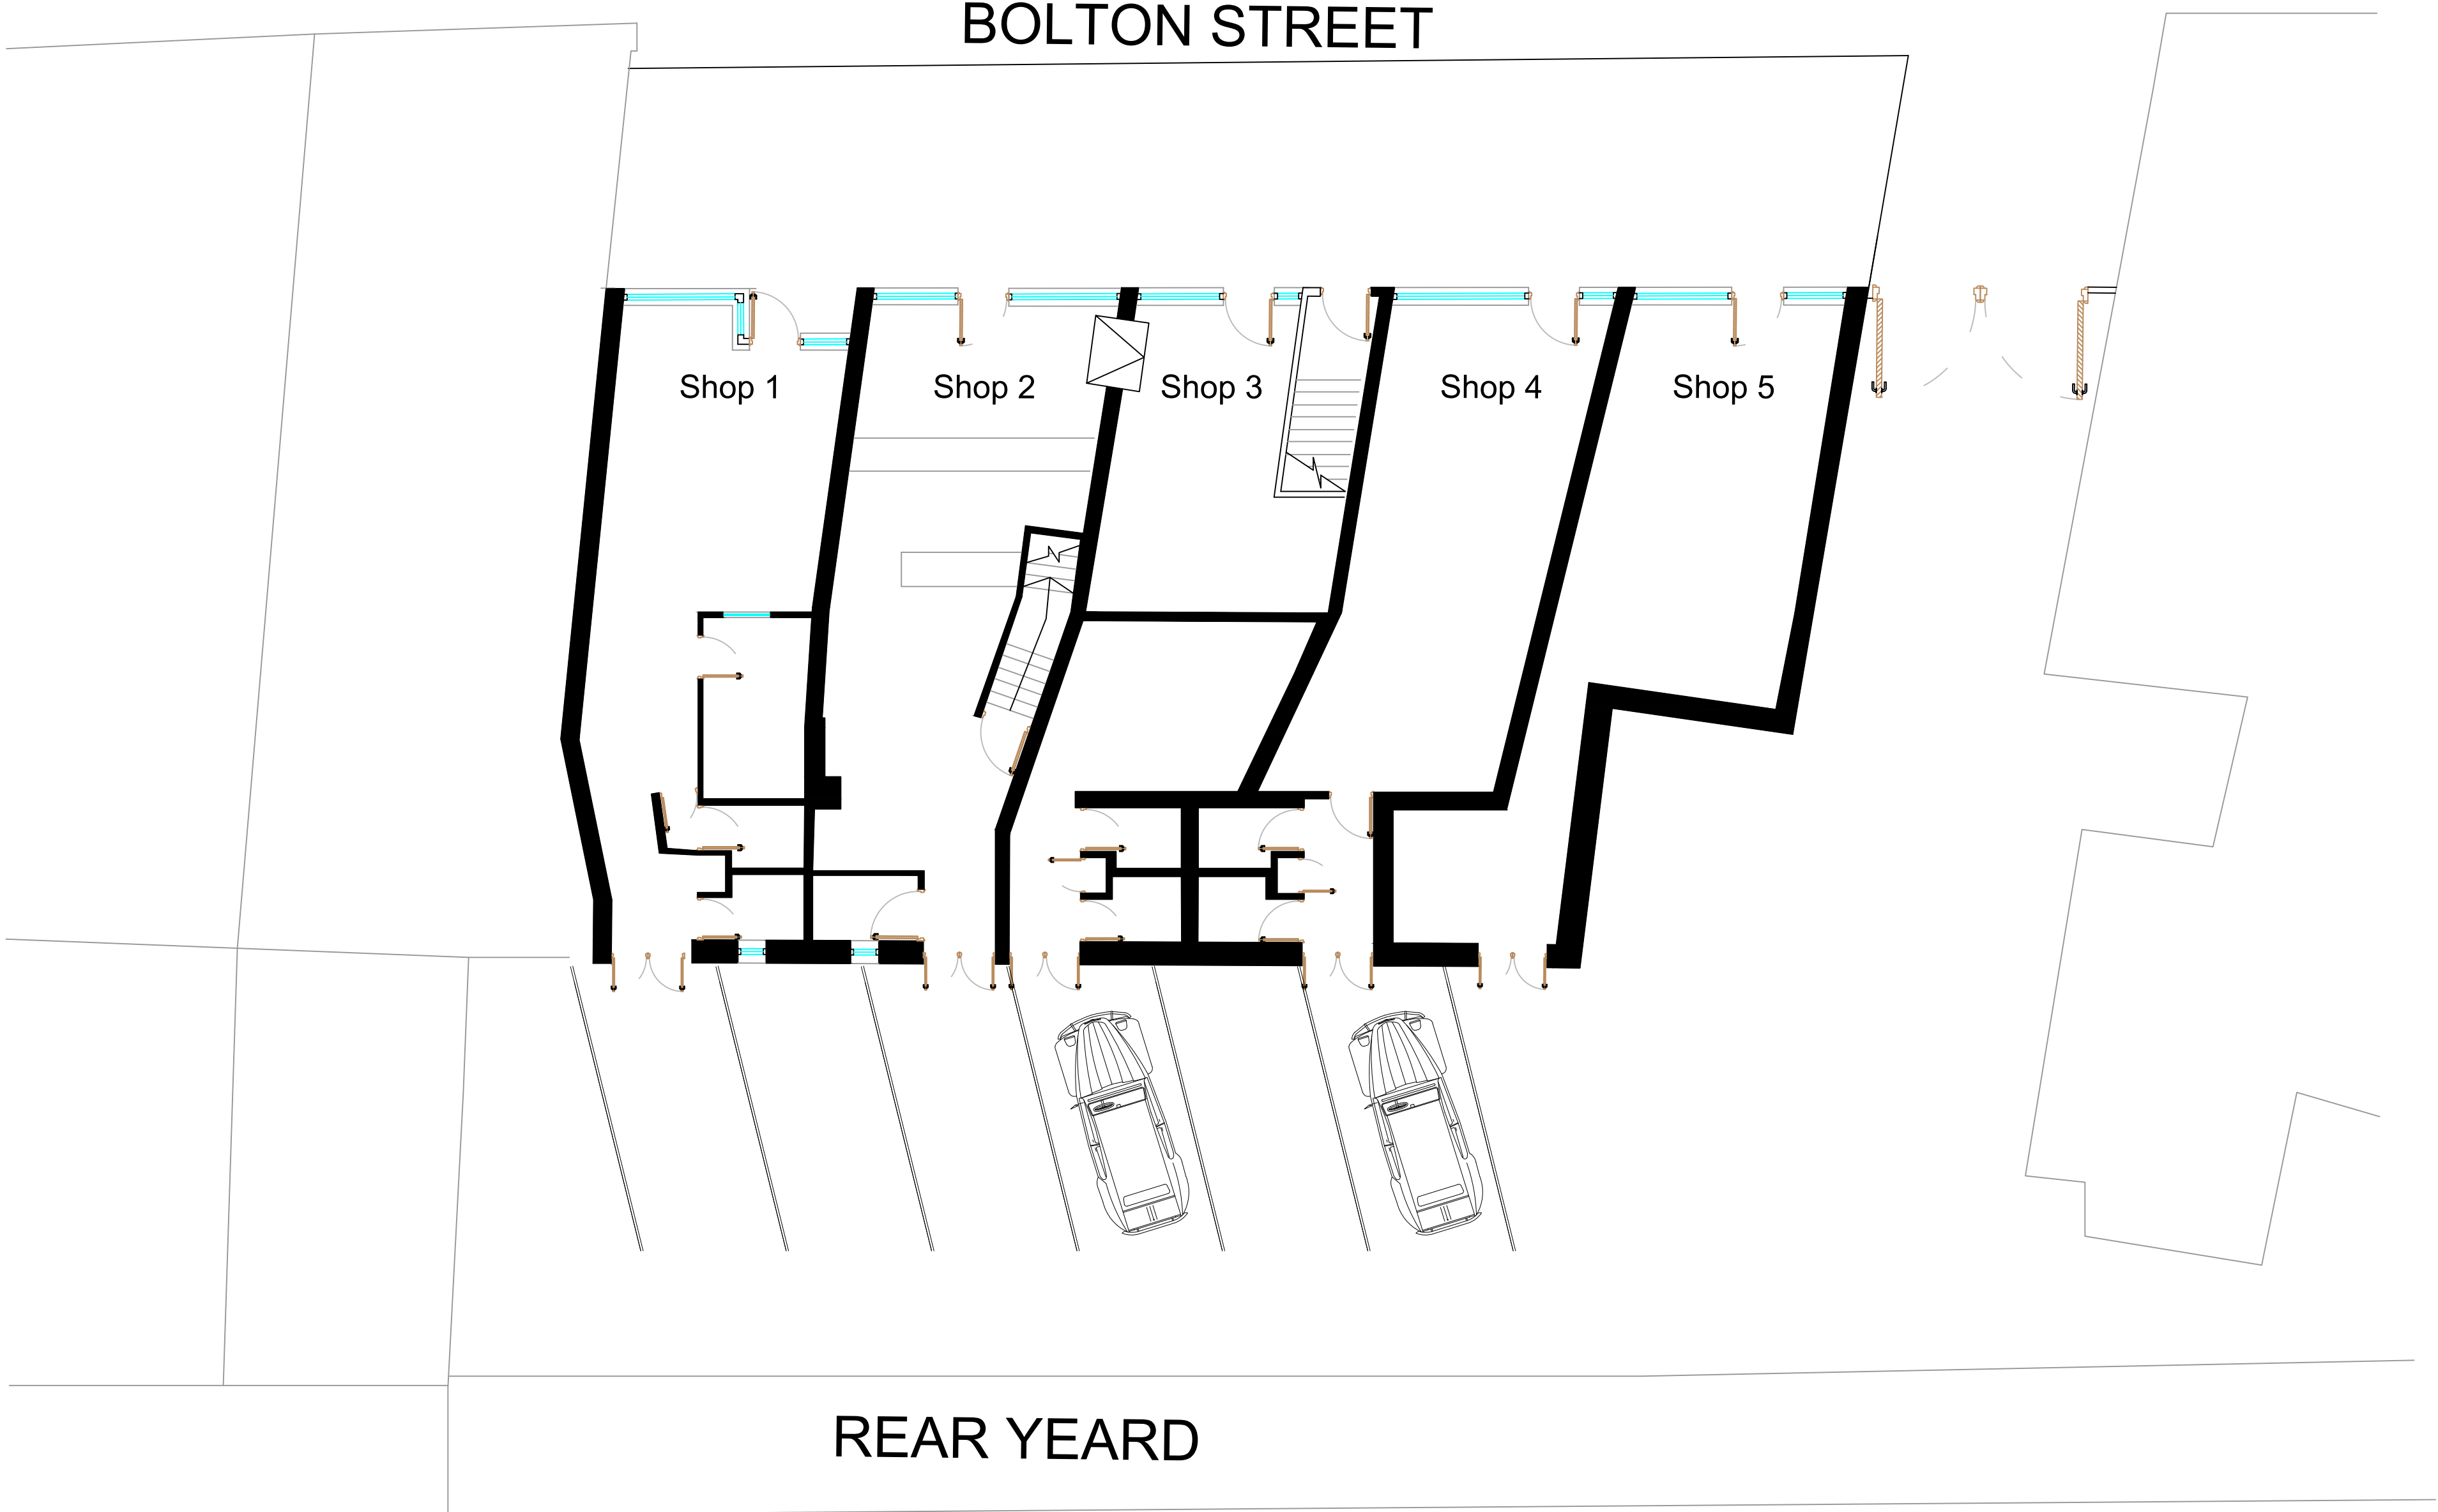

EXISTING GROUND FLOOR PLAN
1:100 @ A1

KEY:
 **EXISTING**  **PROPOSED**

NU-FIT
ARCHITECTURAL DESIGN LTD

Rev.	Revision details	By	Chk.	App.	Date

NOTE TO CONTRACTOR: DO NOT SCALE FROM THIS DRAWING

15a BOLTON STREET, BURY

**2 FLOOR EXTENSION & WITH INTERNAL
REFURBISHMENT**

Drawn by		Date	Purpose of issue	Scale
		APR.	PLANNING.	1:100 @ A1
Checked by		Date	Drawing No.	
Approved by		Date	BUILDING/26158192-A	