


To be read in conjunction with the Landscaping Statement

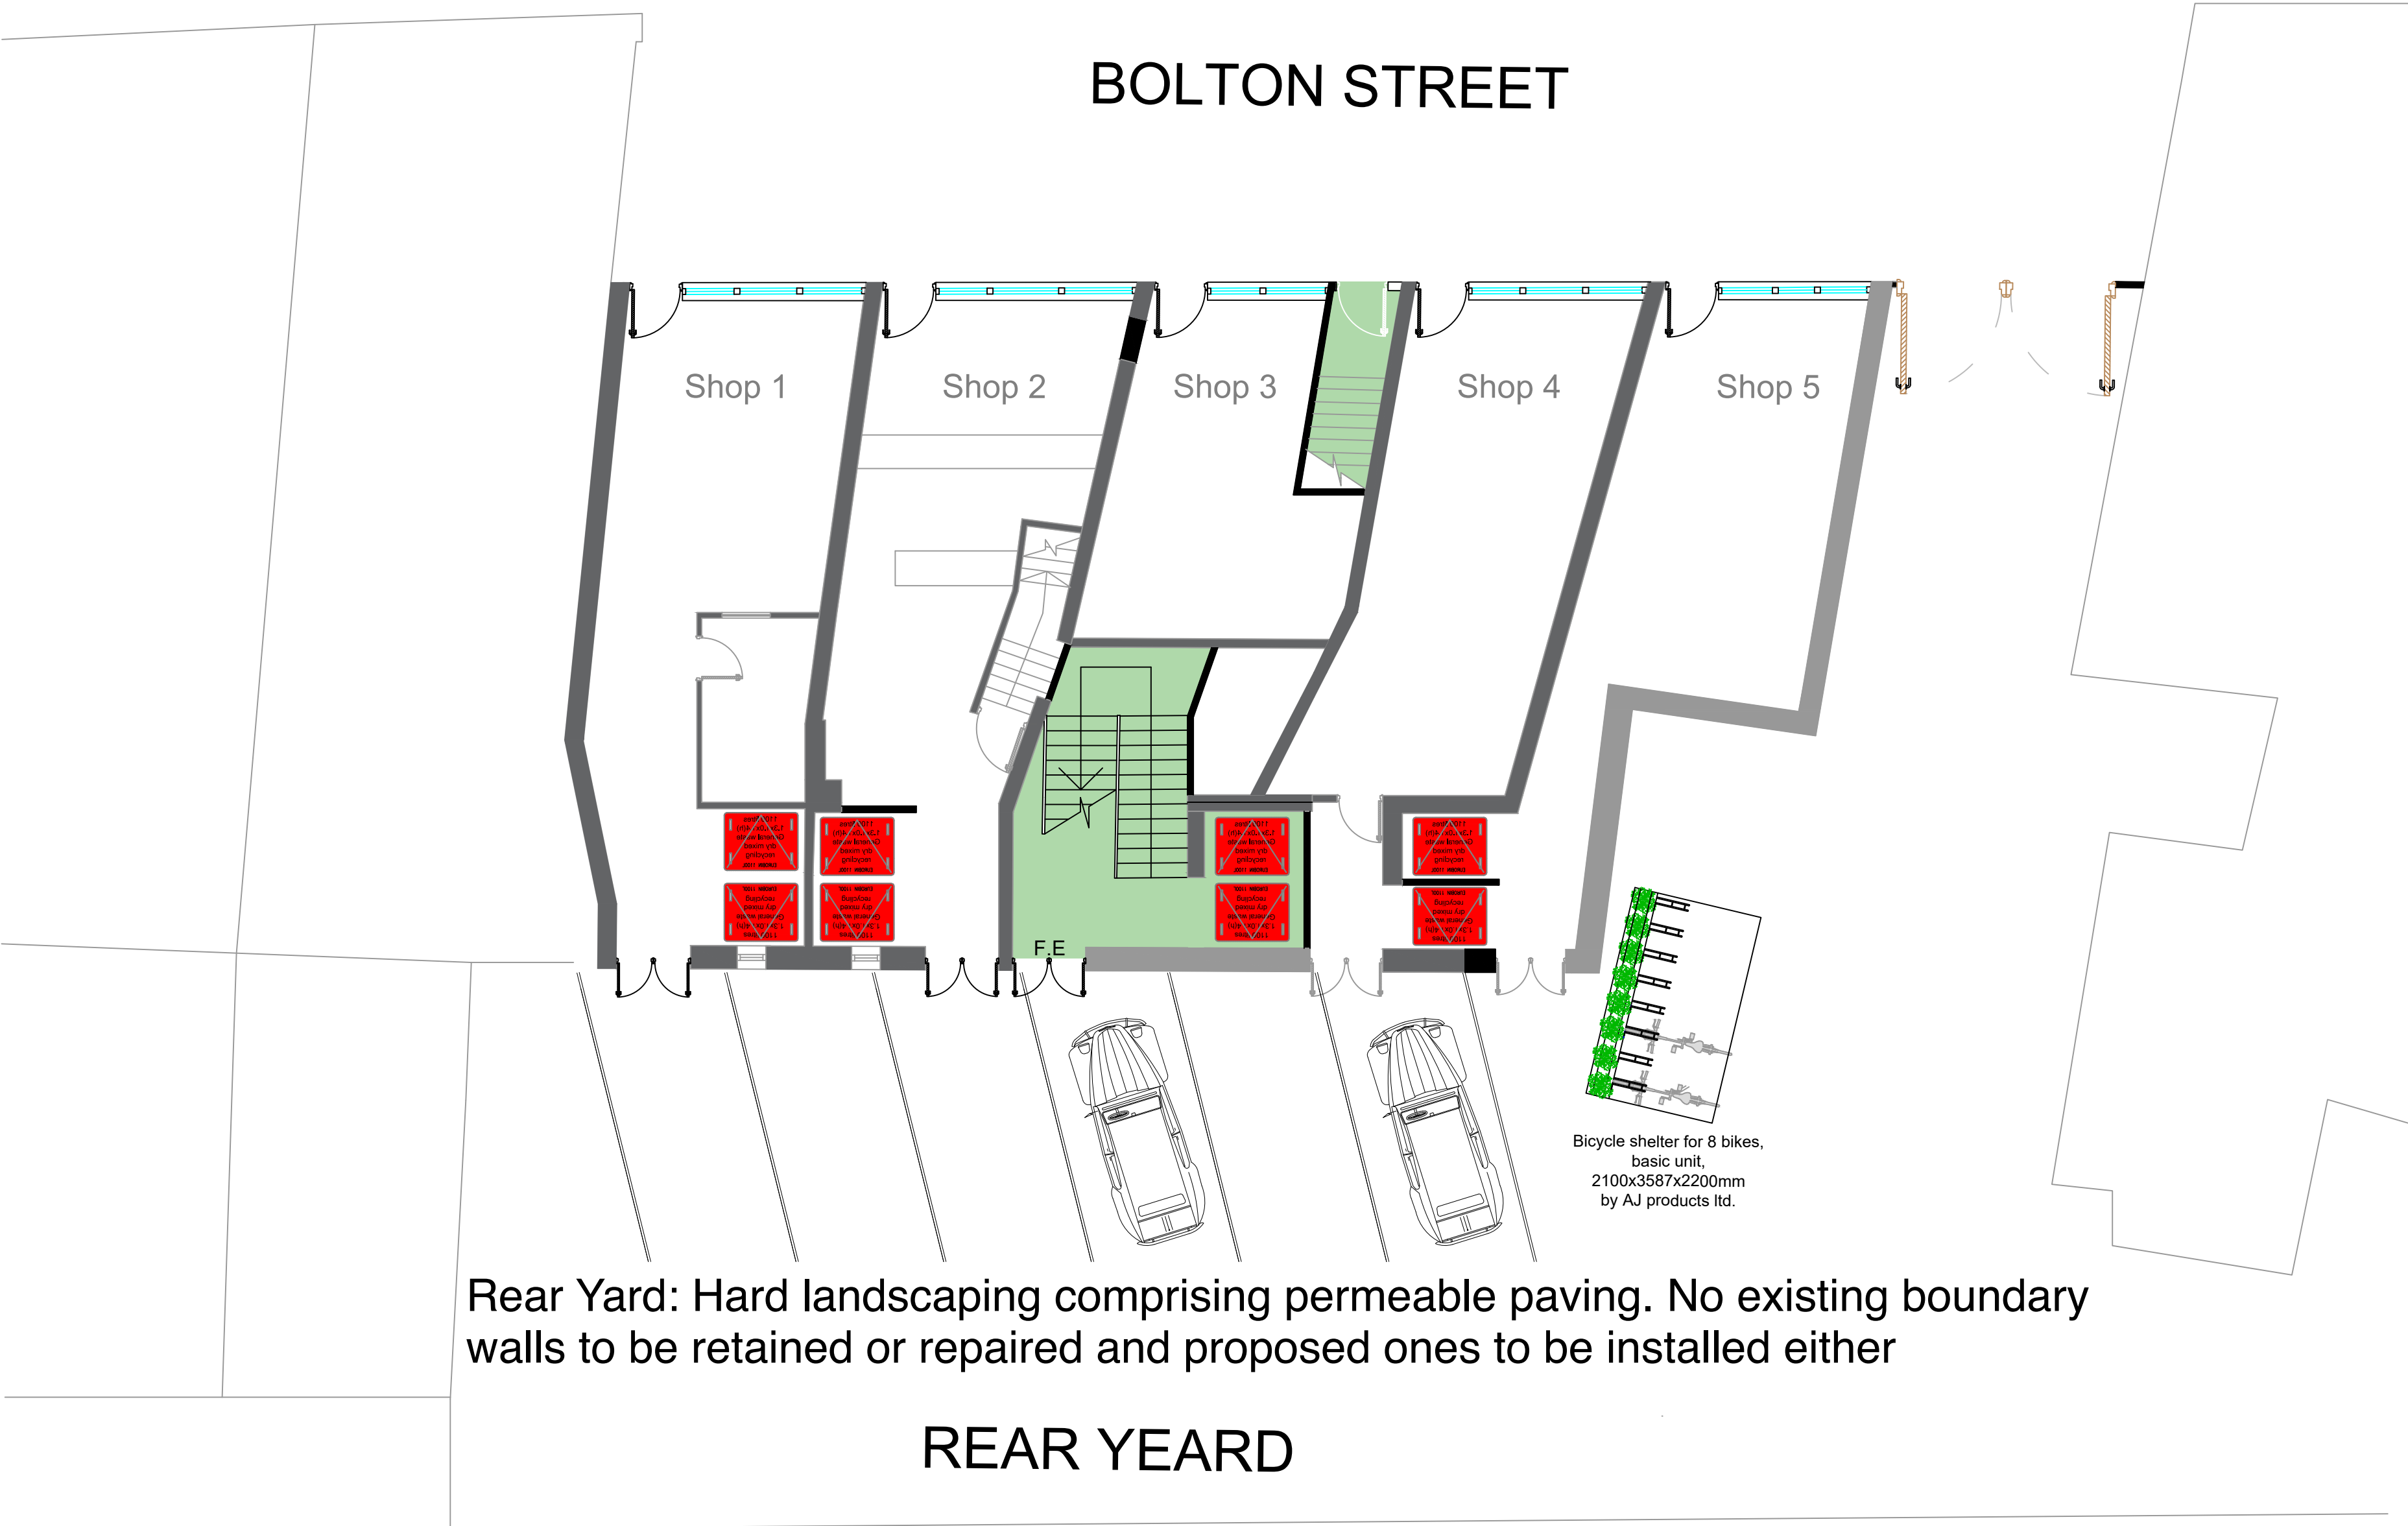

PROPOSED GROUND FLOOR PLAN

1:100 @ A1

Landscaping limited to rear years amenity area due to constrained town centre location

KEY:

EXISTING

PROPOSED

NU-FIT

ARCHITECTURAL DESIGN LTD

Rev.	Revision details	By	Chk.	App.	Date

NOTE TO CONTRACTOR: DO NOT SCALE FROM THIS DRAWING

15a BOLTON STREET, BURY

2 FLOOR EXTENSION & WITH INTERNAL REFURBISHMENT

PROPOSED GROUND FLOOR PLAN			
Drawn by	Date	Purpose of issue	Scale
	APR.	PLANNING.	1:100 @ A1
Checked by	Date	Drawing No.	
Approved by	Date	BUILDING/26158192-C	