


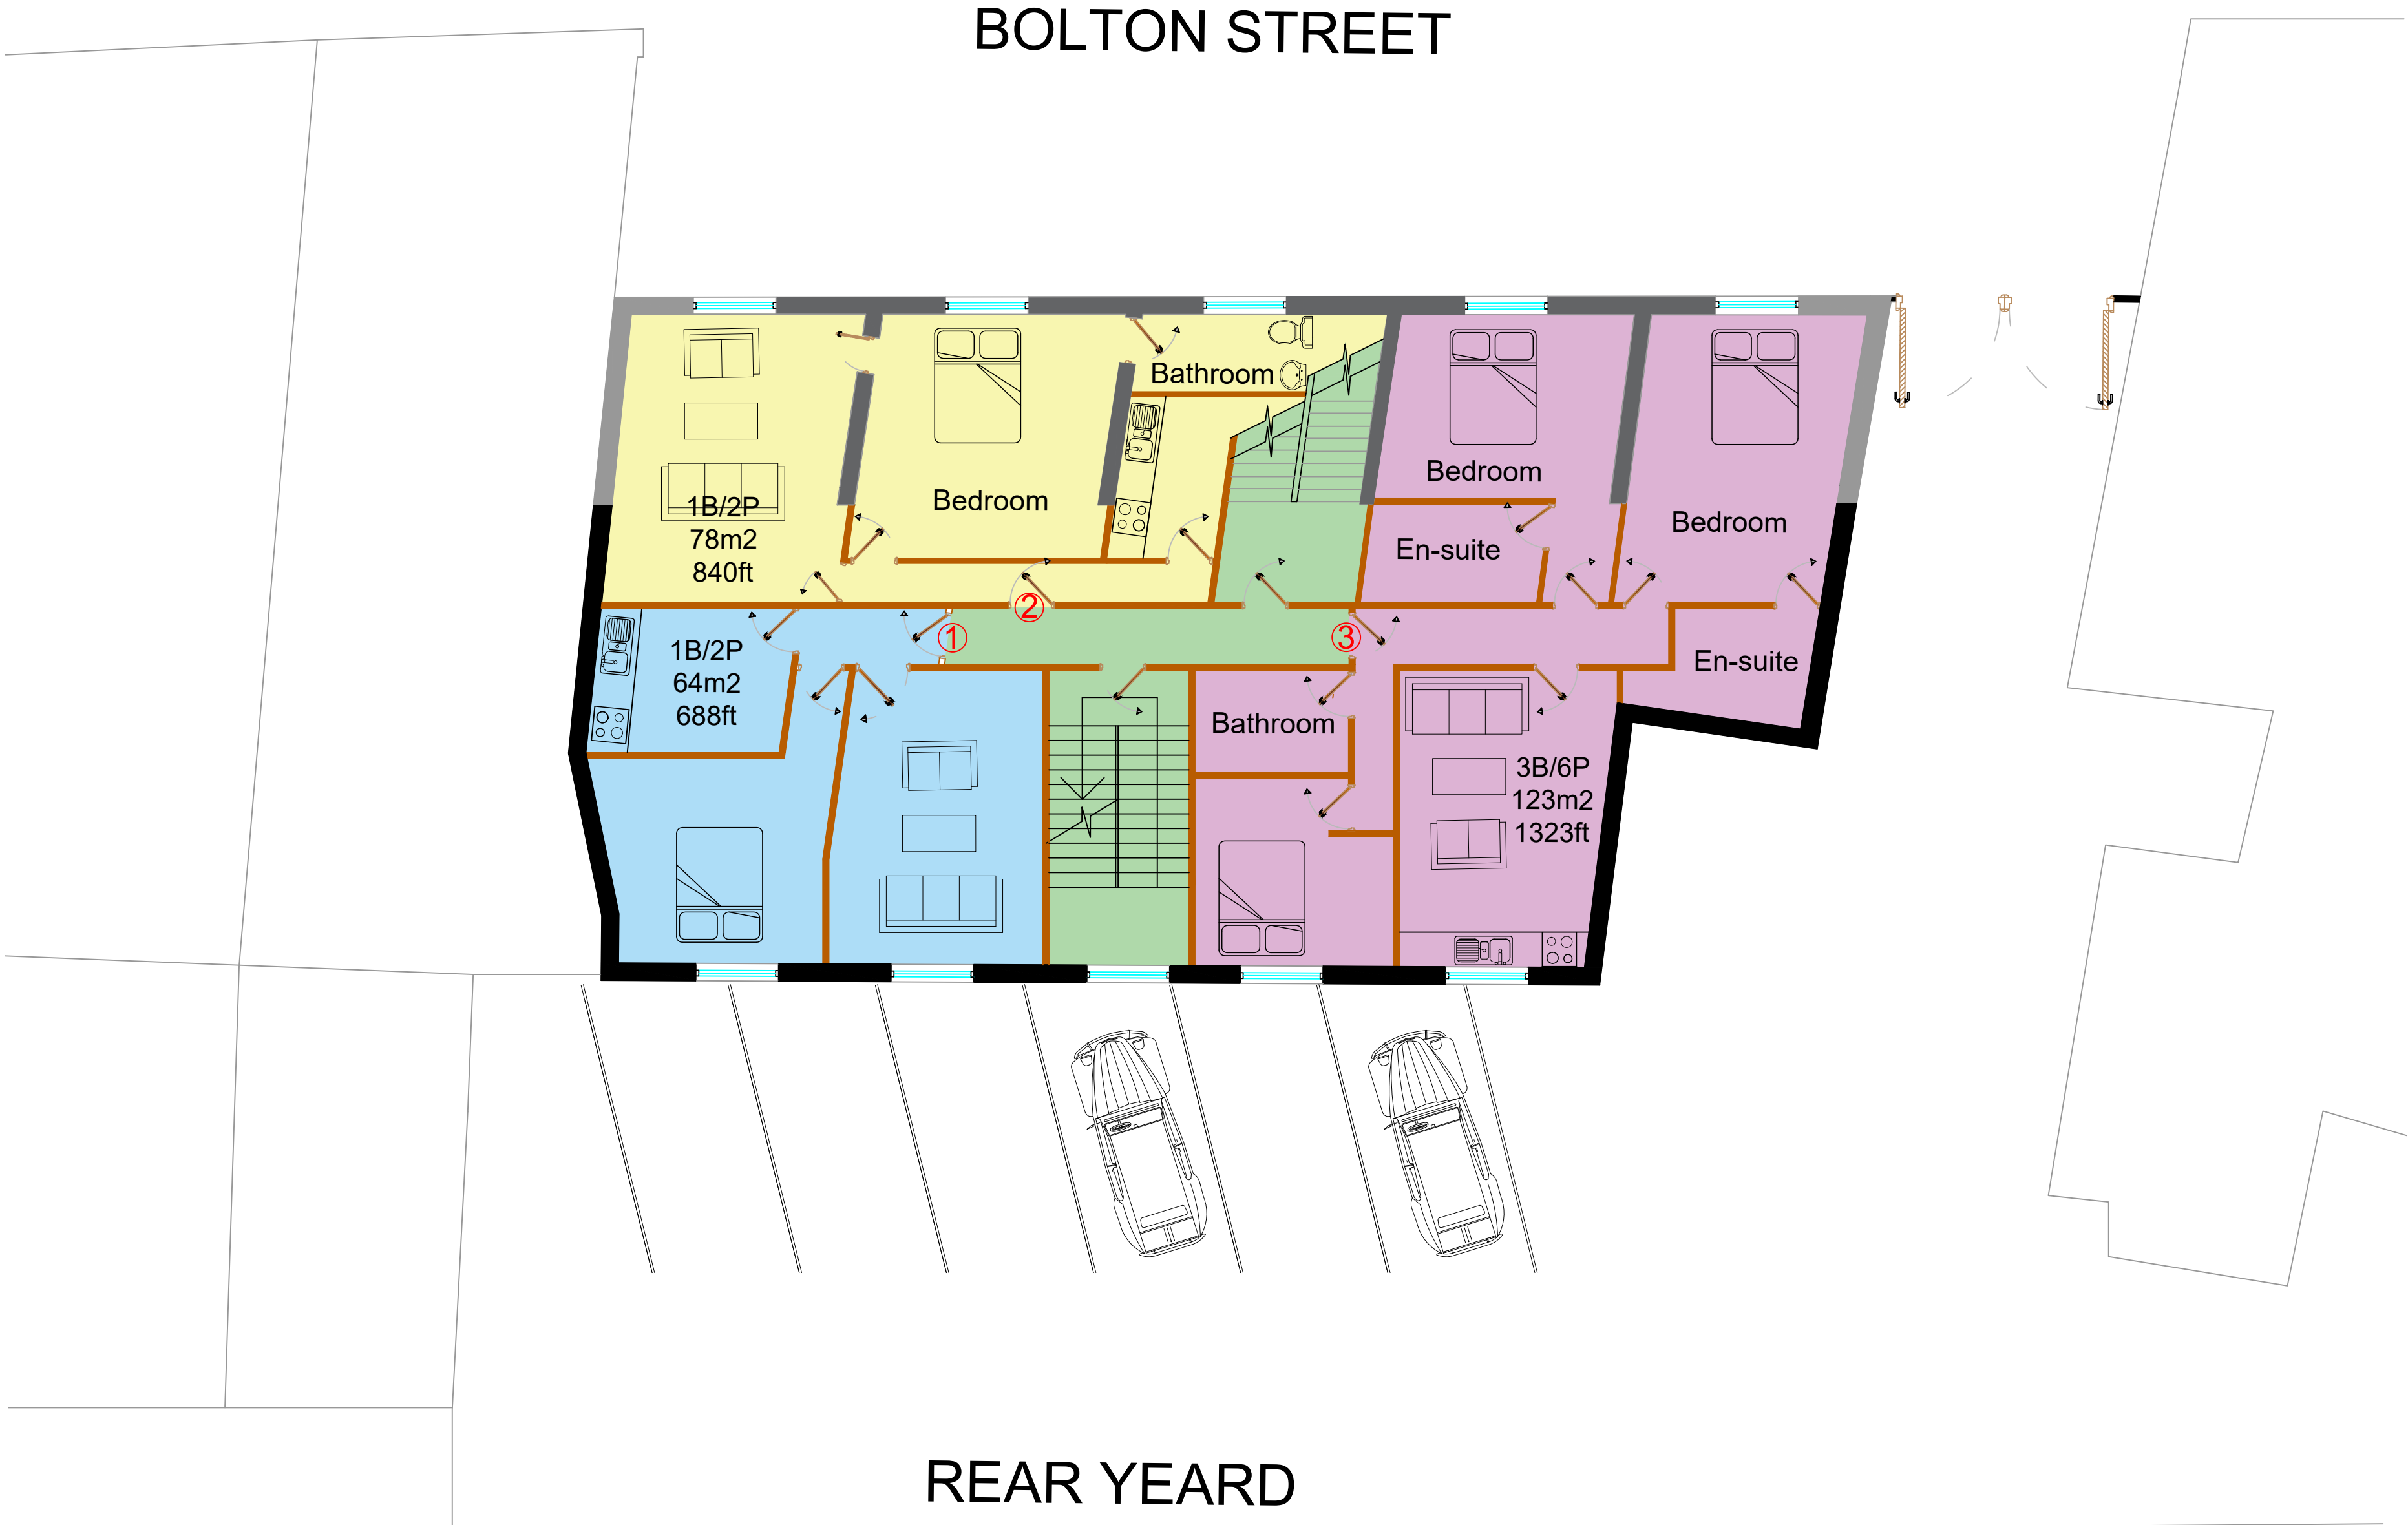

KEY:

EXISTING

PROPOSED

NU-FIT
ARCHITECTURAL DESIGN LTD

Rev.	Revision details	By	Chk.	App.	Date

NOTE TO CONTRACTOR: DO NOT SCALE FROM THIS DRAWING

15a BOLTON STREET, BURY
2 FLOOR EXTENSION & WITH INTERNAL
REFURBISHMENT

PROPOSED FIRST FLOOR PLAN		Scale 1:100 @ A1	
Drawn by	Date	Purpose of issue	
	APR.	PLANNING.	
Checked by	Date	Drawing No.	
Approved by	Date	BUILDING/26158192-D	