


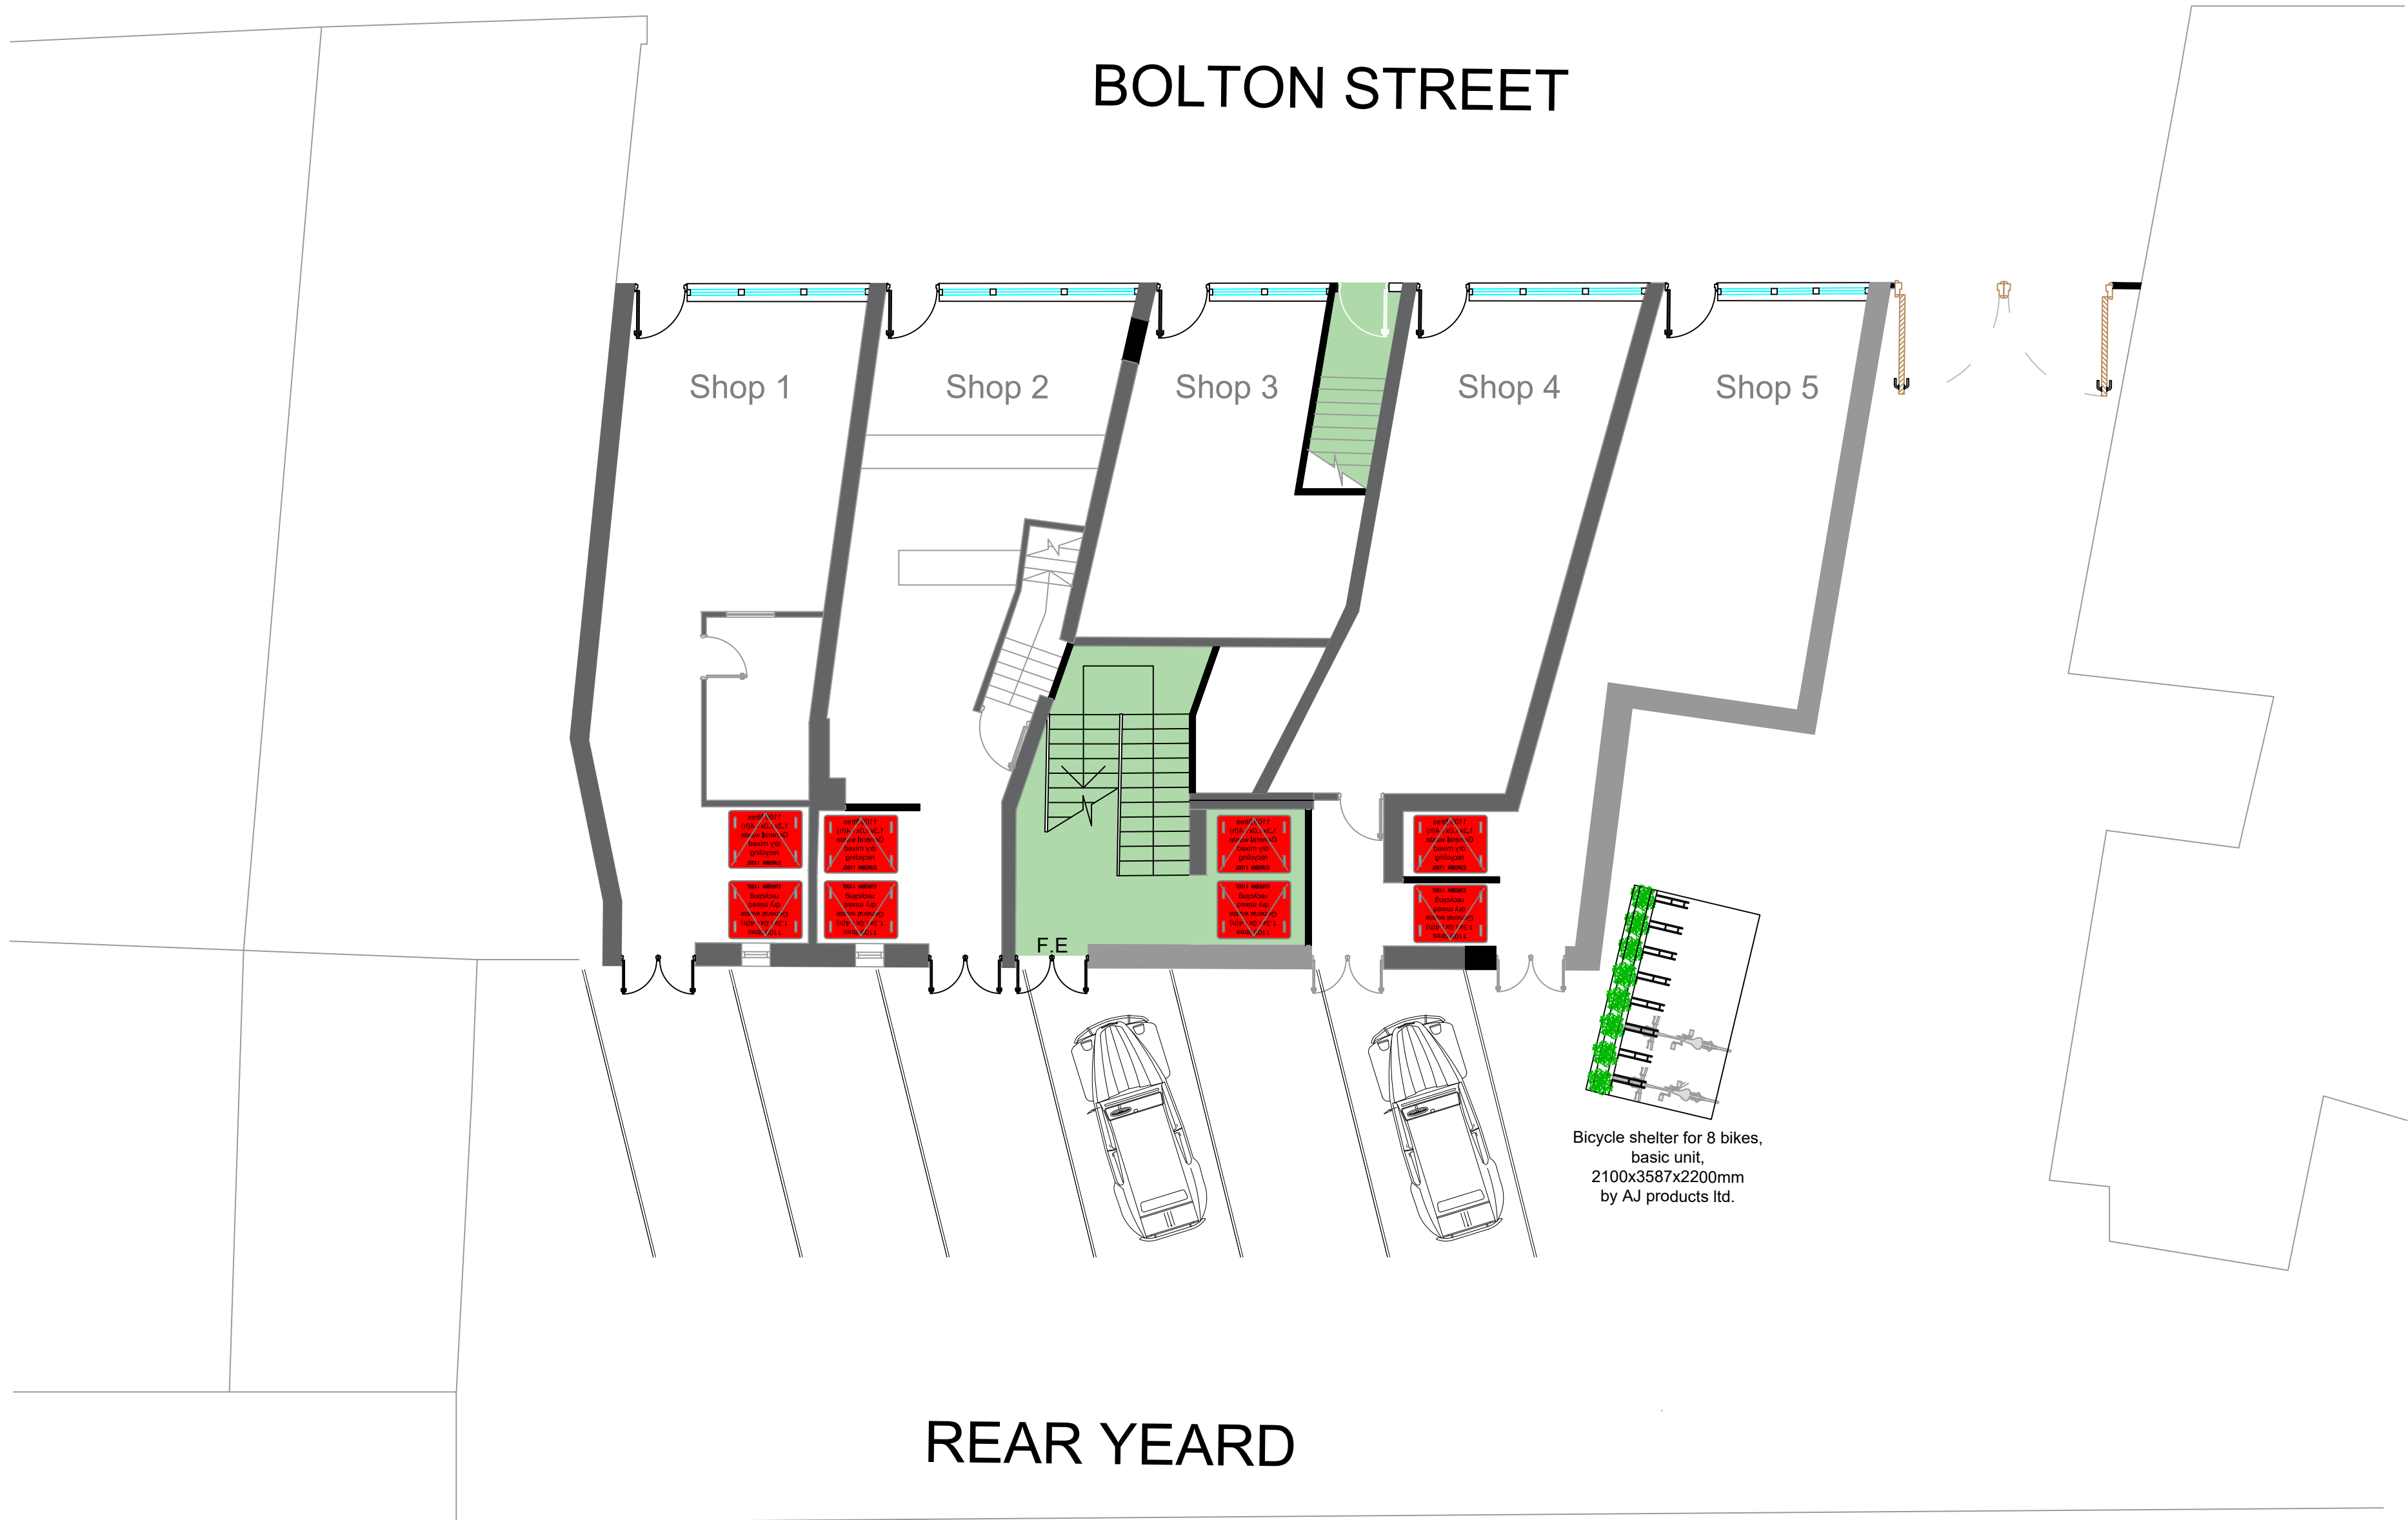

PROPOSED GROUND FLOOR PLAN
1:100 @ A1

KEY:

EXISTING

PROPOSED

NU-FIT
ARCHITECTURAL DESIGN LTD

Rev.	Revision details	By	Chk.	App.	Date

NOTE TO CONTRACTOR: DO NOT SCALE FROM THIS DRAWING

15a BOLTON STREET, BURY
2 FLOOR EXTENSION & WITH INTERNAL
REFURBISHMENT

PROPOSED GROUND FLOOR PLAN			
Drawn by	Date	Purpose of issue	Scale
	APR.	PLANNING.	1:100 @ A1
Checked by	Date	Drawing No.	
		BUILDING/26158192-C	
Approved by	Date		