



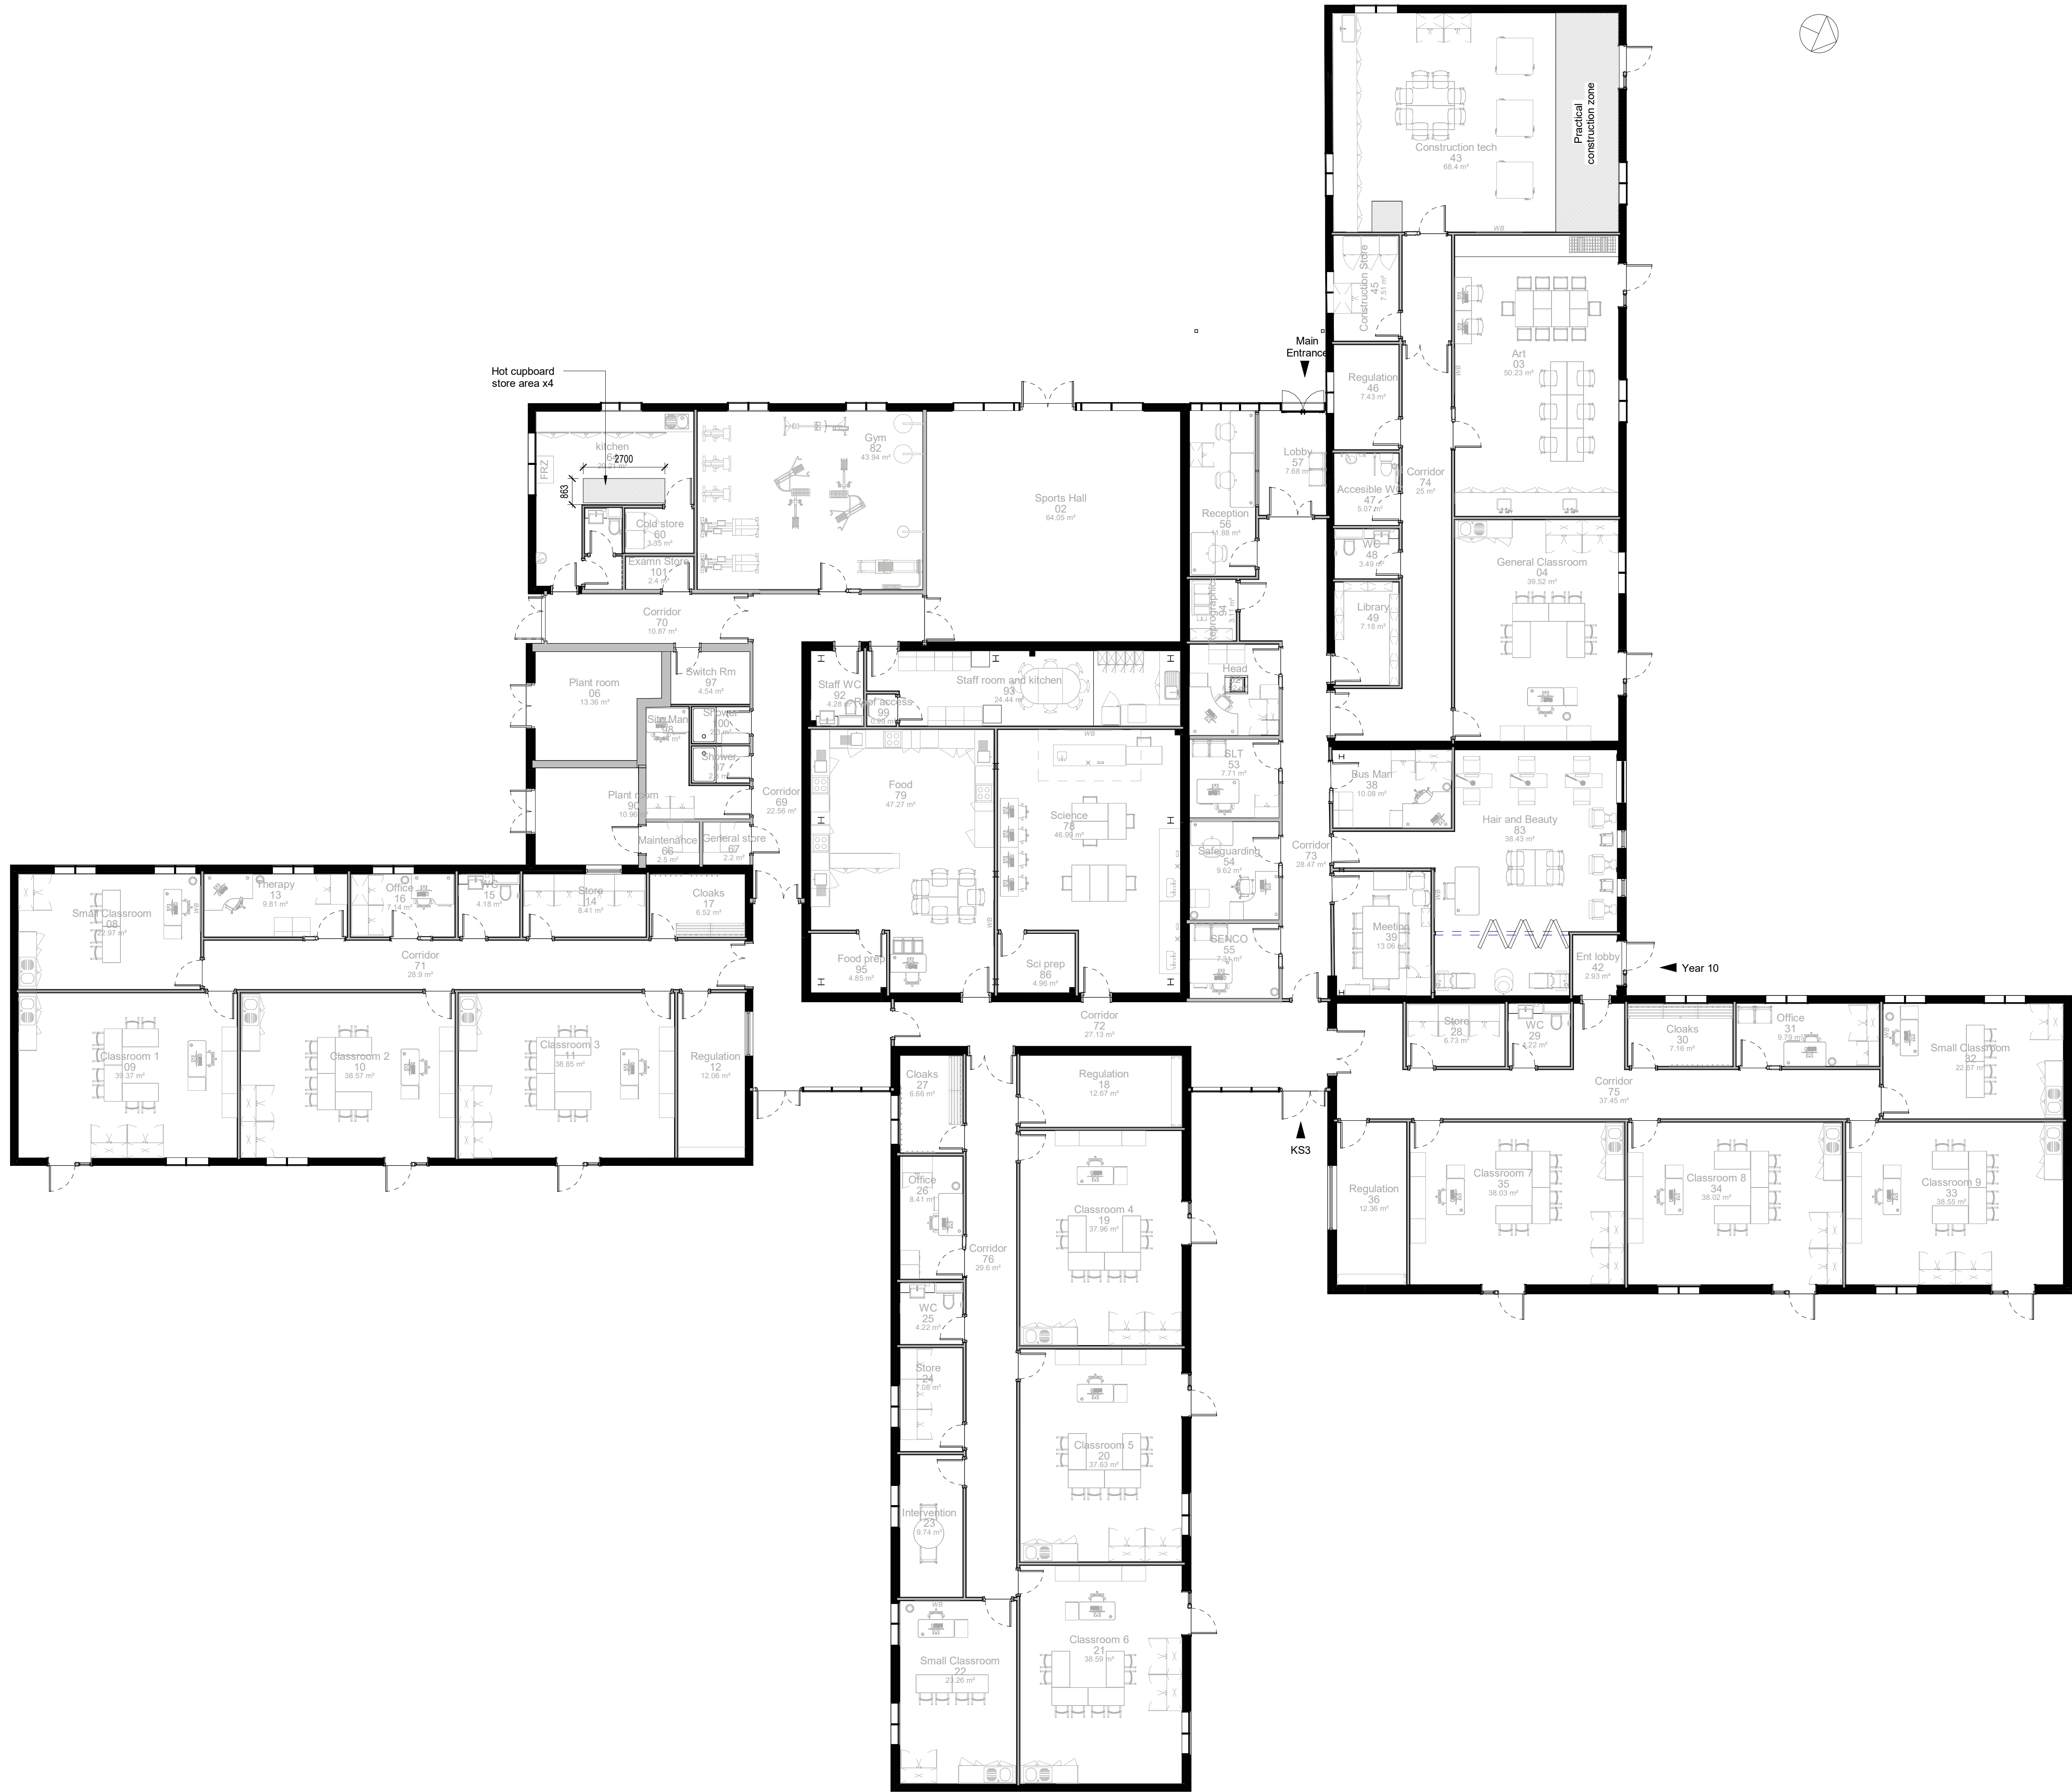

C	Planning	16.12.22	CS	JW
B	Stage 3 Package	02.12.22	CS	JW
A	Updated as per design changes	07.11.22	CS	JW
Rev	Description	Date	Dr	App
CS		11/07/22	JW	

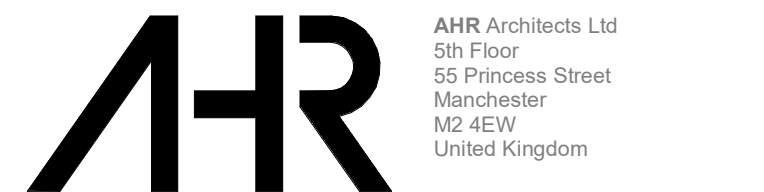

AHR Architects Ltd
5th Floor
55 Princess Street
Manchester
M2 4EW
United Kingdom

client name	Bury Council
project	Spring Lane PRU
drawing	Ground Floor - Proposed Floor Plan
computer file	C:\Users\michael\Documents\2022\00385-000-Spring Lane\Stage 3
plot date	16.12.22
project number	2022.00385.000
scale	1:100
drawing number	SH-20-P-007
rev	C
issue status	Planning