



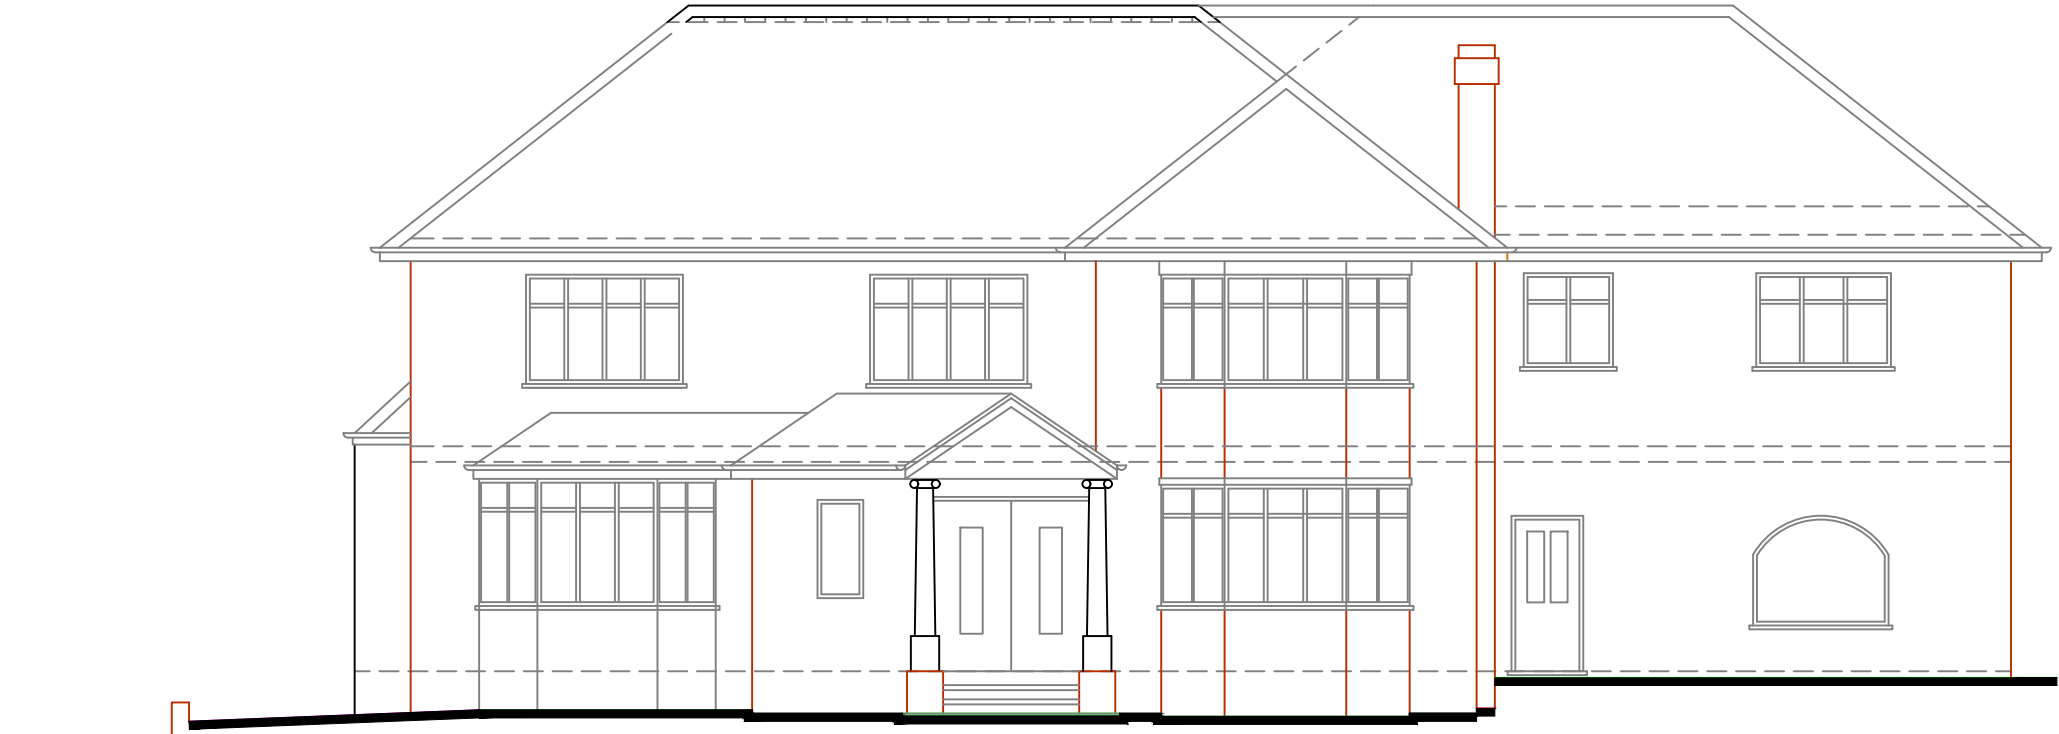


Proposed South (Castle Hill Road) East Elevation

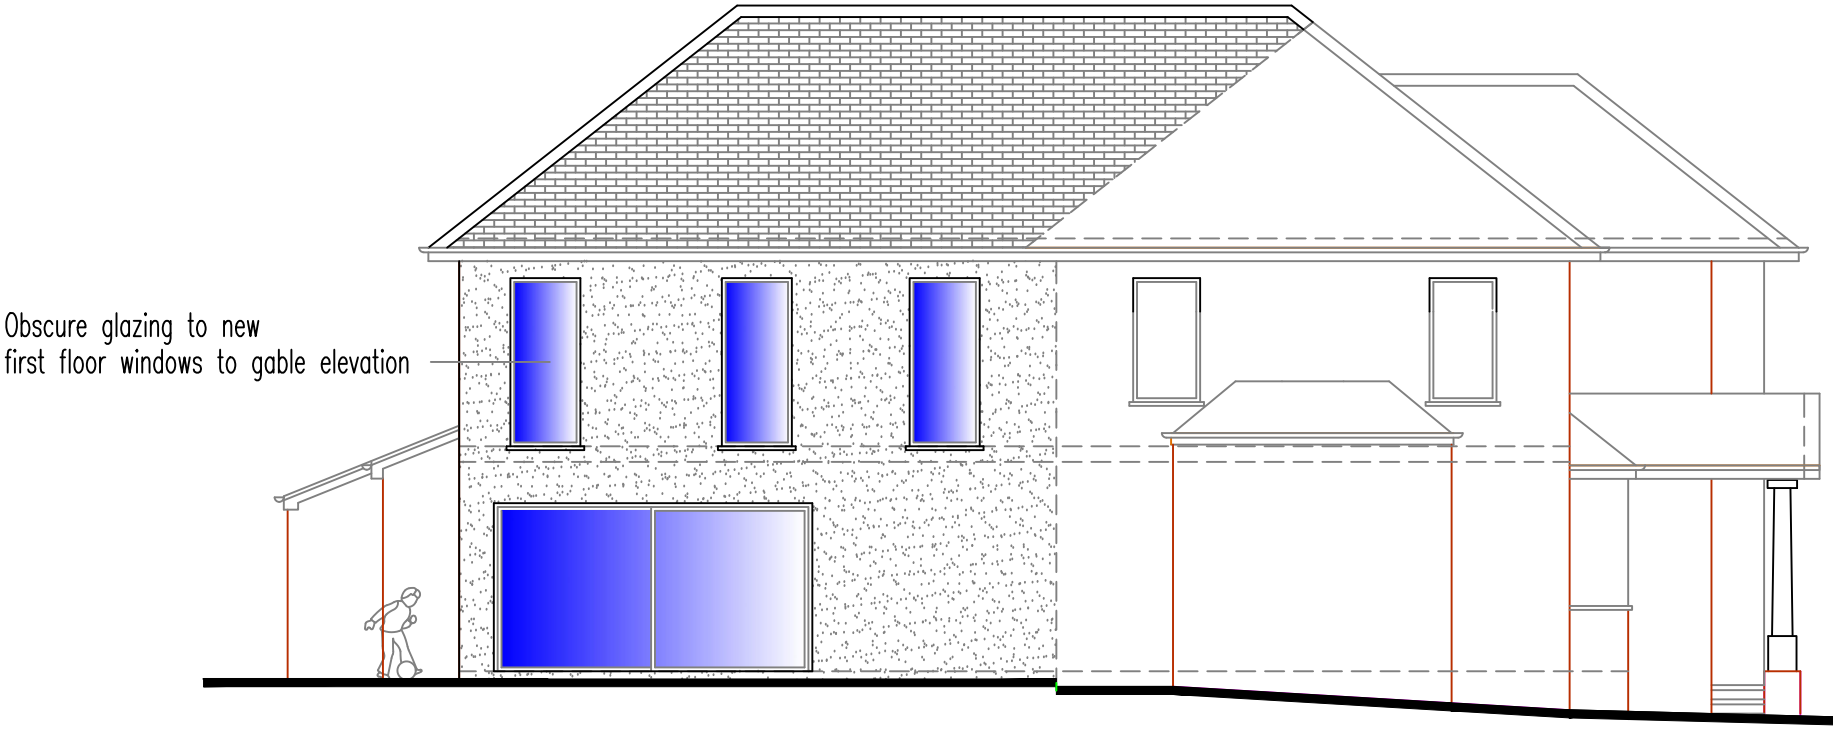

Proposed South West Elevation



Proposed North West Elevation

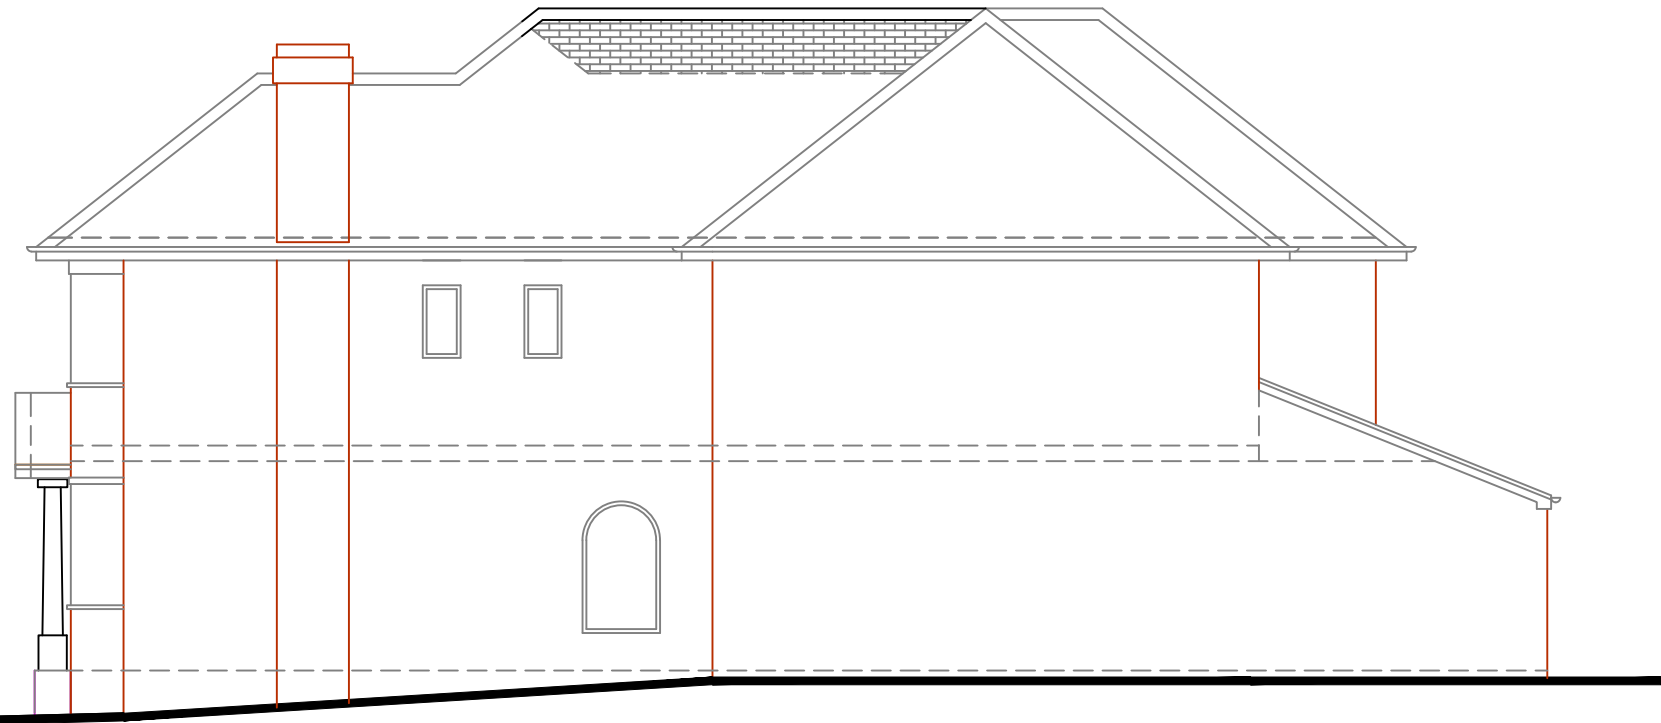

Proposed North East Elevation

B	Issued for planning	5 Mar 22	DAP
A	Issued for comment	5 Mar 22	DAP
Rev.	Mod. Notes	Date	By
Client			
Mr A Salim			
Location			
4 Castle Hill Road Prestwich M25 OFR			
Job Title			
Proposed Alterations			
Drawing Title			
Existing Elevations			
Scale 1:100		Sheet A1	
Date Mar 22		Drawn by DAP	
Dwg. No. 37/21-32			Rev. B

