



front elevation

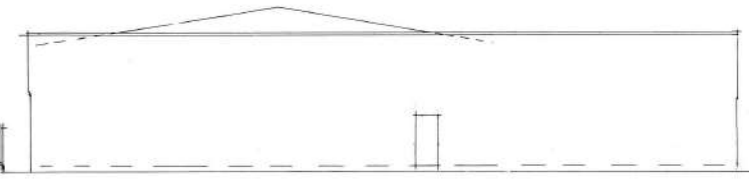

rear elevation

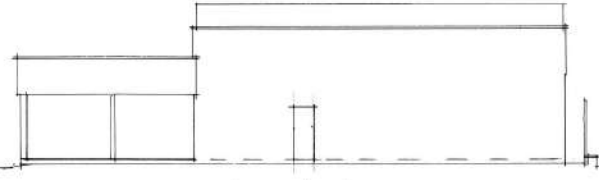

return elevation




side elevation

DRAWING TITLE
PROPOSED FLOOR PLAN
& ELEVATIONS

PERFORMANCE HOUSE,
HEYWOOD STREET,
BURY BL9 7DZ.
SCALE
SCALE 1:100@A1

HEYWOOD ST

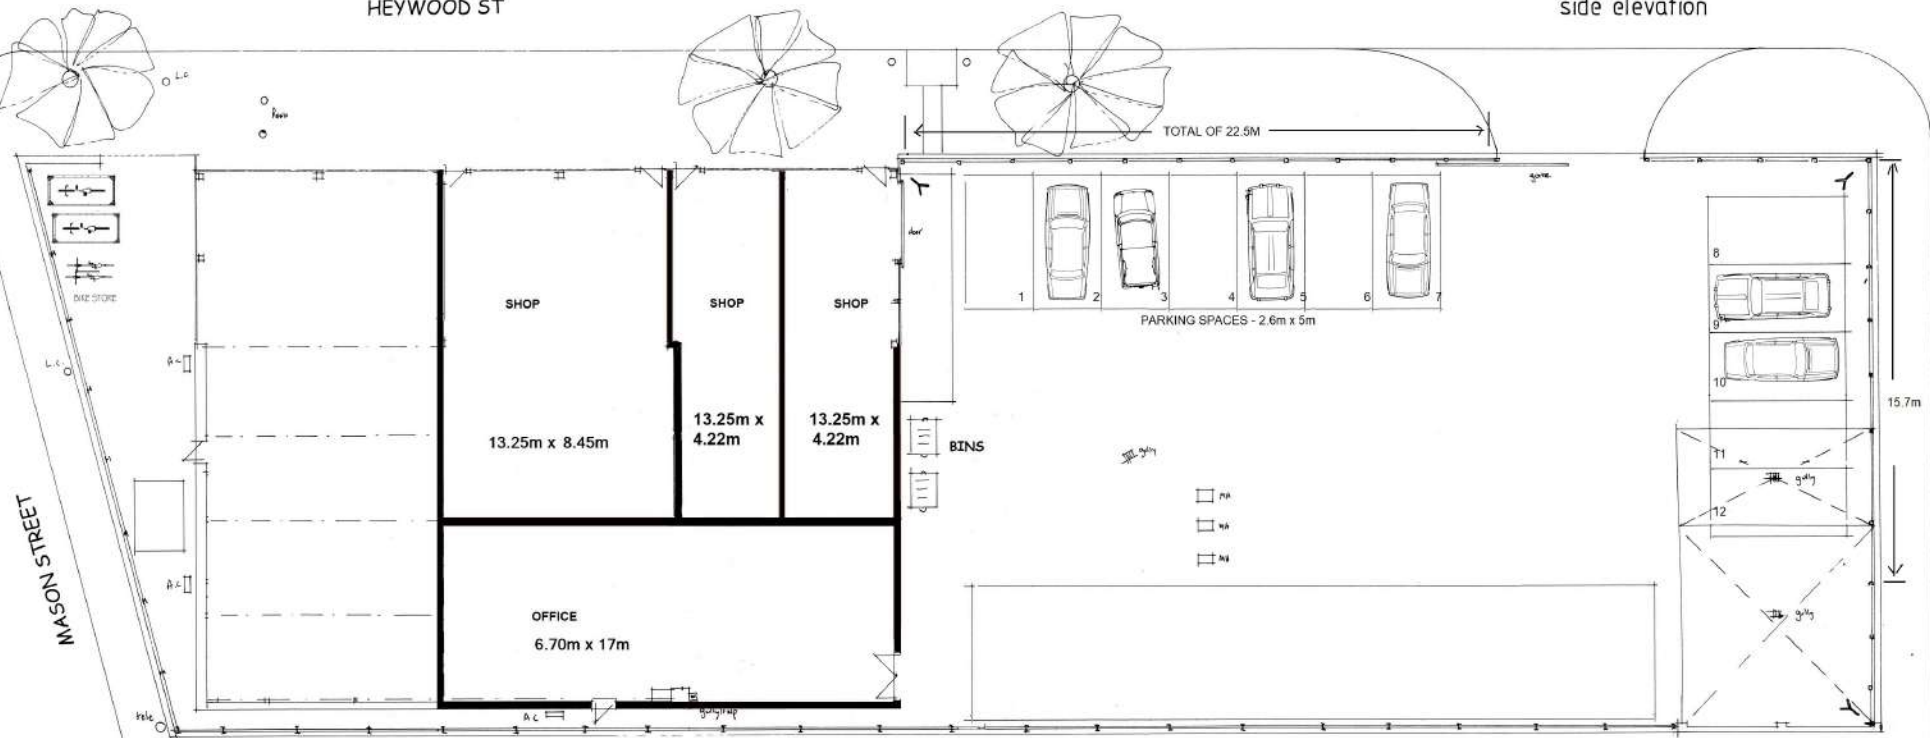

ground floor layout

