




PROPOSED FRONT/SOUTH ELEVATION - 1:100 SCALE

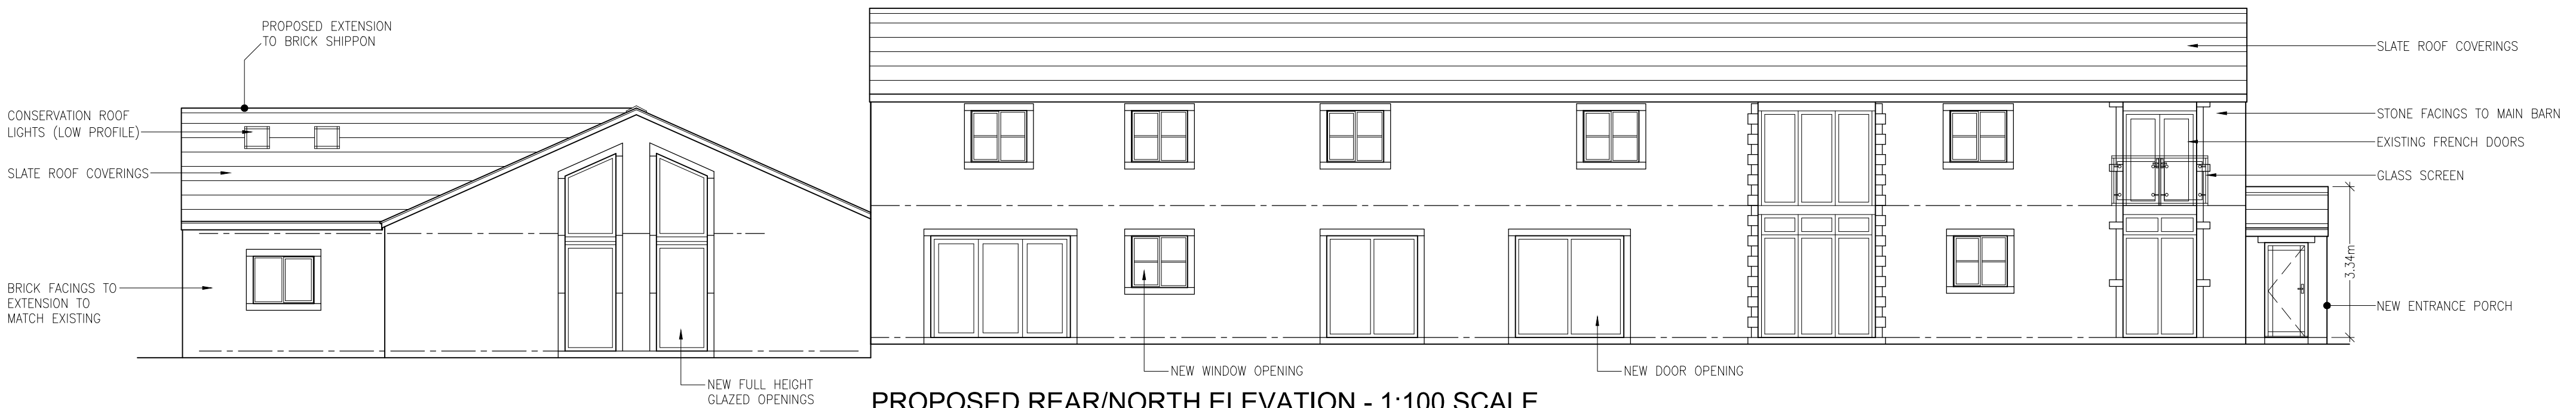

PROPOSED REAR/NORTH ELEVATION - 1:100 SCALE

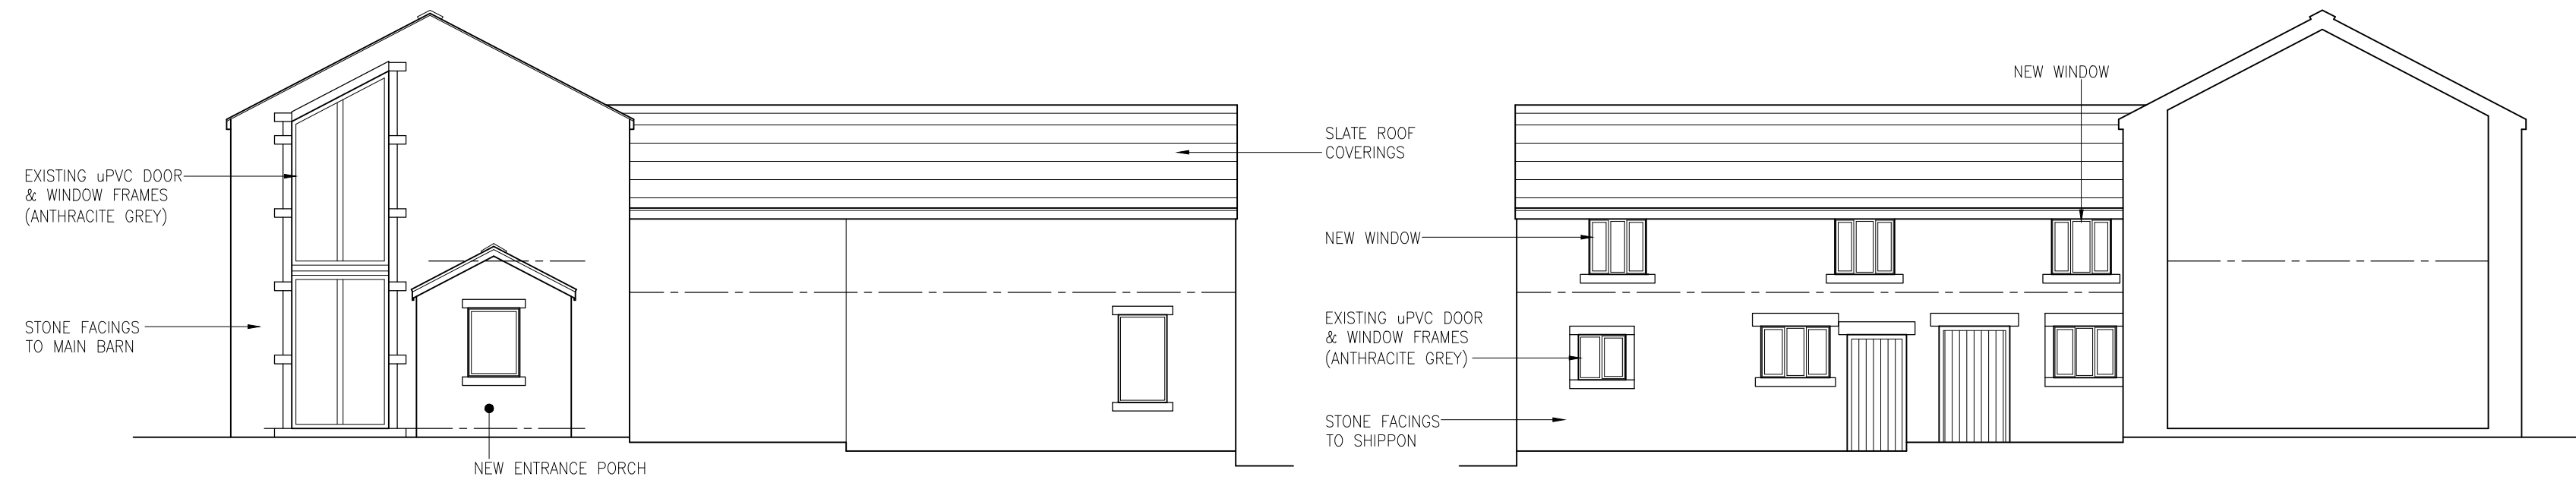


PROPOSED SIDE/WEST ELEVATION - 1:100 SCALE

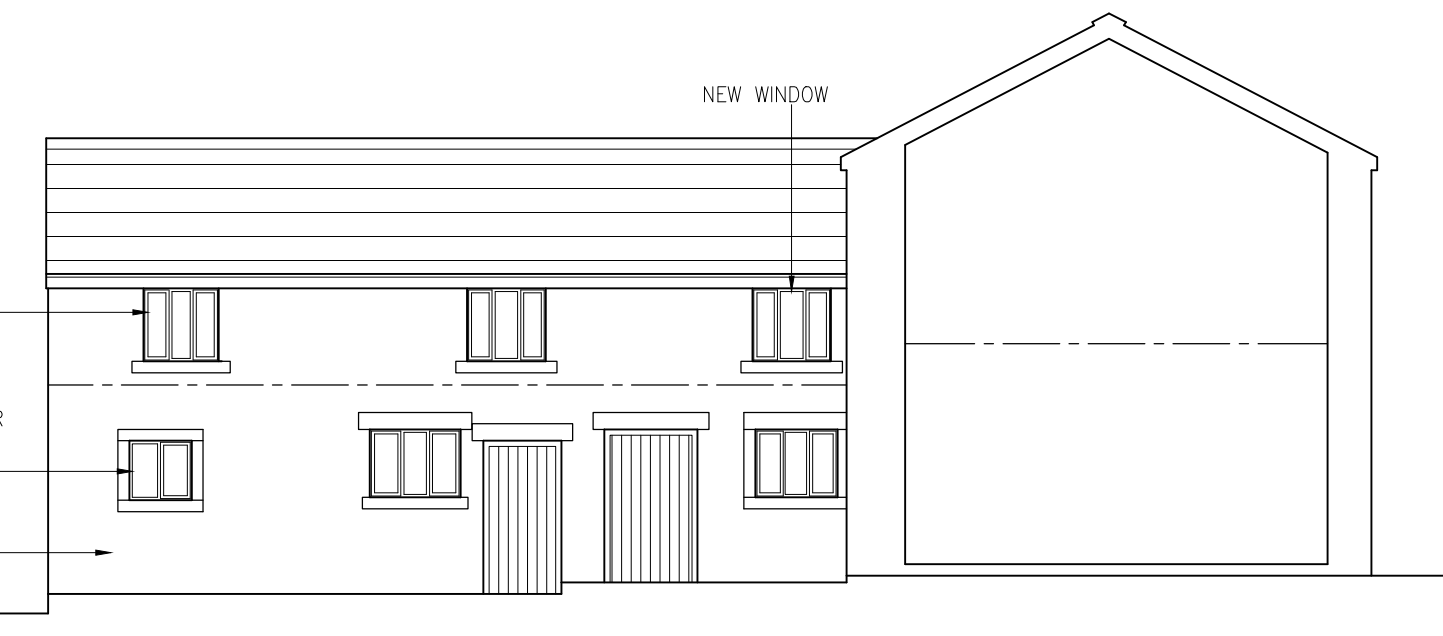

PROPOSED FRONT/EAST ELEVATION TO SHIPPON - 1:100 SCALE

- PROPOSED MATERIALS:
- SLATE ROOF COVERINGS TO BE RETAINED TO EXISTING PITCHED ROOFS. ROOFS TO EXTENSIONS TO BE CLAD WITH SLATE COVERINGS TO MATCH EXISTING ROOFS.
 - COURSED STONE FACINGS TO EXTENSIONS TO MATCH EXISTING.
 - EXISTING uPVC DOOR & WINDOW FRAMES (ANTHRACITE GREY) TO BE RETAINED. DOOR & WINDOW FRAMES TO NEW EXTENSIONS TO BE uPVC DOOR & WINDOW FRAMES (ANTHRACITE GREY) TO MATCH EXISTING.

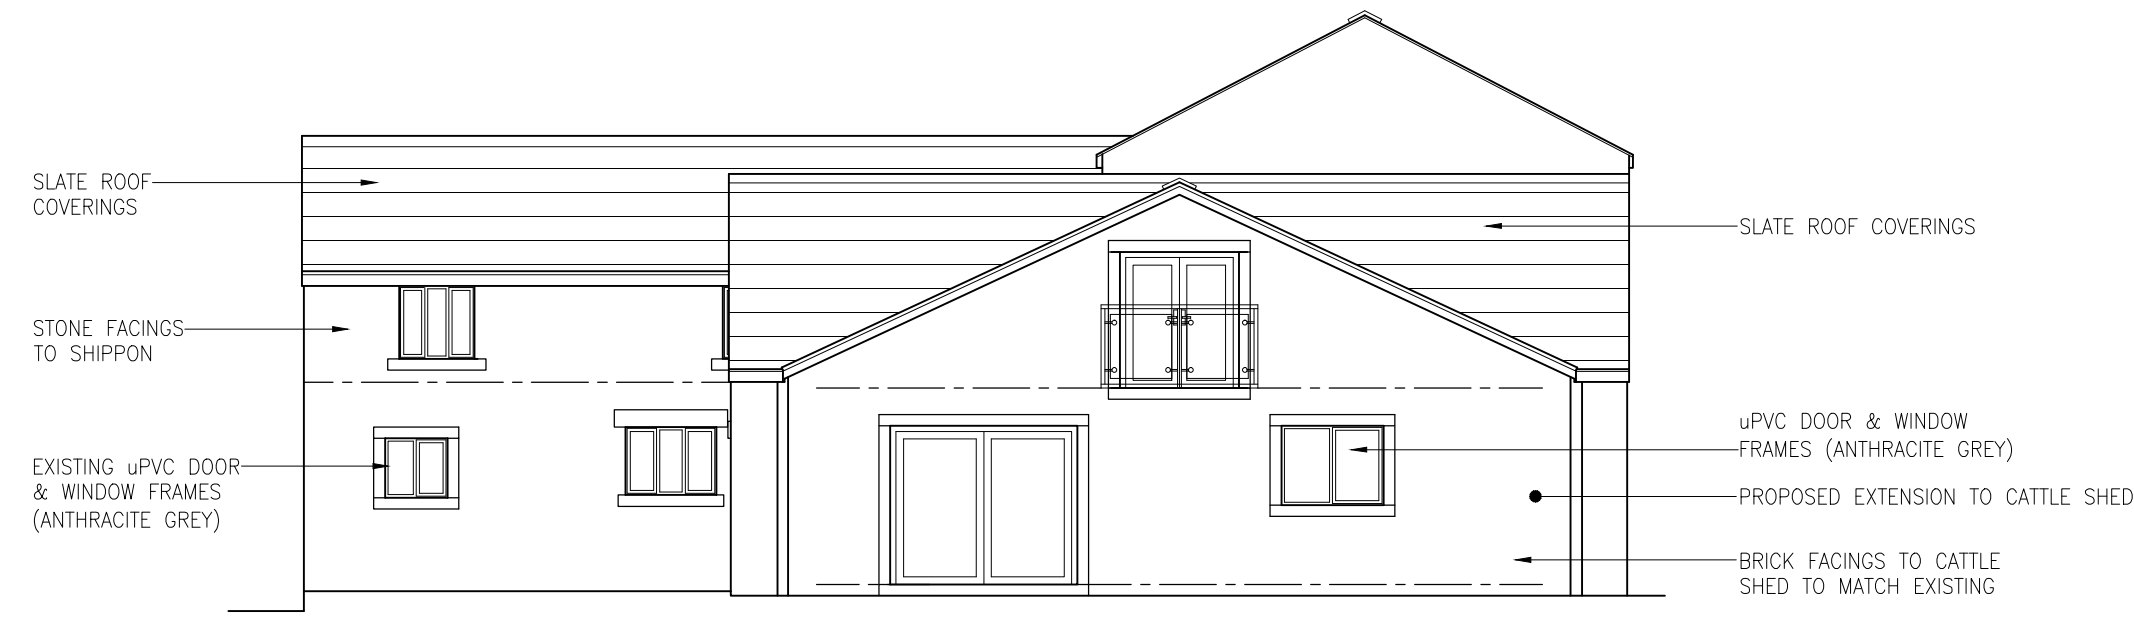

PROPOSED SIDE/EAST ELEVATION - 1:100 SCALE

Amendments		Project	
		Title	
		CONVERSION & ADAPTATION OF BUILDINGS AT BARRACK FOLD FARM TO DWELLINGS AT BARRACK FOLD FARM, OFF KNOWSLEY ROAD, AINSWORTH~	
		Client	
		MR C. D. DUDLEY	
		Dwg. No.	
		23/1283/213 – PROPOSED ELEVATIONS – UNITS 1–4	
		Date	Plot Scale
		19.06.2023	A2@1:100
		Drawn by	Status
		JPE	PLANNING