




PROPOSED FRONT ELEVATION

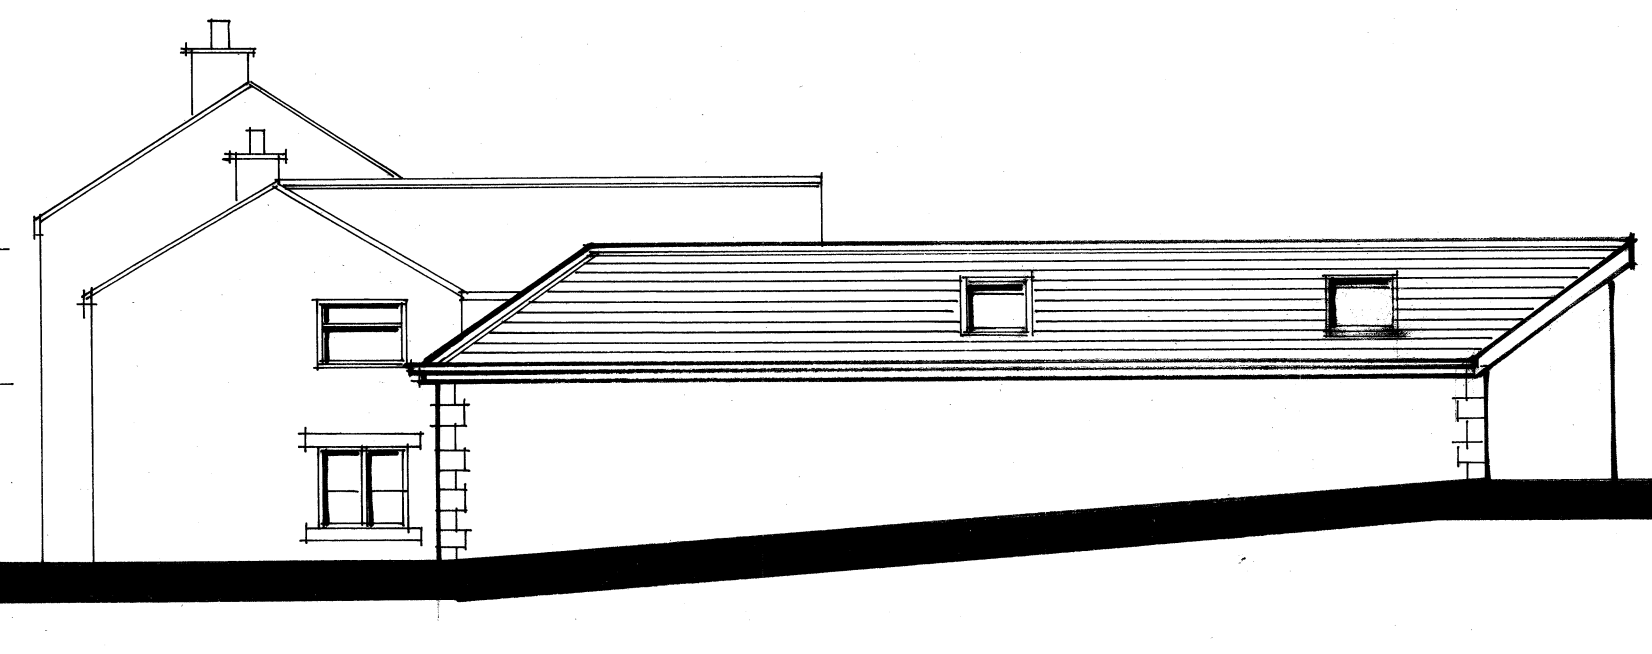


PROPOSED SIDE ELEVATION

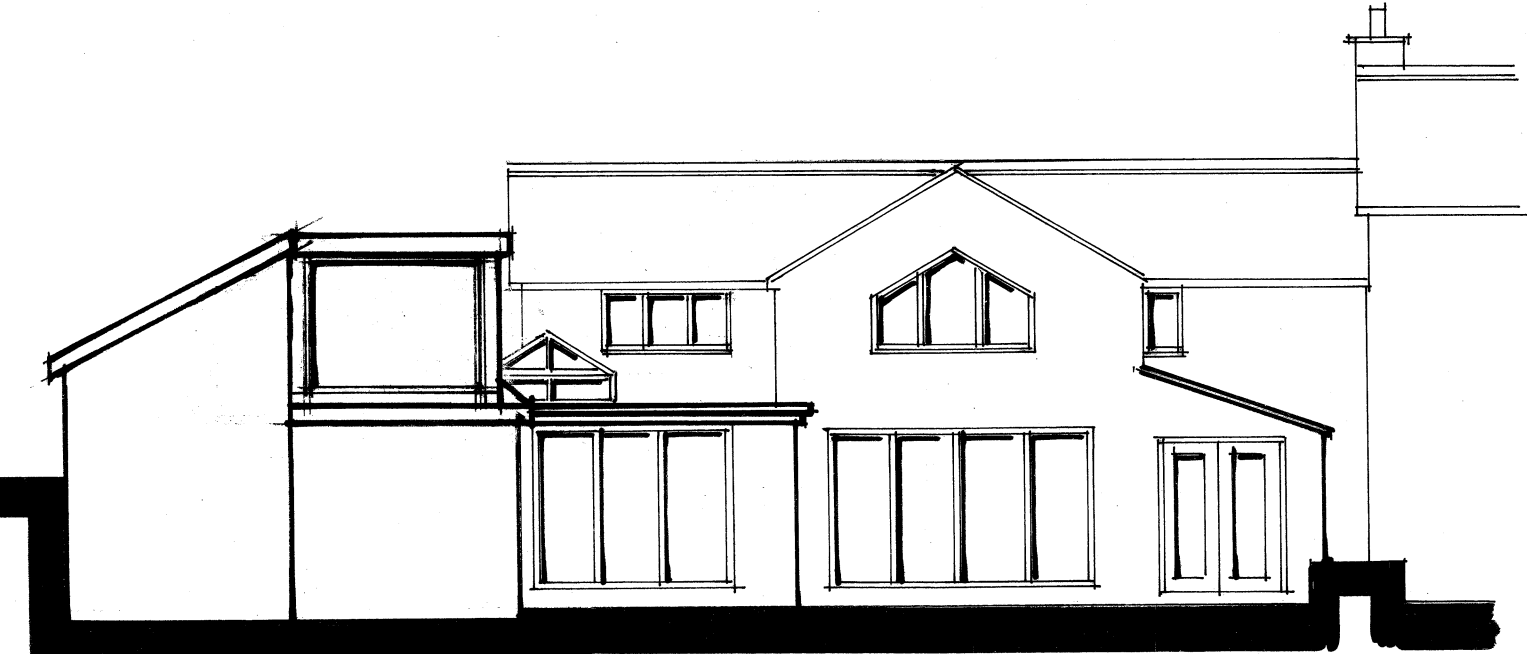


PROPOSED REAR ELEVATION

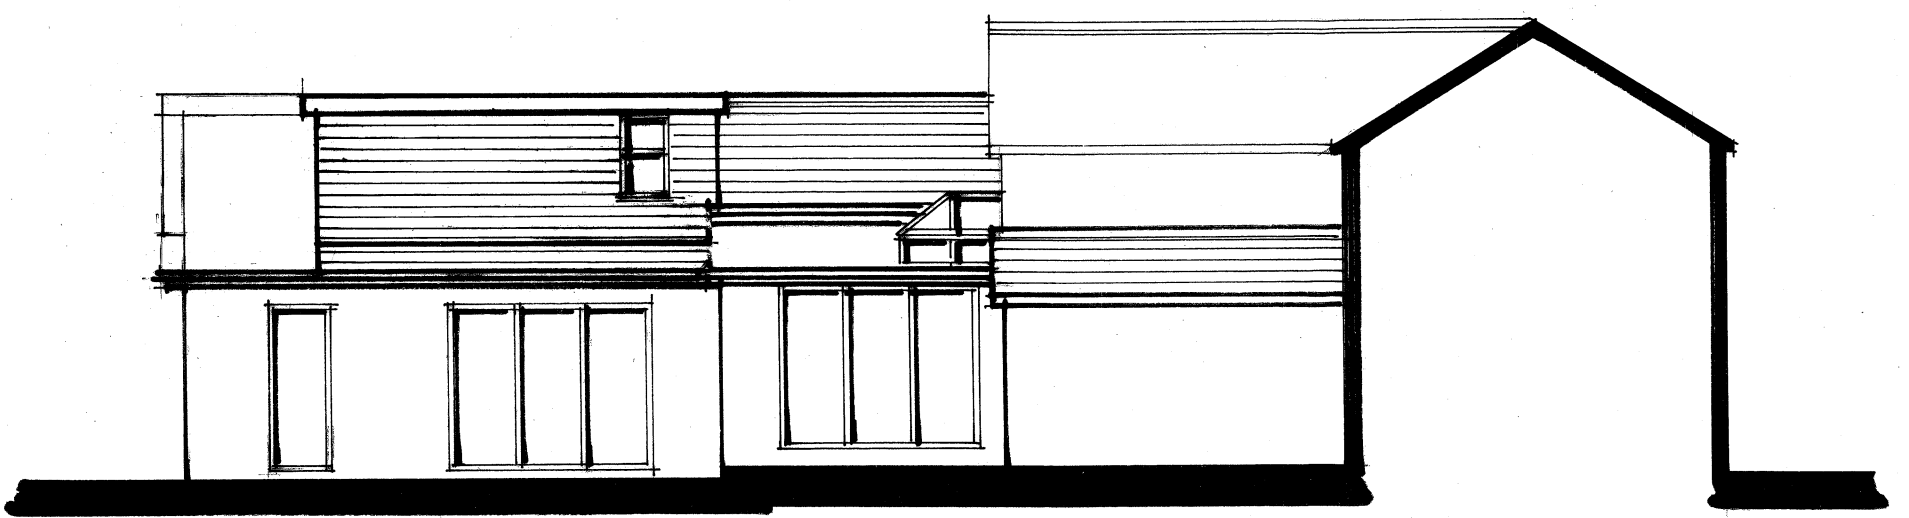

PROPOSED SIDE ELEVATION.

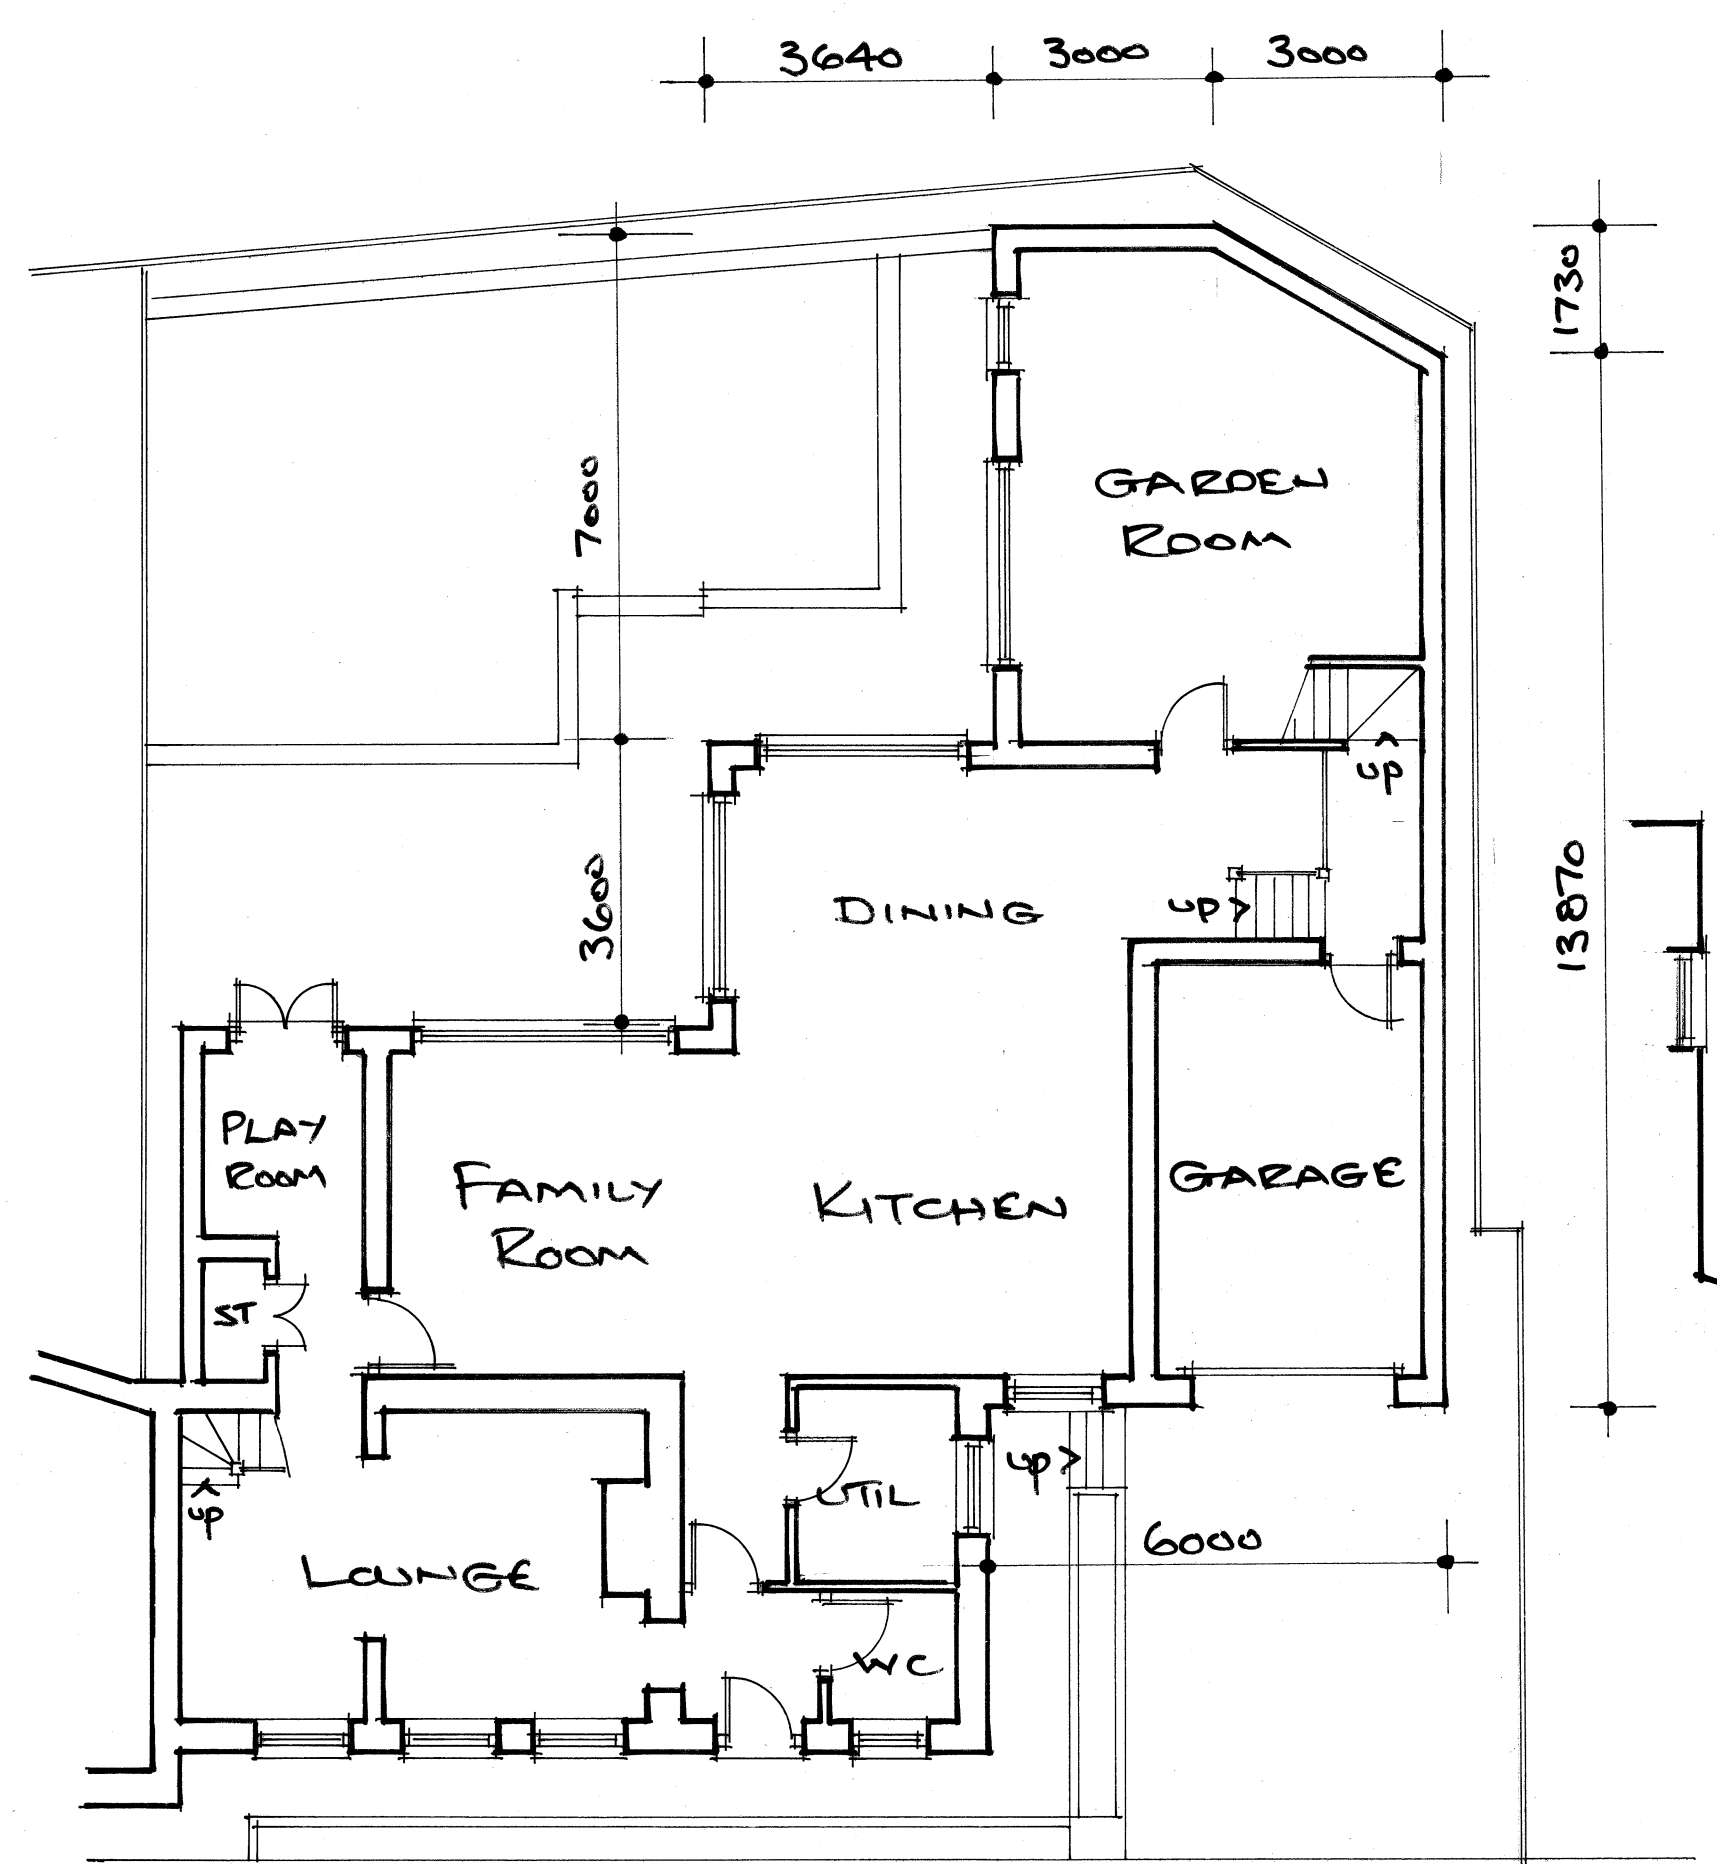

PROPOSED GROUND FLOOR LAYOUT.

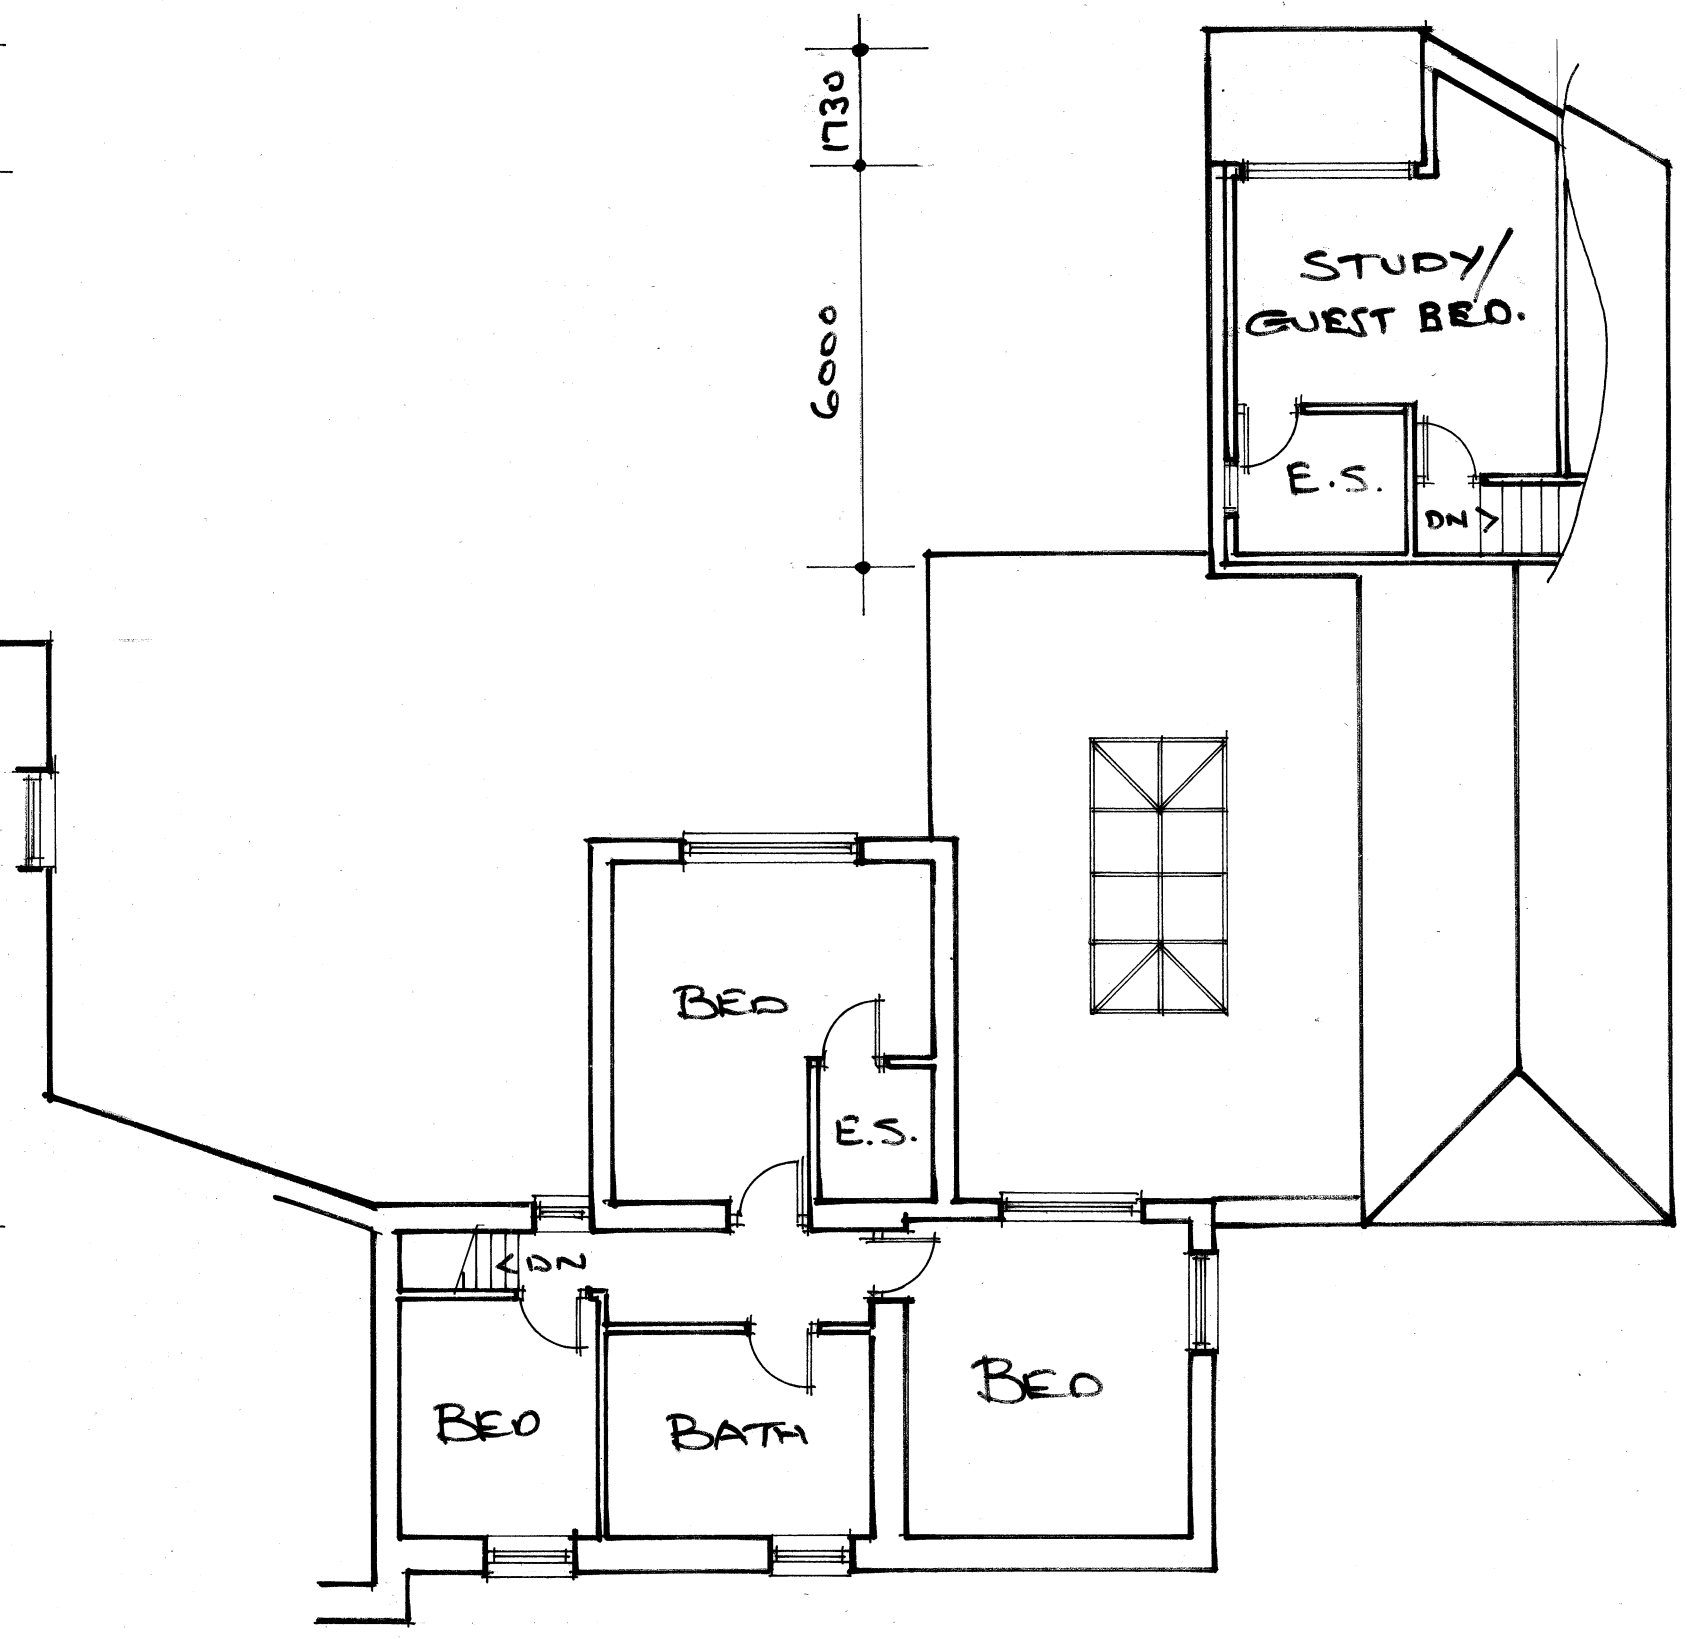

PROPOSED FIRST FLOOR LAYOUT.

KEY B - DORMER AMENDED.
KEY A - REAR ELEVATION WINDOW
REMOVED.

SITE 61 BRADSHAW ROAD, TOTTINGTON, BURY.			
PROJECT PROPOSED ALTERATIONS TO APPROVED SCHEME AND DORMER TO SIDE ELEVATION TO REAR			
TITLE PROPOSED LAYOUTS AND ELEVATIONS			
SCALE 1:100 @A1	DATE AUG 2022	DRAWN AJL	DRAWING NO BR/PL/22/002B

