

IMPORTANT

This drawing is subject to copyright and is not to be reproduced in part or in whole without permission. The contents of this drawing are property of M Hamza and are not to be reproduced without his expressed written approval.


Do not scale using this drawing.

All dimensions, measurements, level, drains, and sewer positions must be checked/varified on site before the commencement of constructions, ordering and or fabricating building elements.


dimensional errors, alterations and or discrepancies must be reported by the contractor before commencement of work on site.



Existing Site Plan
Scale 1:200

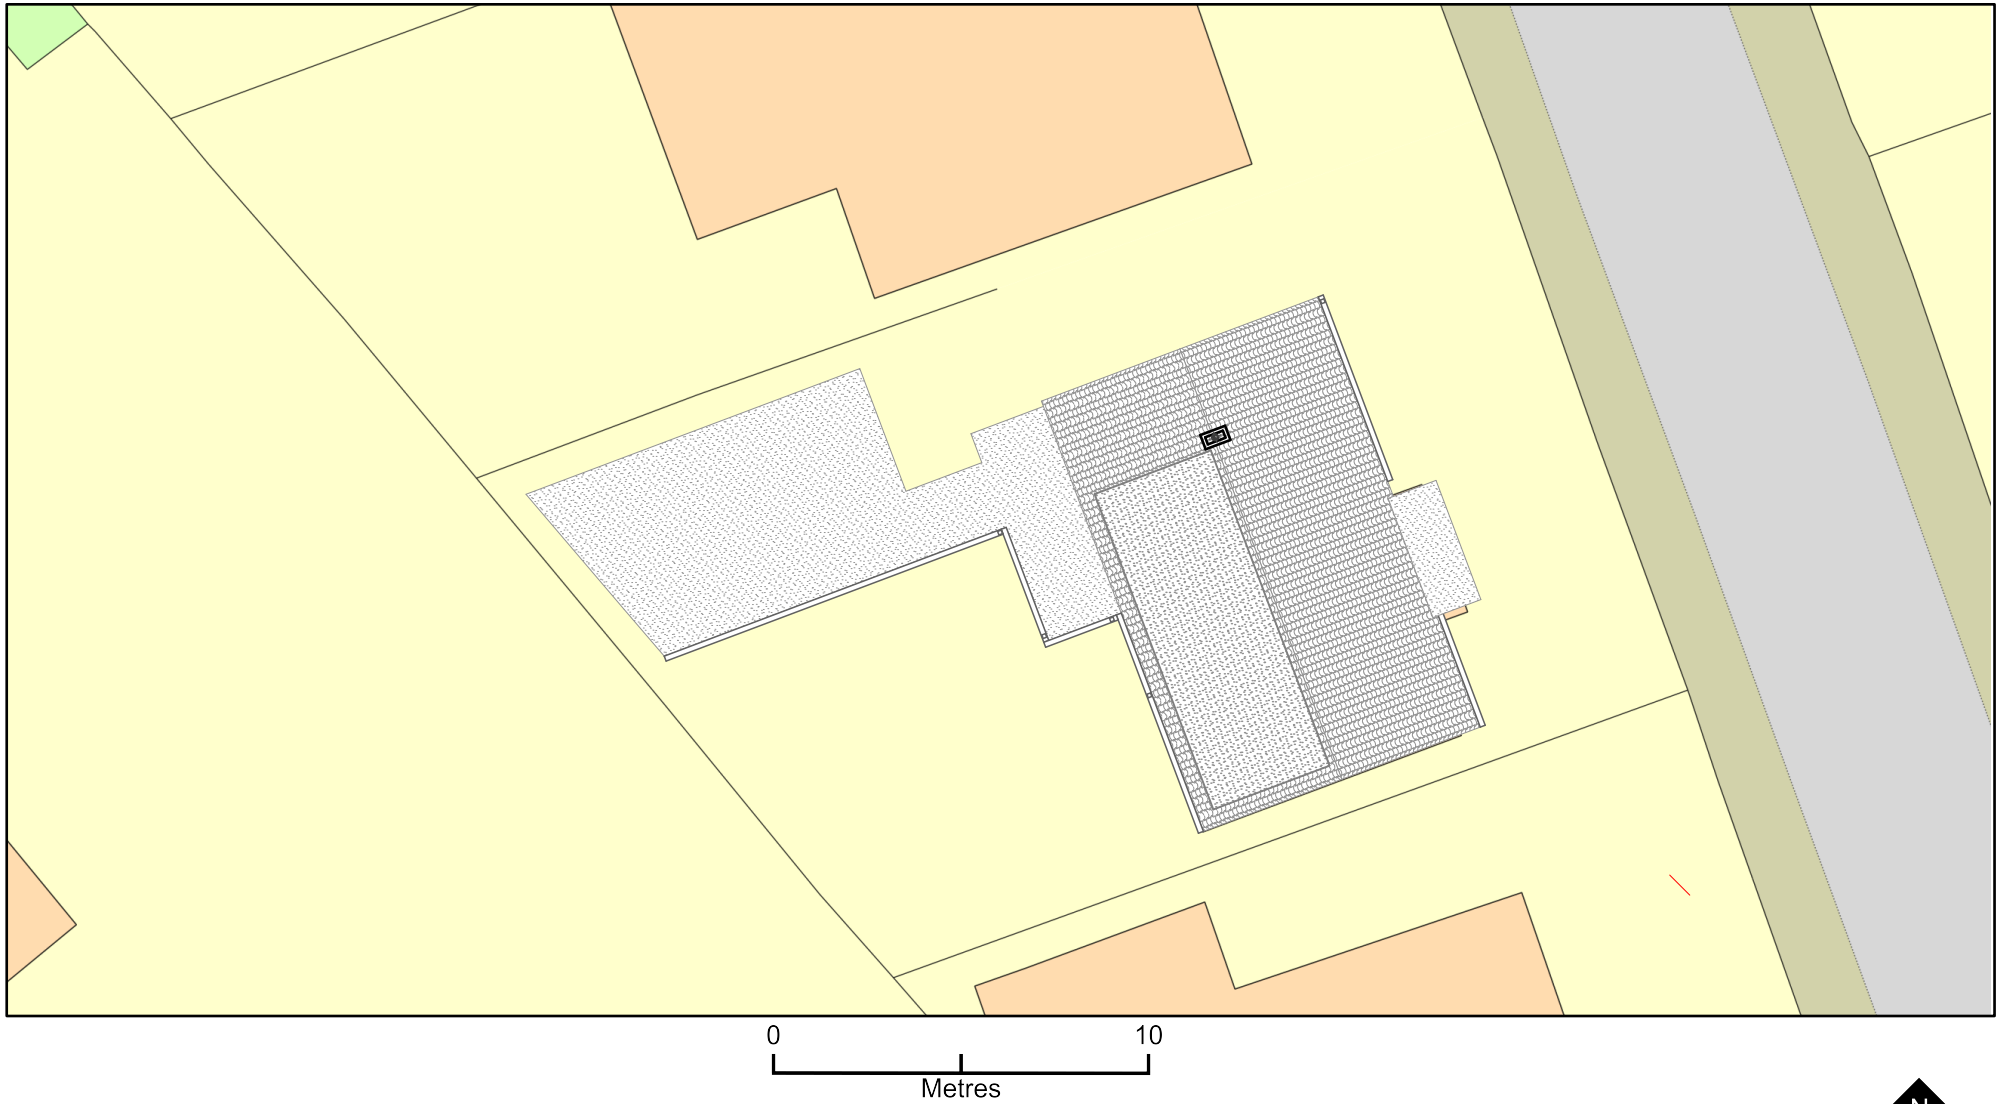

Proposed Site Plan
Scale 1:200

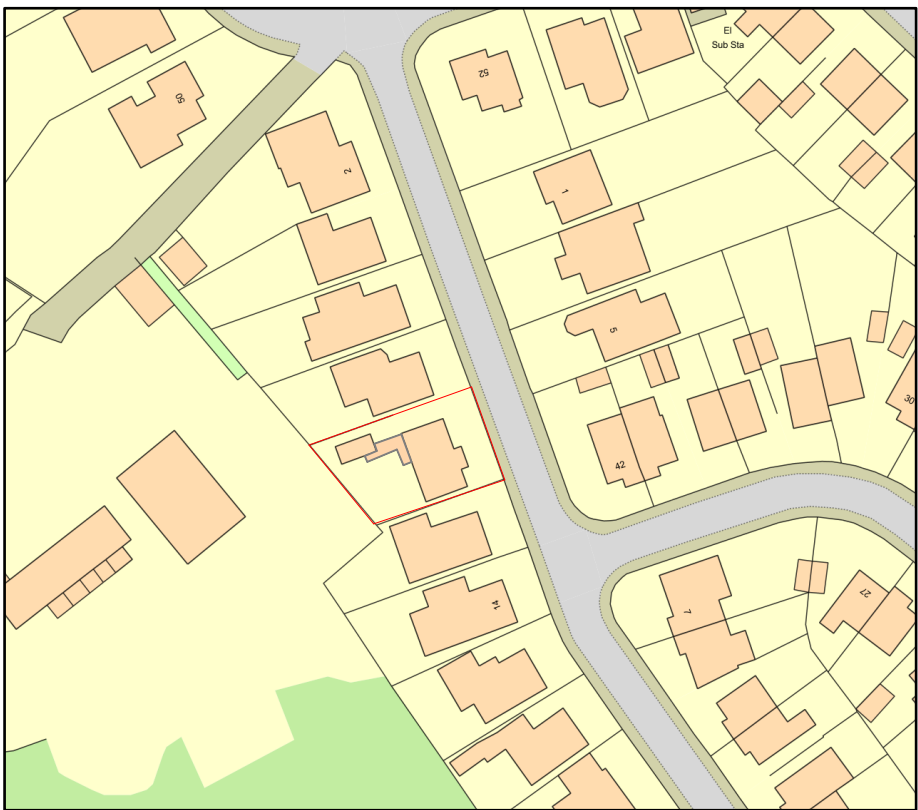

Location Plan
Scale 1:1250

Client Mr Yawar No.10 Parkstone Avenue, Manchester, M45 7QH		Drawn By: MH	
Project Proposal: Proposed Single Storey Garage Extension		Drawing Title Existing & Proposed Site Plans	
Date January 2022		Drawing Scale Various @ A1	
Drawing No: 0122_Site Plans			