
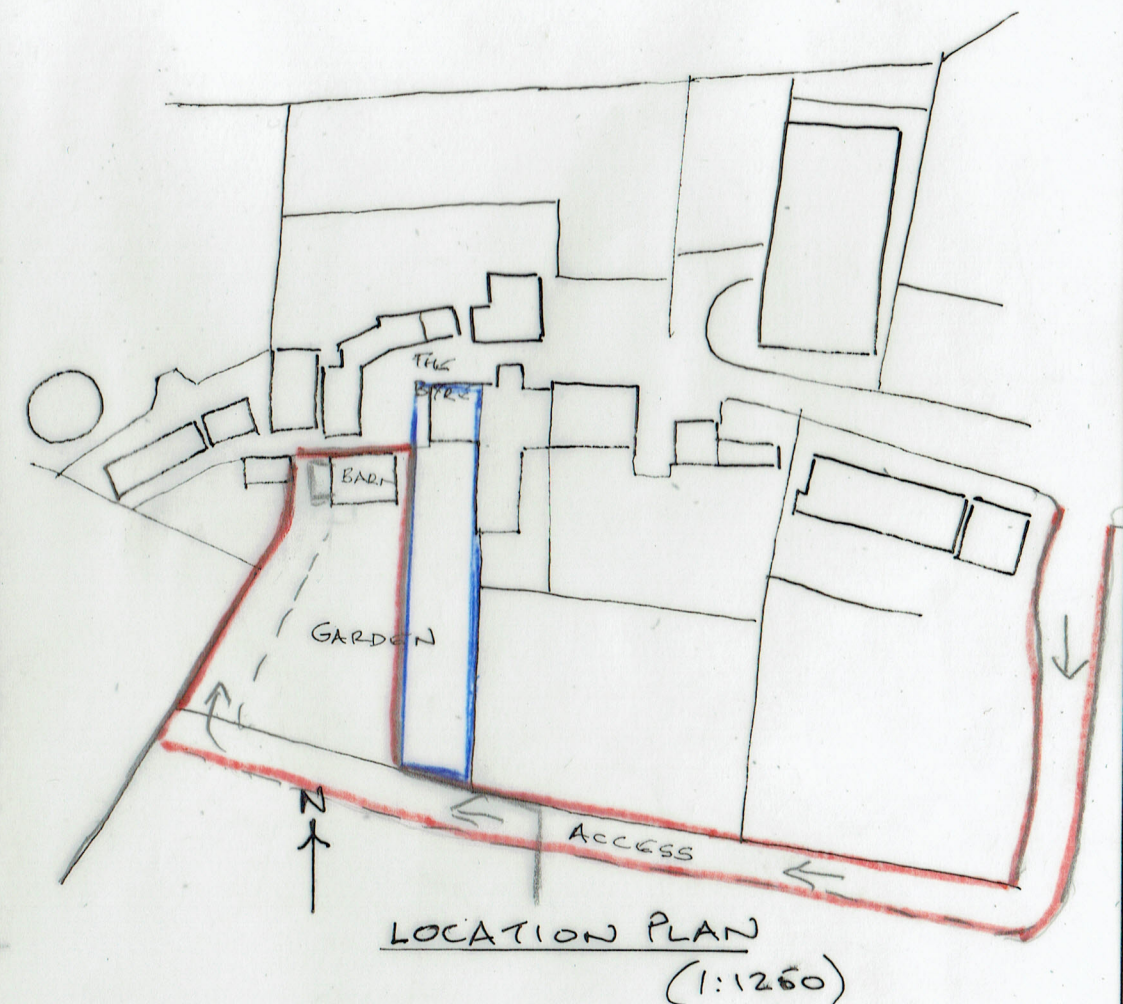


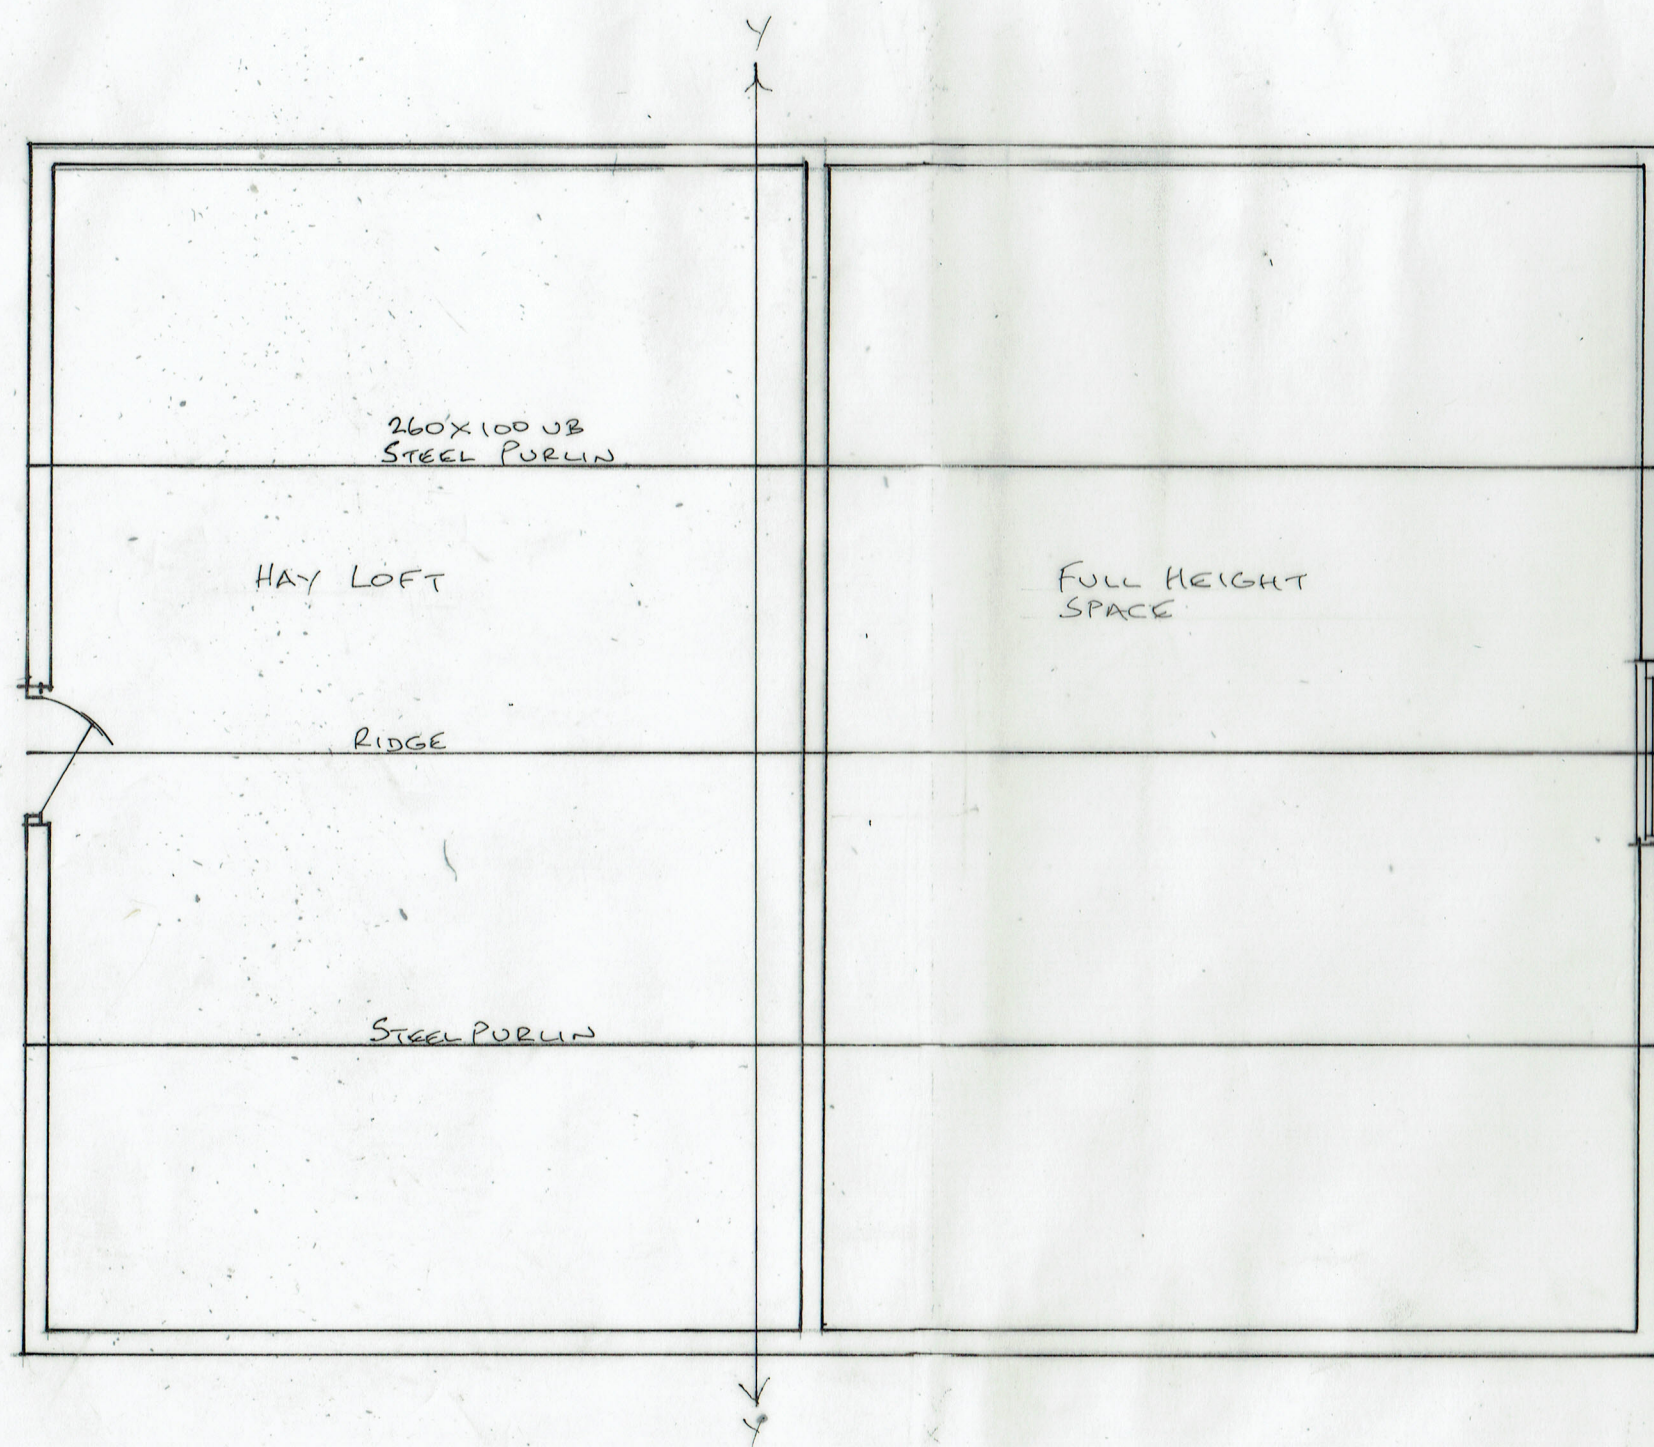

2. EXISTING FIRST FLOOR PLAN

SCALE 1:50 @ A3

28/07/16

16/248/02

CONVERSION OF BARN TO DWELLING
LOE FARM, REDISHER LANE, RAMSBOTTOM BL8 4HX