


- WATER CALCULATION TO BE PROVIDED CONFIRMING MAXIMUM USE 125 LITRES PER PERSON PER DAY.
- TEMPERATURE OF BATH WATER LIMITED TO 48°C
- ENERGY PERFORMANCE CERTIFICATE TO BE ISSUED
- POSTAL ADDRESS TO BE CONFIRMED WITH BURY MBC BUILDING CONTROL

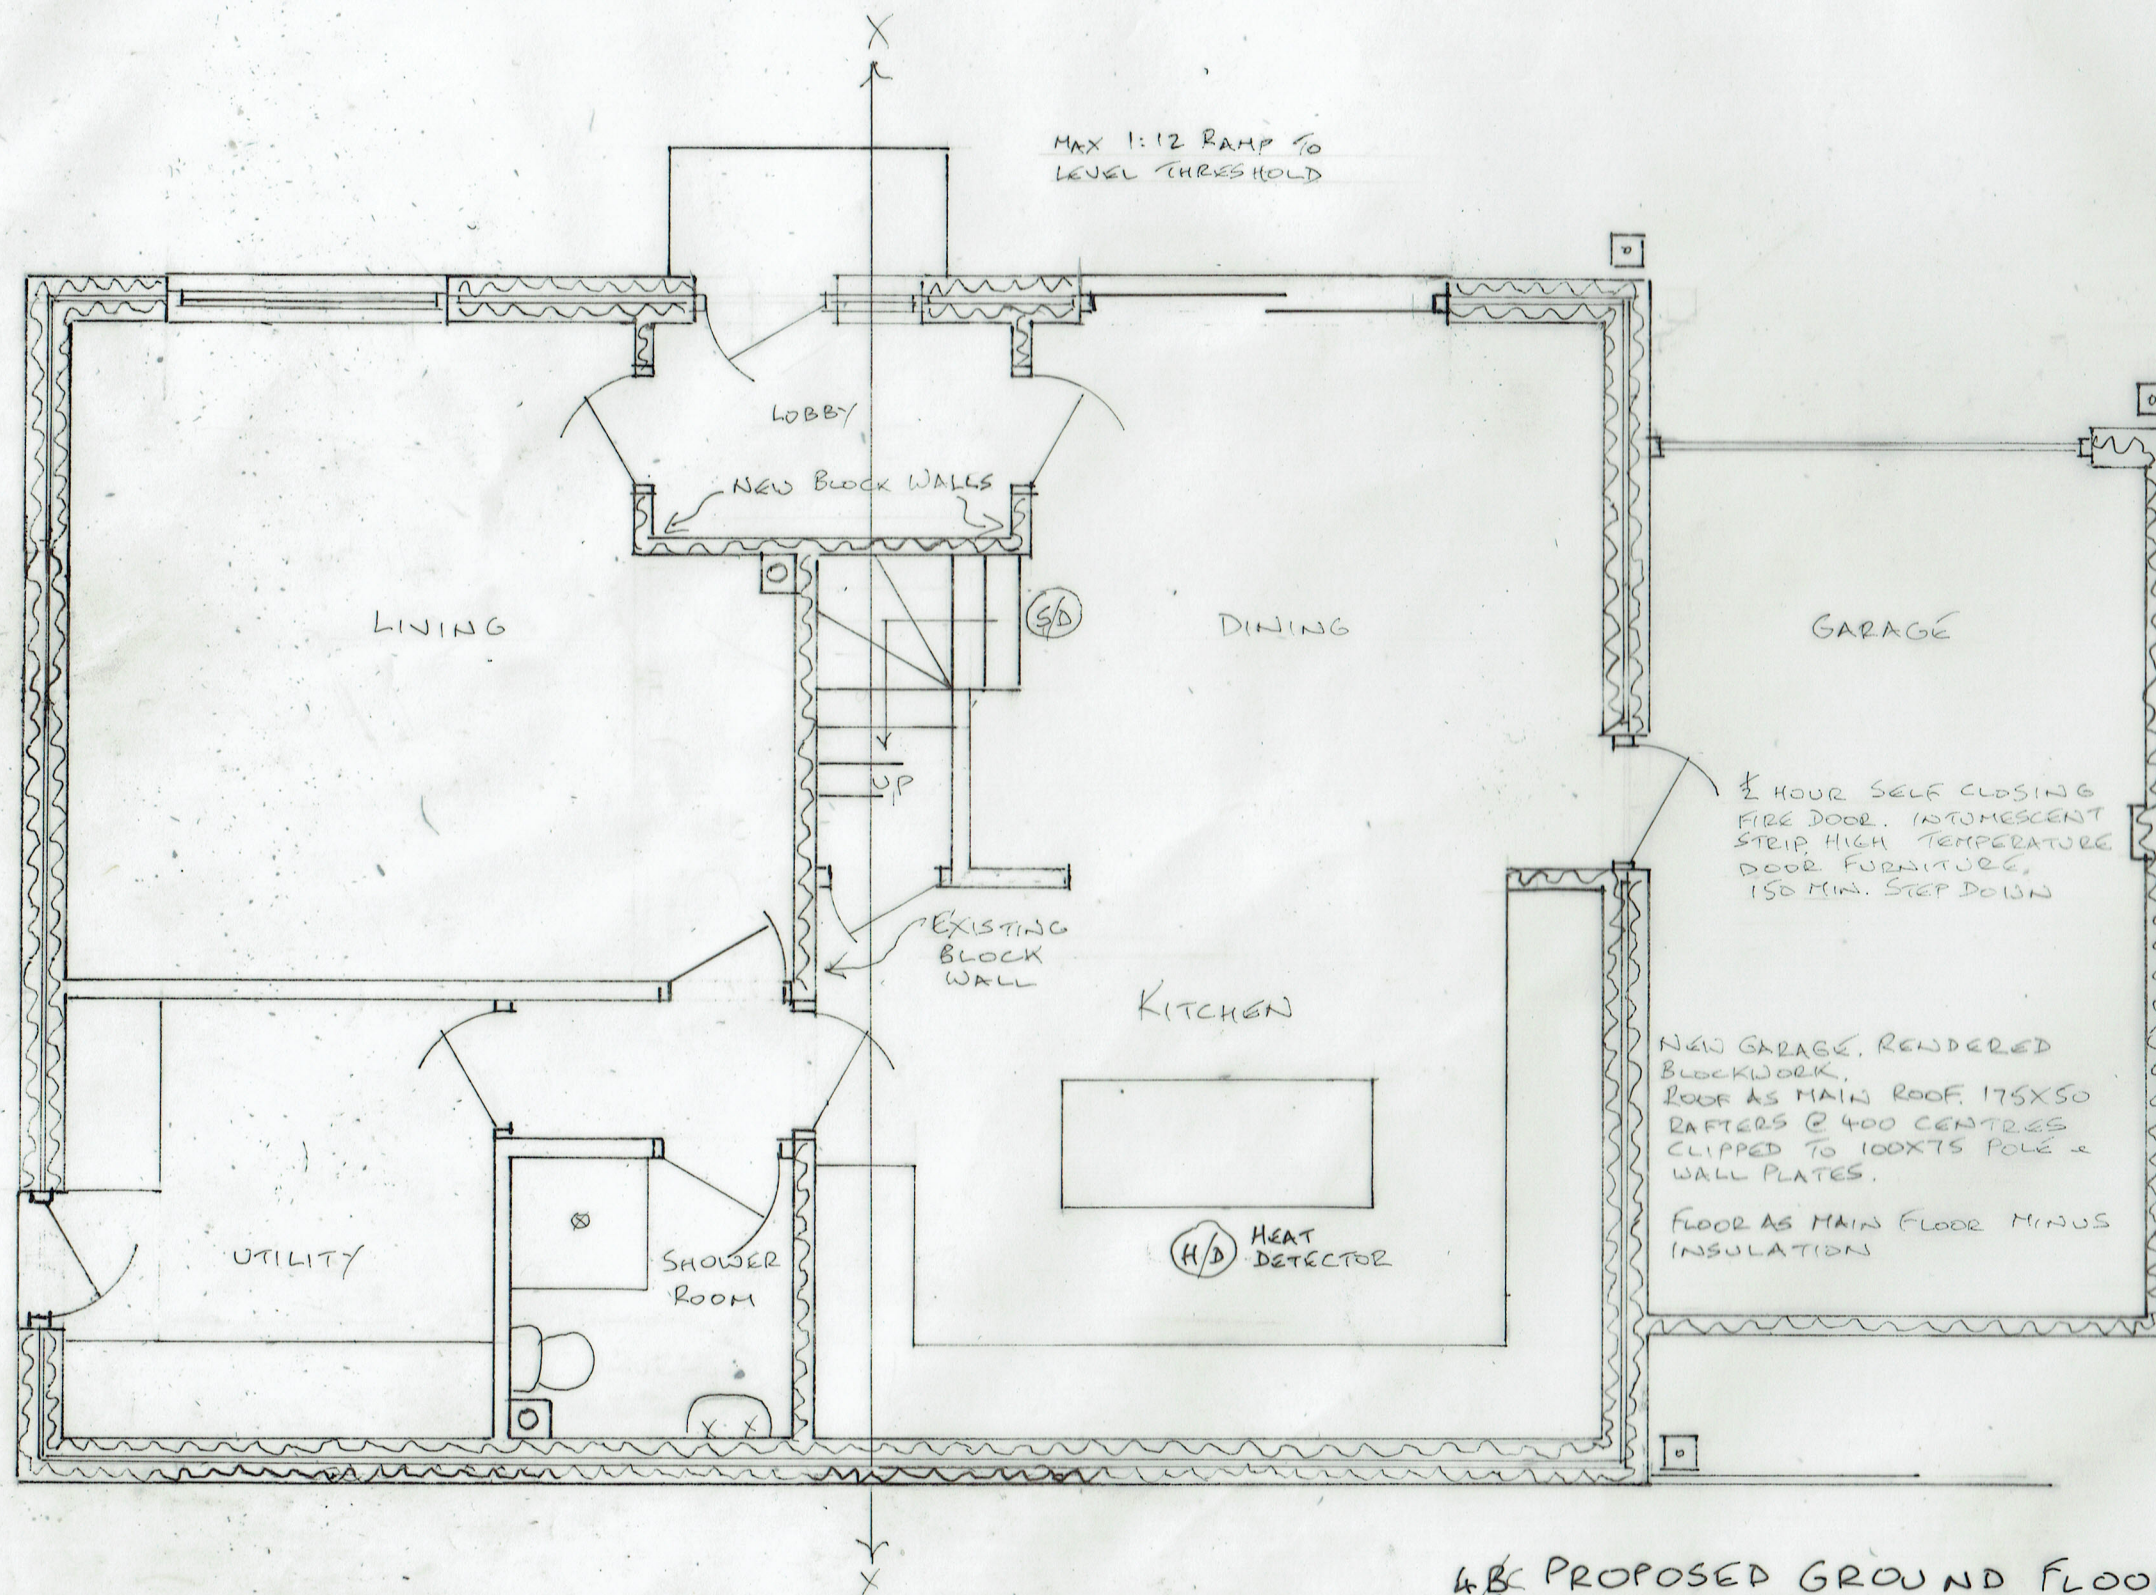

4BC PROPOSED GROUND FLOOR PLAN

21/09/2023 - OPENINGS MODIFIED
 RGS DETAILS ADDED
 07/11/2019 - INTERNAL LAYOUT AMENDED

16/248/04BC

SCALE 1:50 @ A3

CONVERSION OF BARN TO DWELLING
 LOE FARM, REDISHER LANE, RAMSBOTTOM BL8 4HX