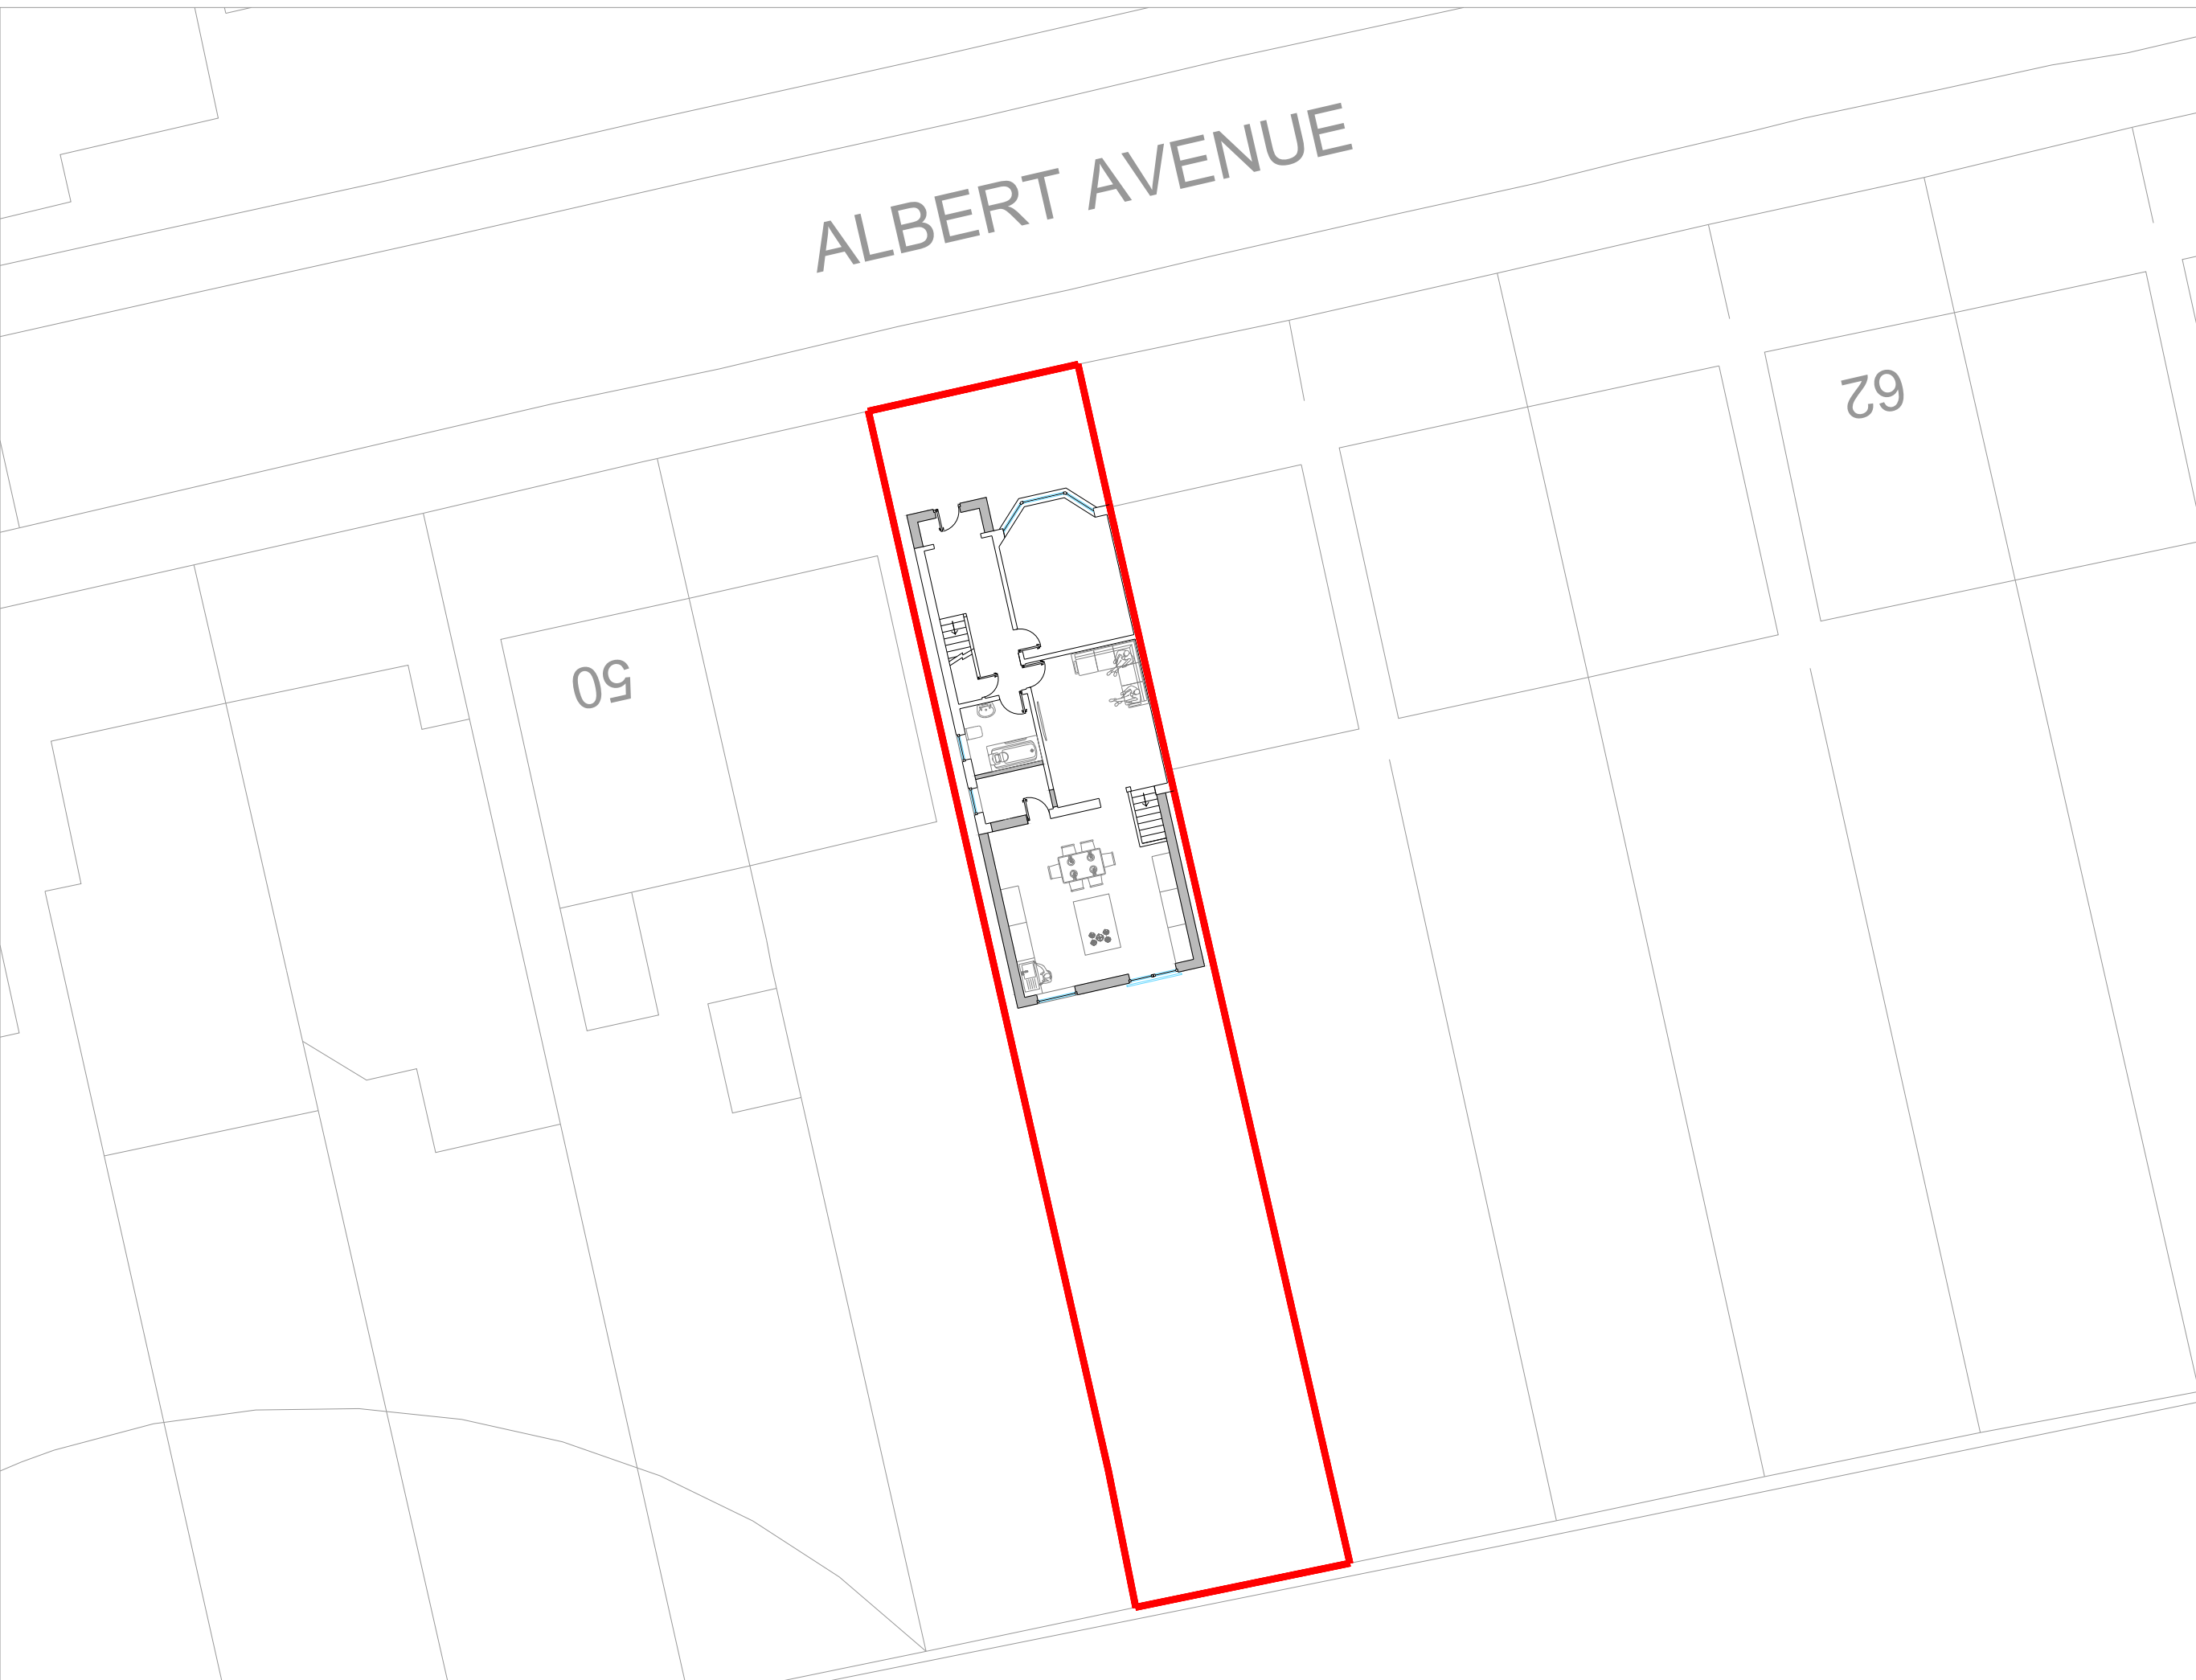


PROJECT REF
23011

DRAWING REF
SITE PLAN
PROPOSED

SCALE
1:200 @ A3

DATE
MAR' 23

CLIENT

MR M AKRAM,
54 ALBERT AVENUE,
PRESTWICH,
M25 0LY

PROJECT

TWO STOREY REAR EXTENSION
WITH JULIET BALCONY

DRAWING TITLE

PROPOSED SITE PLAN

SHEET NOTES

UPDATED FOR PLANNING

28.09.2023

BUILDING REGULATION DRAWINGS

29.06.2023

UPDATED FOR PLANNING

28.06.2023

REVISED PER CLIENT COMMENTS

05.04.2023

ISSUED FOR CLIENT COMMENT

06.03.2023

07854 885578

design@platinumarchitecture.co.uk
www.platinumarchitecture.co.uk

6 Derwent Avenue ; Timperley ; Altrincham ; WA15 7JB