

PROJECT REF
23011

DRAWING REF
PROPOSED
ELEVATIONS
SCALE
1:100 @ A3

DATE
MAR' 23


CLIENT
MR M AKRAM,
54 ALBERT AVENUE,
PRESTWICH,
M25 0LY

PROJECT
TWO STOREY REAR EXTENSION
WITH JULIET BALCONY


DRAWING TITLE
PROPOSED ELEVATIONS

- 1 NEW FACING BRICKWORK
- 2 NEW FLAT ROOF
- 3 NEW uPVC WINDOWS
- 4 NEW PATIO DOORS
- 5 NEW JULIET BALCONY DOORS
- 6 NEW UPVC FASCIA BOARD
- 7 NEW BASEMENT
- 8 NEW FRONT DOOR
- 9 NEW TILED ROOF

- UPDATED FOR PLANNING 28.09.2023
- BUILDING REGULATION DRAWINGS 29.06.2023
- UPDATED FOR PLANNING 28.06.2023
- REVISED PER CLIENT COMMENTS 05.04.2023
- ISSUED FOR CLIENT COMMENT 06.03.2023

 

07854 885578
design@platinumarchitecture.co.uk
www.platinumarchitecture.co.uk
6 Derwent Avenue | Timperley | Altrincham | WA15 7JB

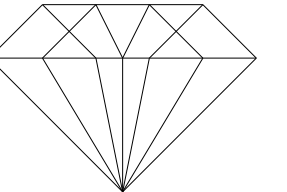


07854 885578
design@platinumarchitecture.co.uk
www.platinumarchitecture.co.uk
6 Derwent Avenue | Timperley | Altrincham | WA15 7JB




FRONT ELEVATION

RIDGE 9895
HEAD 9535
CILL 8535
CILL 7735
SOFFIT 6700
HEAD 6285
CILL 5123
CILL 4293
SOFFIT 3800
HEAD 3154
CILL 1992
DPC 1162
HEAD 664
EGL 0.00
CILL -581
CILL -1328

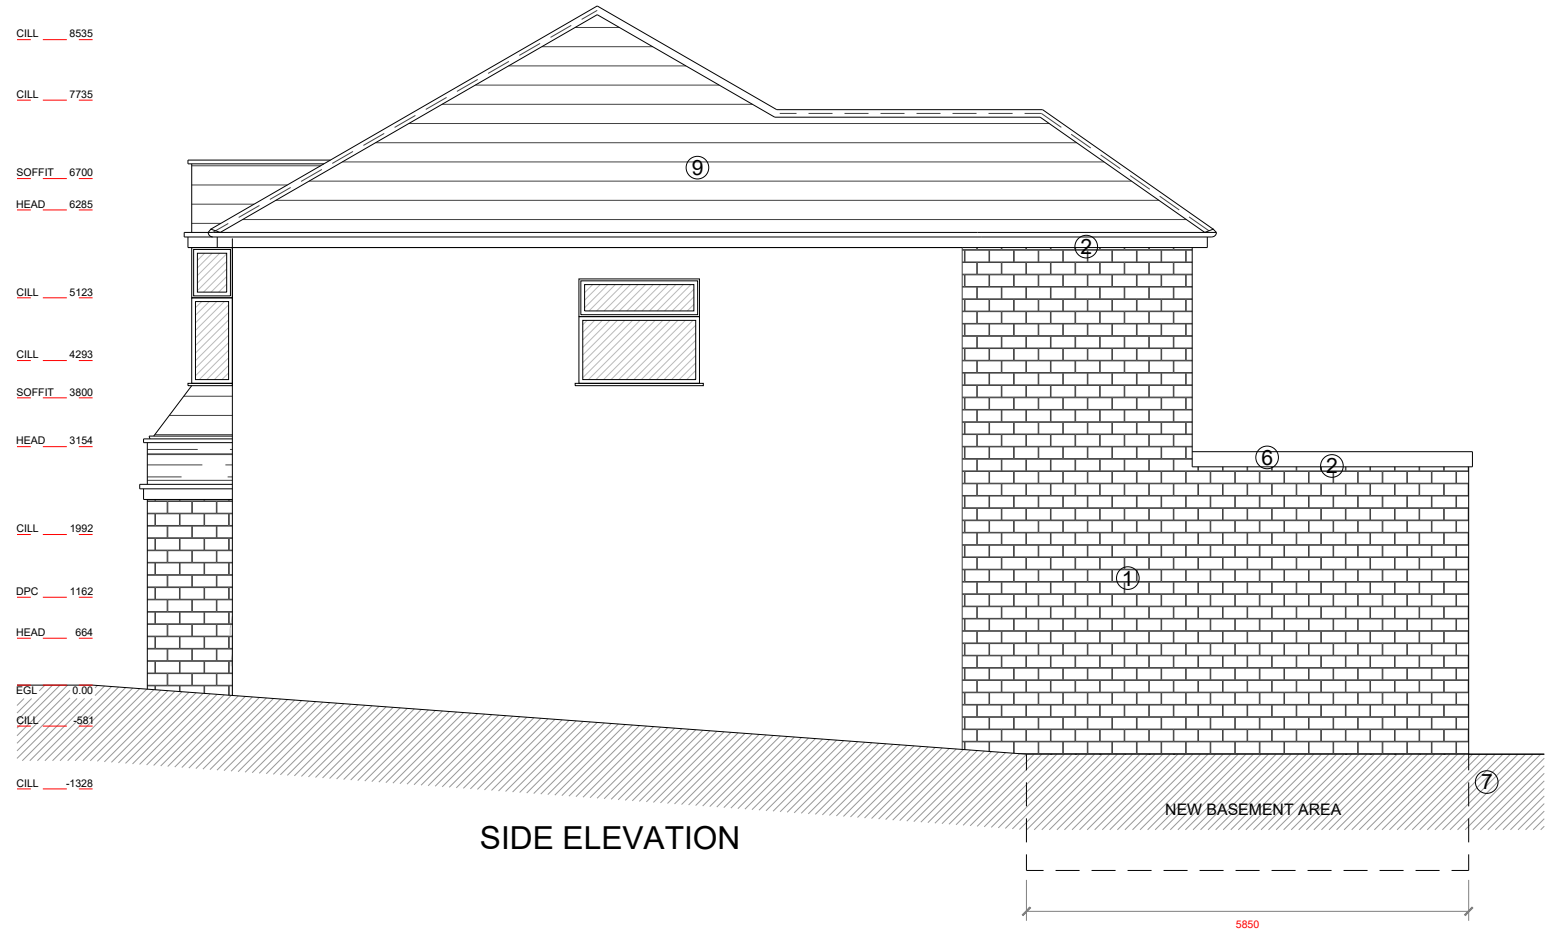


SIDE ELEVATION

RIDGE 9895
HEAD 9535
CILL 8535
CILL 7735
SOFFIT 6700
HEAD 6285
CILL 5123
CILL 4293
SOFFIT 3800
HEAD 3154
CILL 1992
DPC 1162
HEAD 664
EGL 0.00
CILL -581
CILL -1328

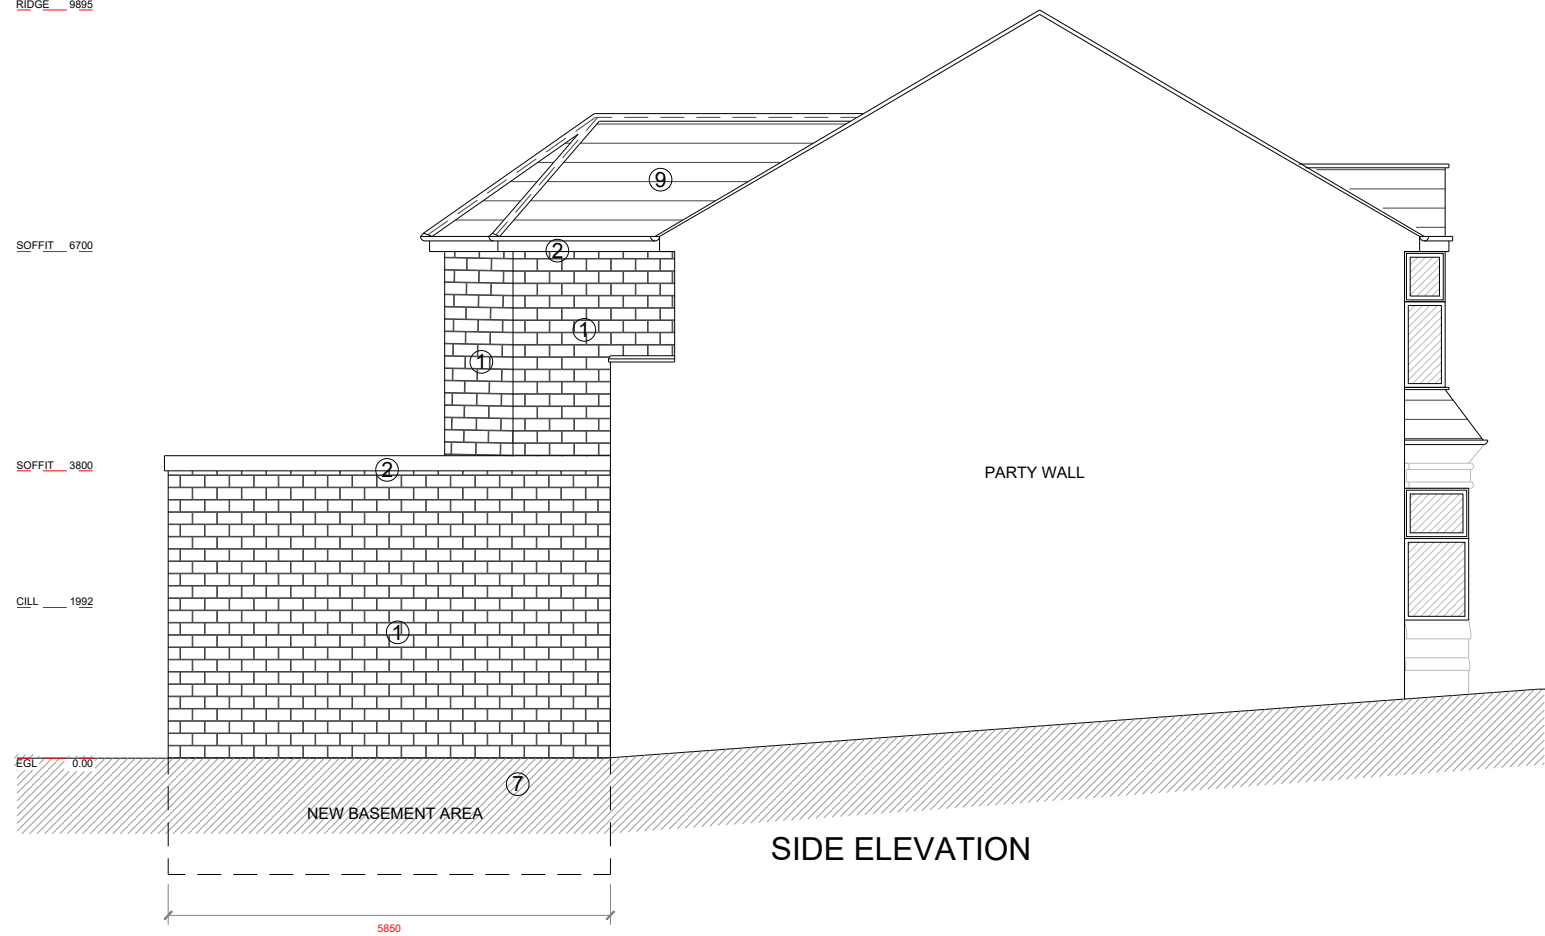

SIDE ELEVATION

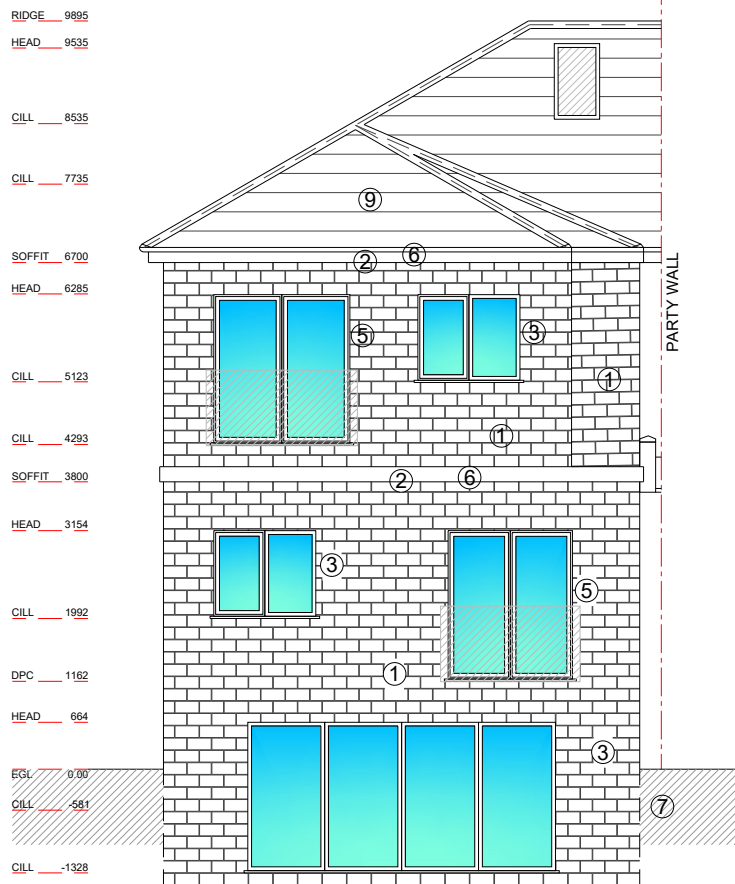

REAR ELEVATION

1:100

