




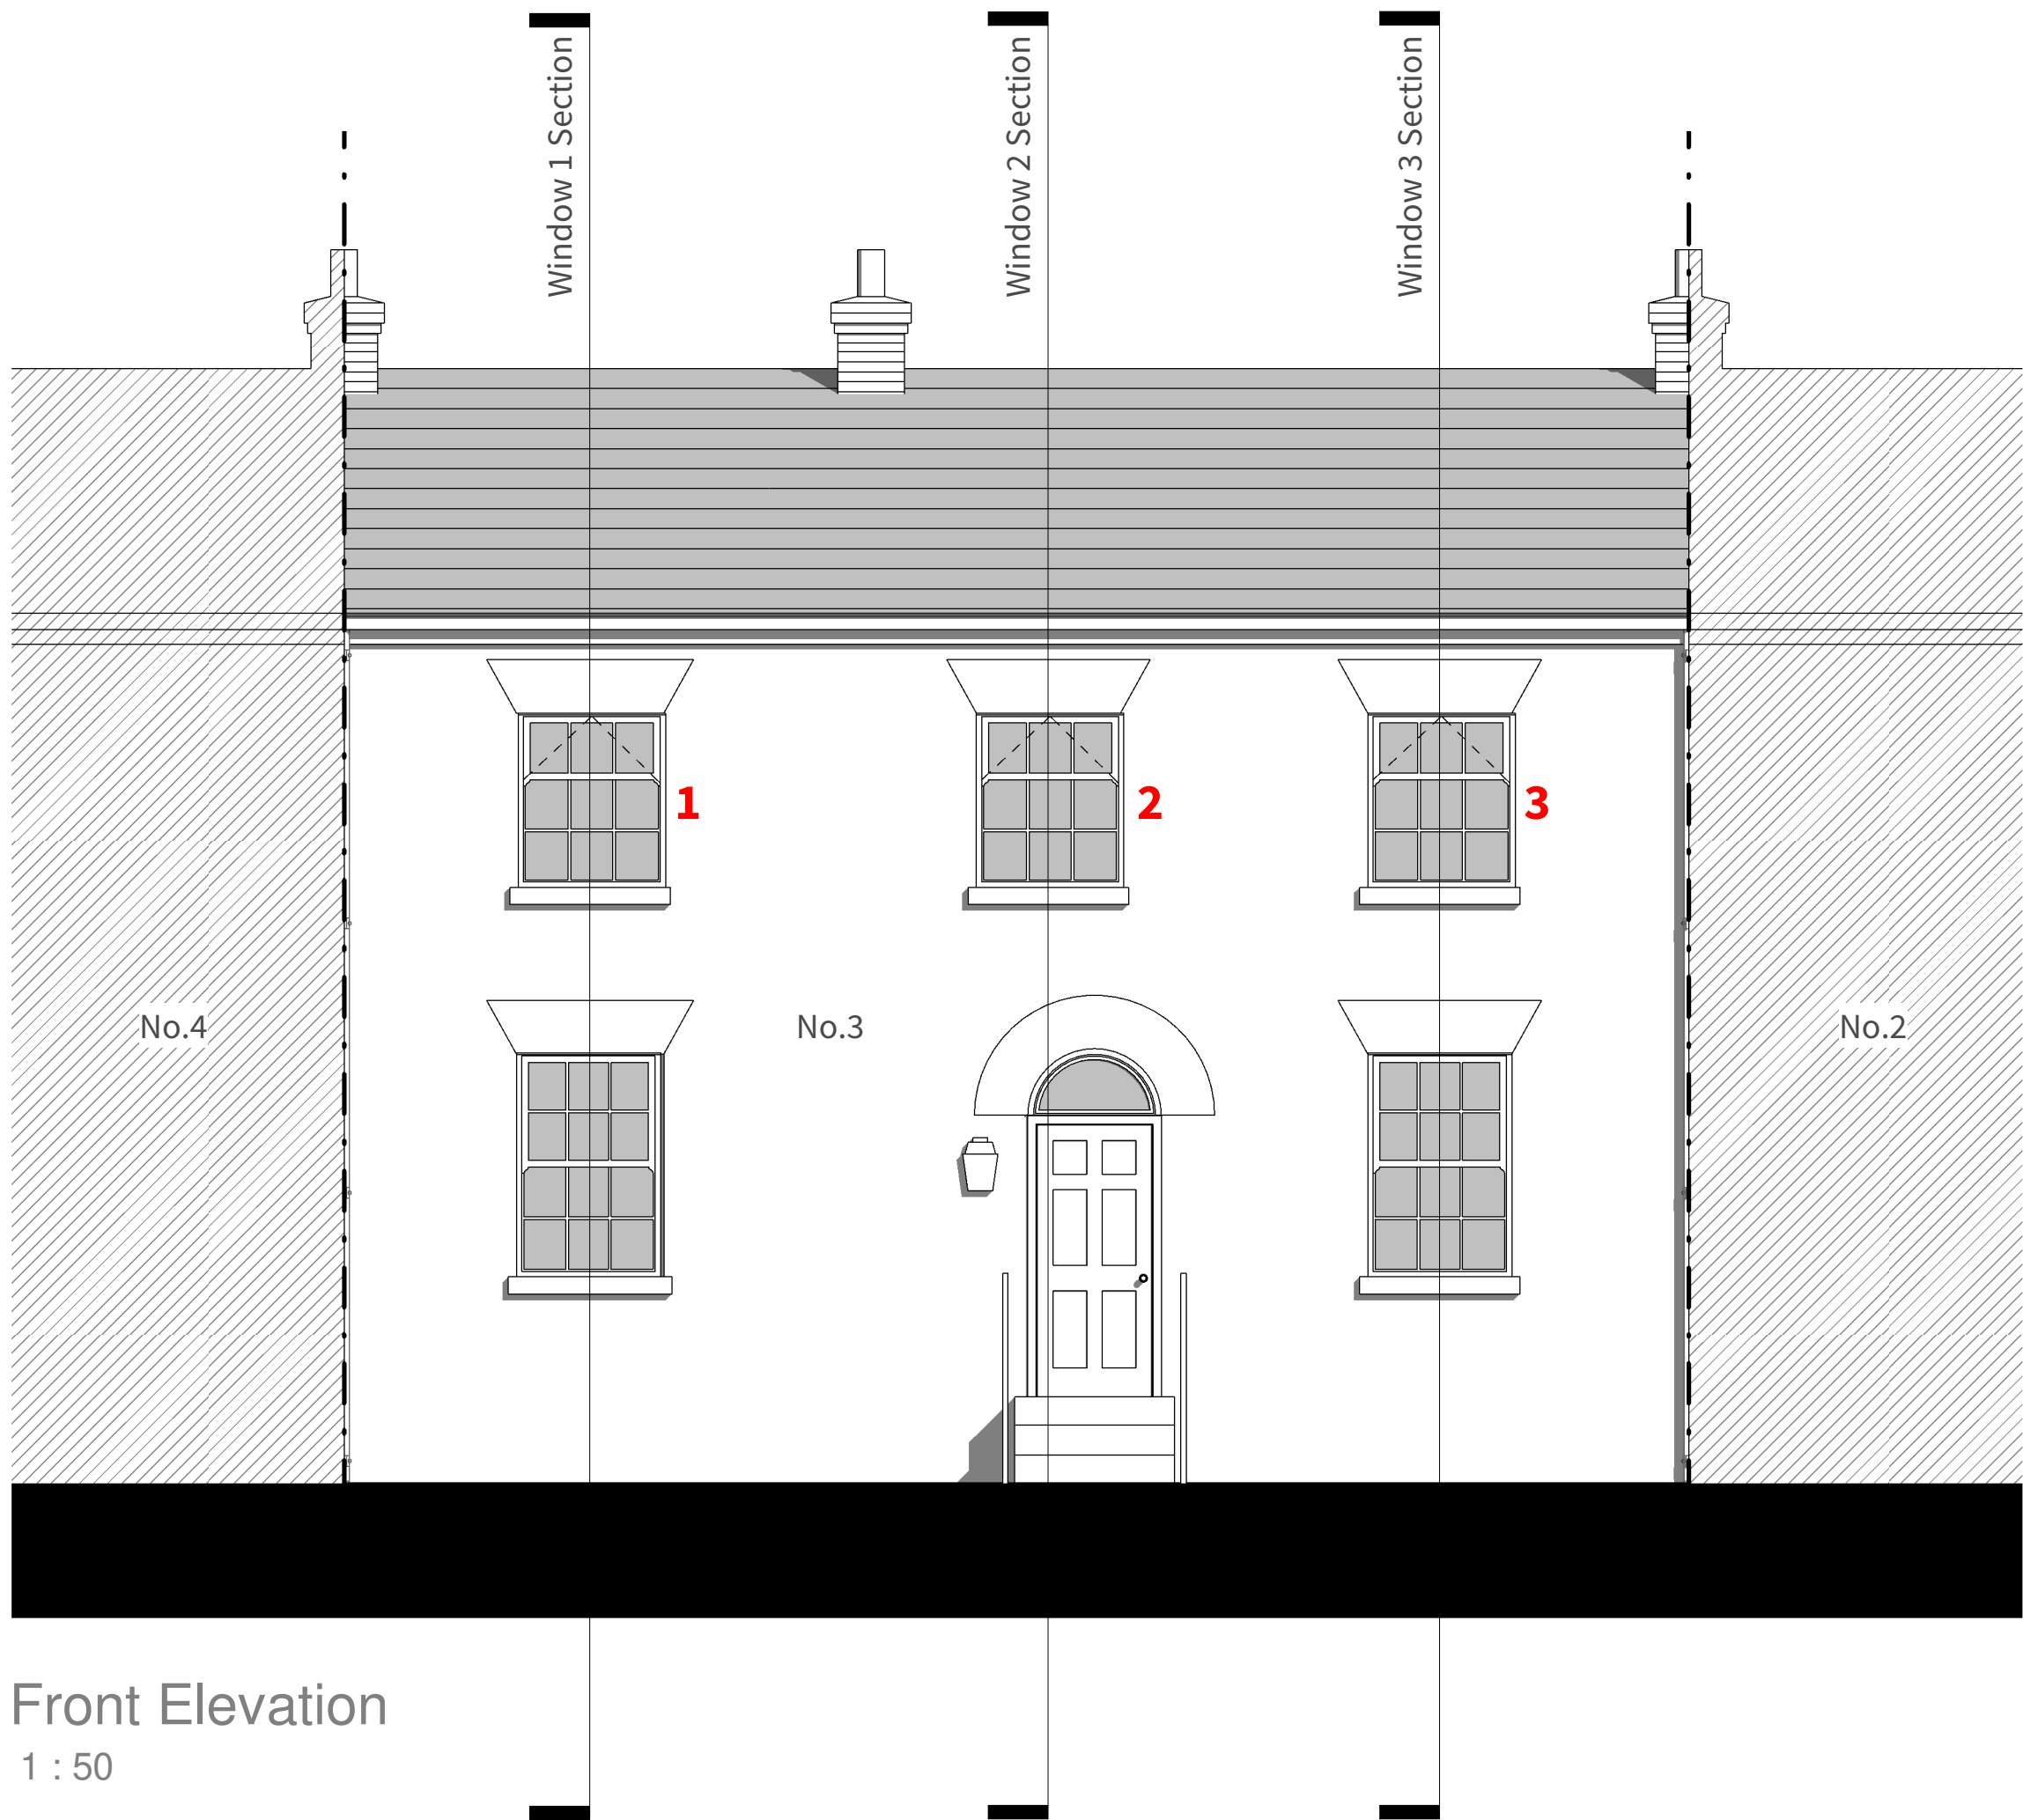


Front Elevation
1 : 50

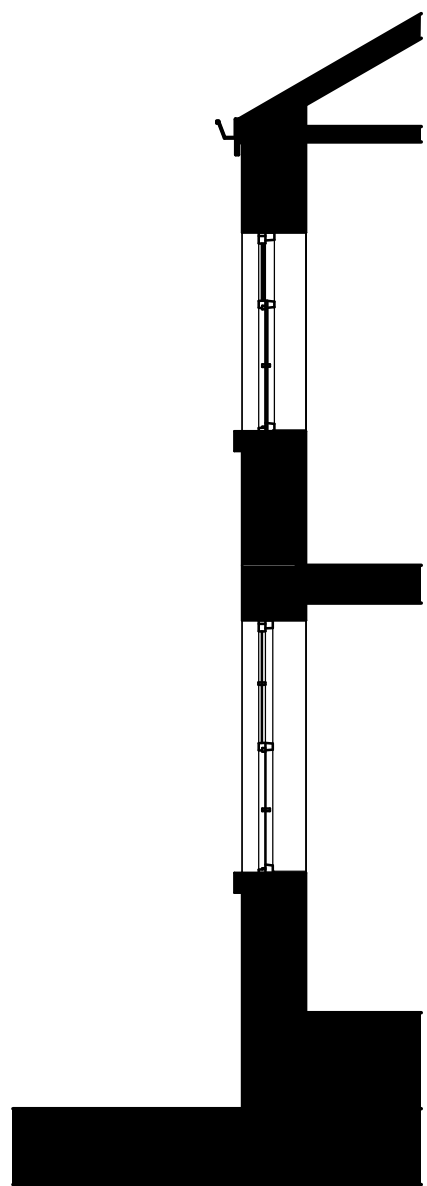


Window 1 Full Section
1 : 50

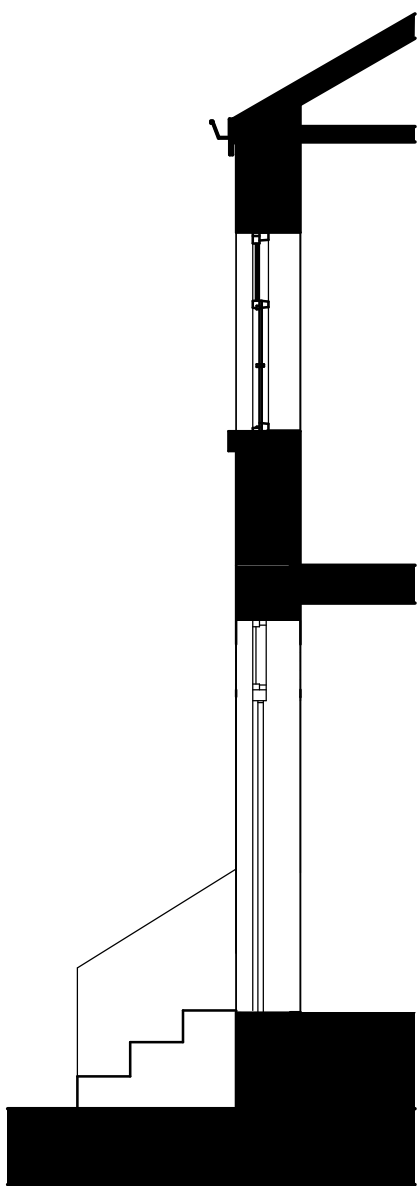


Window 2 Full Section
1 : 50

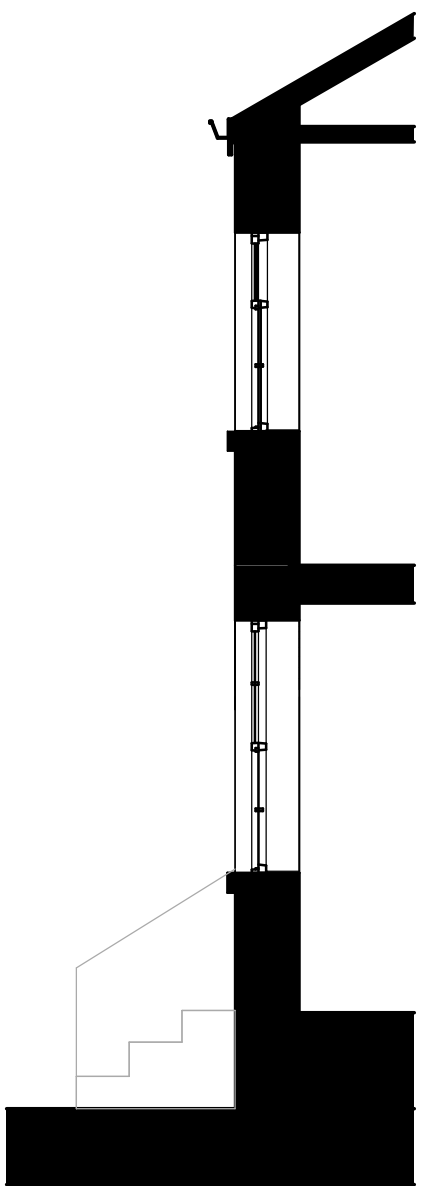


Window 3 Full Section
1 : 50

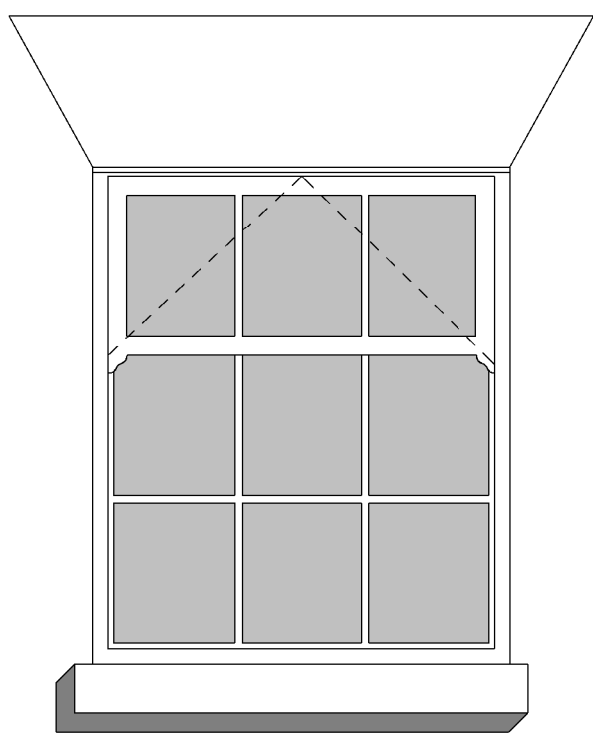


Window 1 Detail Elevation
1 : 20

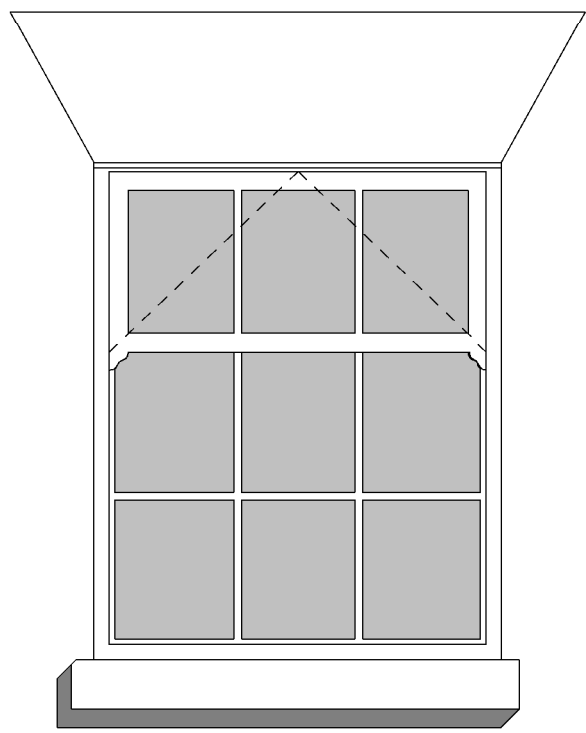


Window 2 Detail Elevation
1 : 20

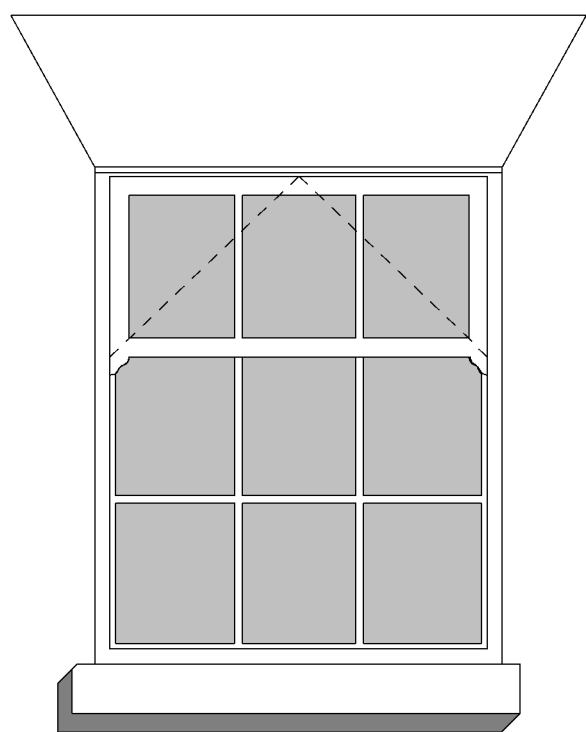


Window 3 Detail Elevation
1 : 20

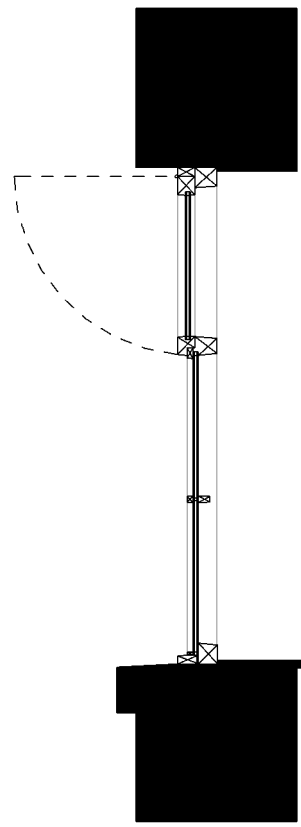

Window 1 Detail Section
1 : 20

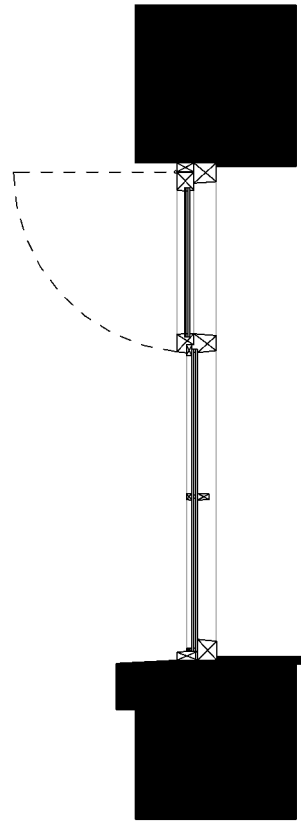

Window 2 Detail Section
1 : 20

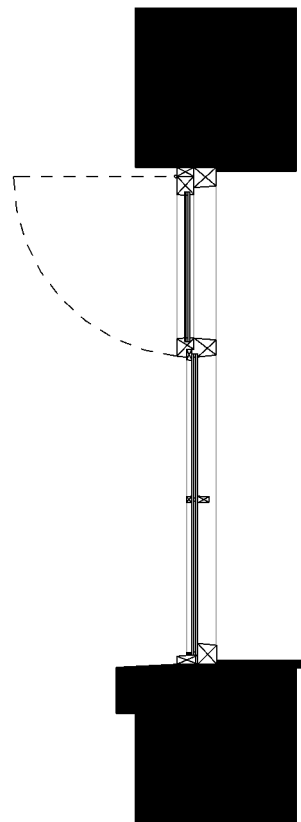

Window 3 Detail Section
1 : 20

Tom Attewell Architects

Bank Chambers, 15 Market Place, Stockport, SK1 1EW
07739 908324 www.tomattewellarchitects.co.uk

Proposed Timber Window Notes:

- Proposed replacement windows to be identical in appearance at external face elevation. Introducing slimline double glazing. Timber framed painted white with concealed fixings.

0 1 2 3 4m
1:50 at A1

0 0.5 1 1.5 2m
1:20 at A1

General Notes:

- Do not scale from drawings.
- Errors to be reported immediately to the architect.
- To be read in conjunction with all relevant architect, services and structural engineer, and other consultant information.
- All existing site, tree and building information has been compiled from different sources.
- All dimensions to be checked on site prior to construction, manufacture or installation.
- All information copyright of Tom Attewell Architects.

Rev	Description	Date
-----	-------------	------

Status:

Planning

Client:

Mr & Mrs Basso

Site:

3 The Stables, Prestwich, M25 0NH

Scale at A1:

As indicated

Project No:
2325

Scale at A3:

As indicated

Drawing No:
3-200

Date:

25.09.23

Revision:

Replacement First Floor Front Windows - Proposed Drawings