




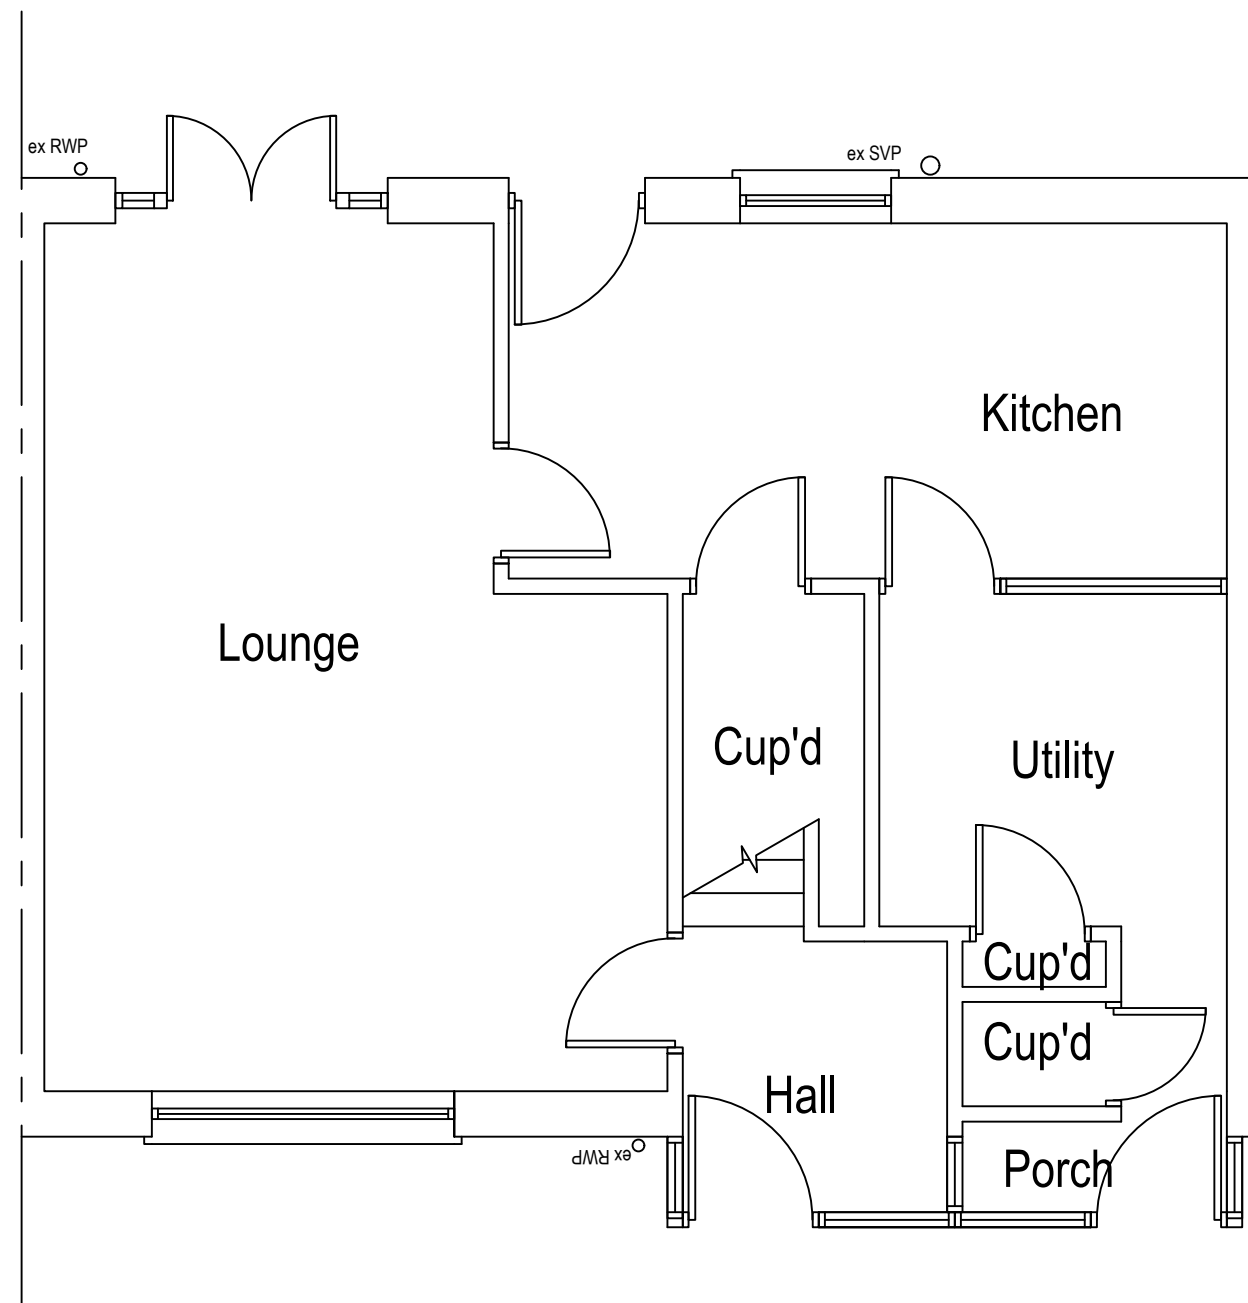


Existing Ground Floor Plan
Scale 1:50

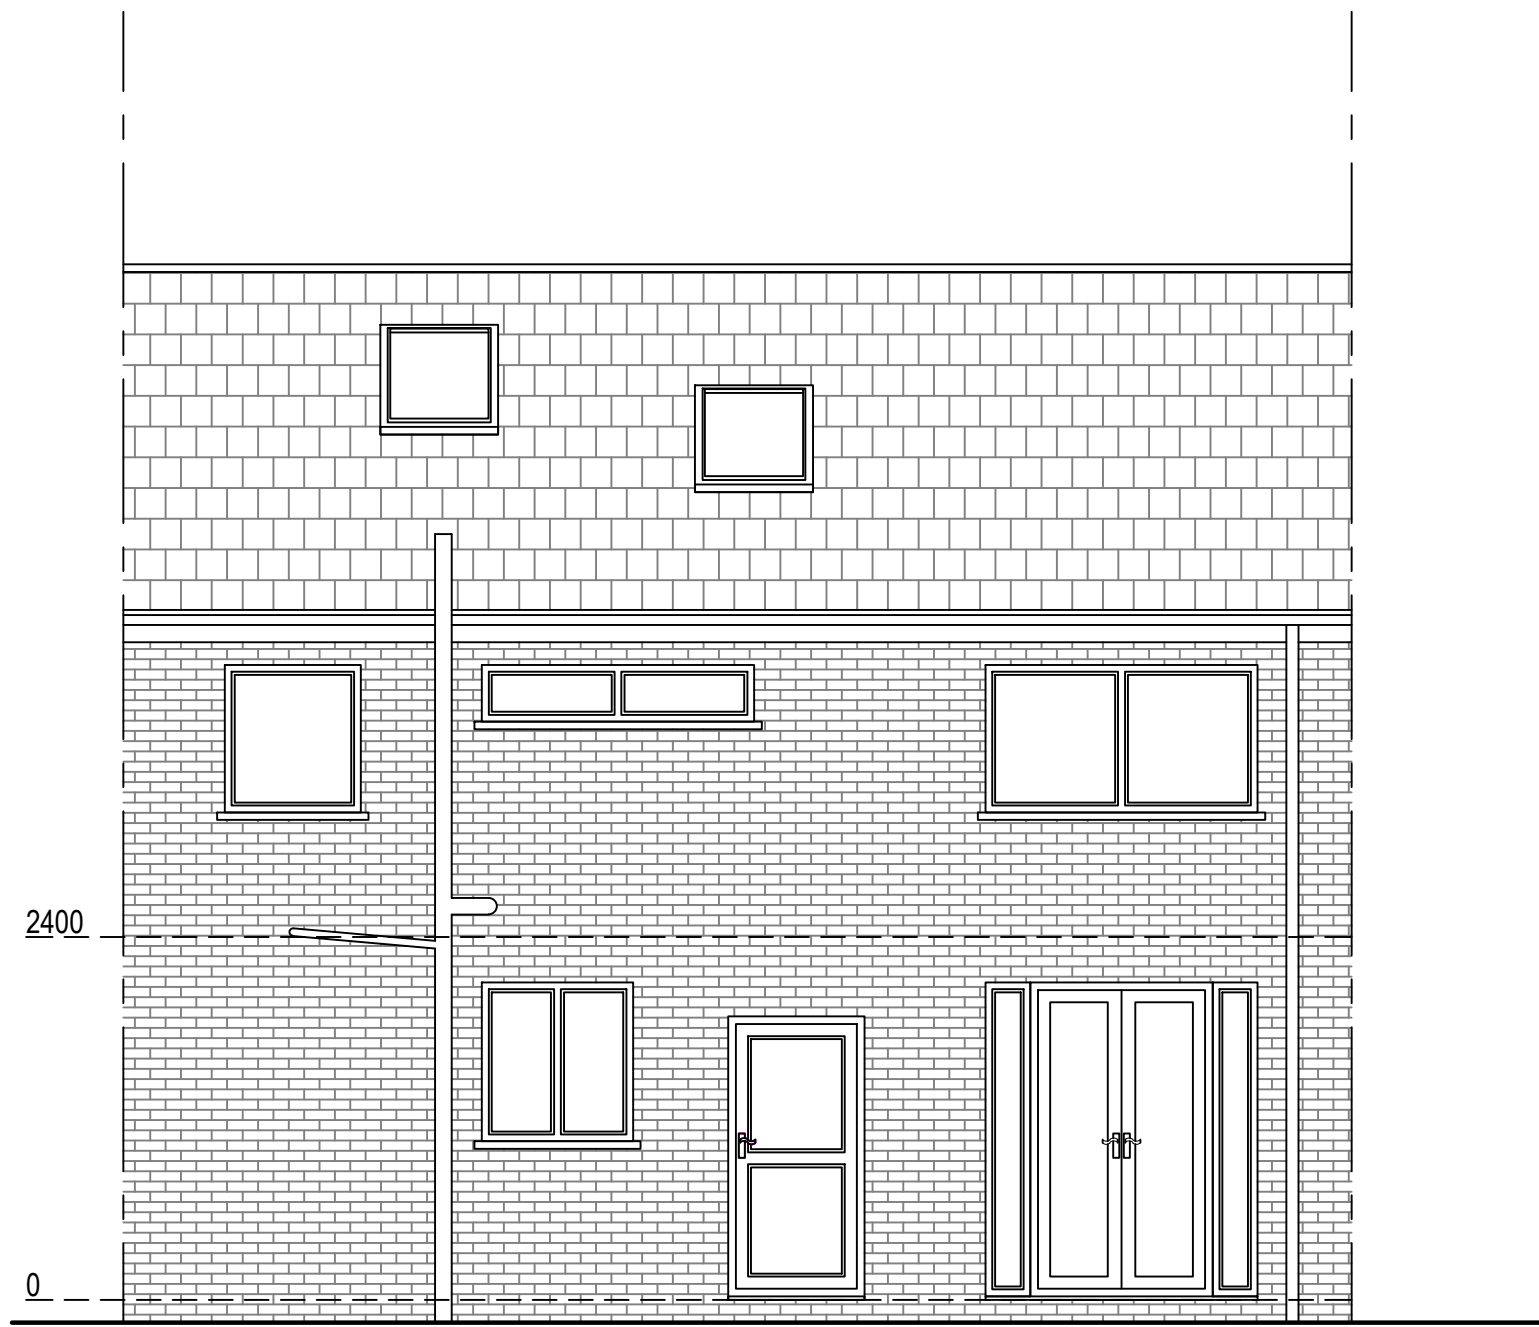


Existing East Elevation
Scale 1:50

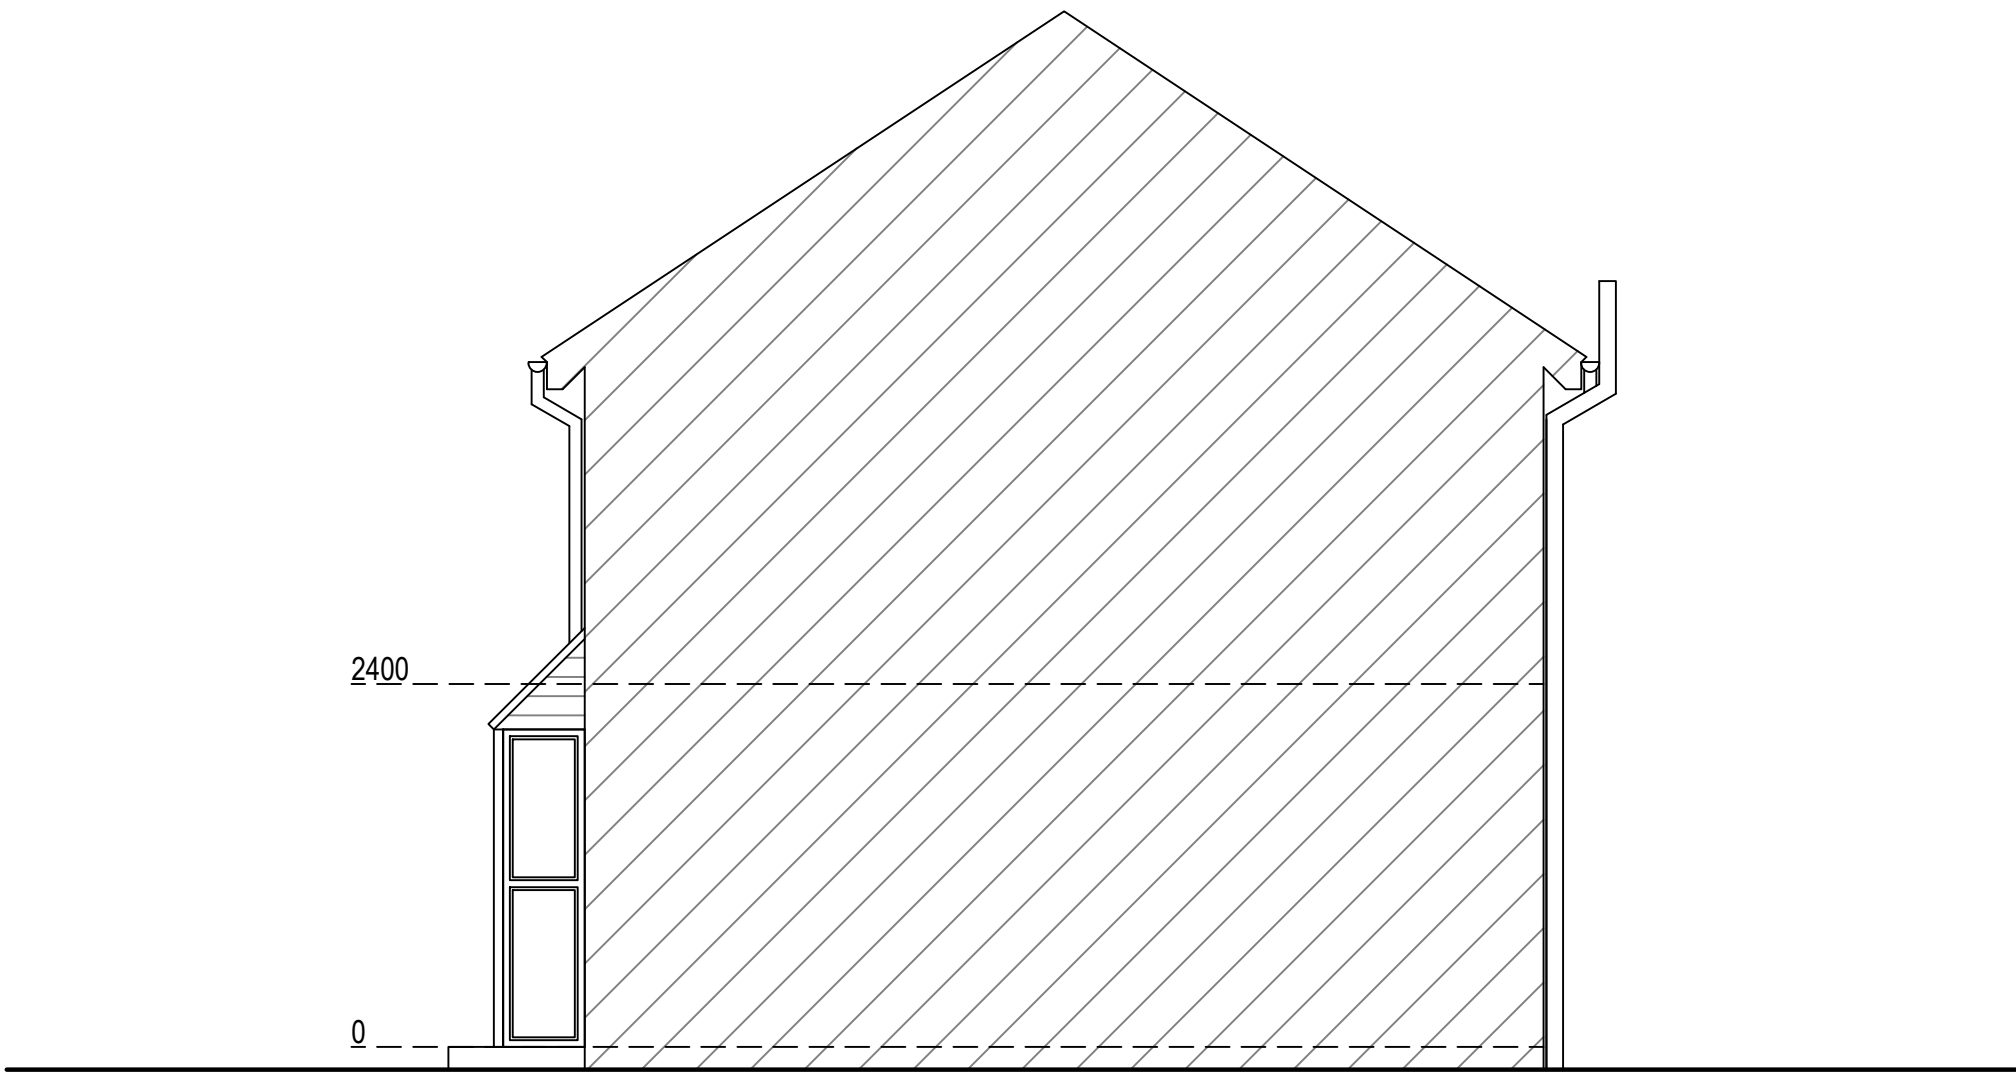

Existing South Elevation
Scale 1:50

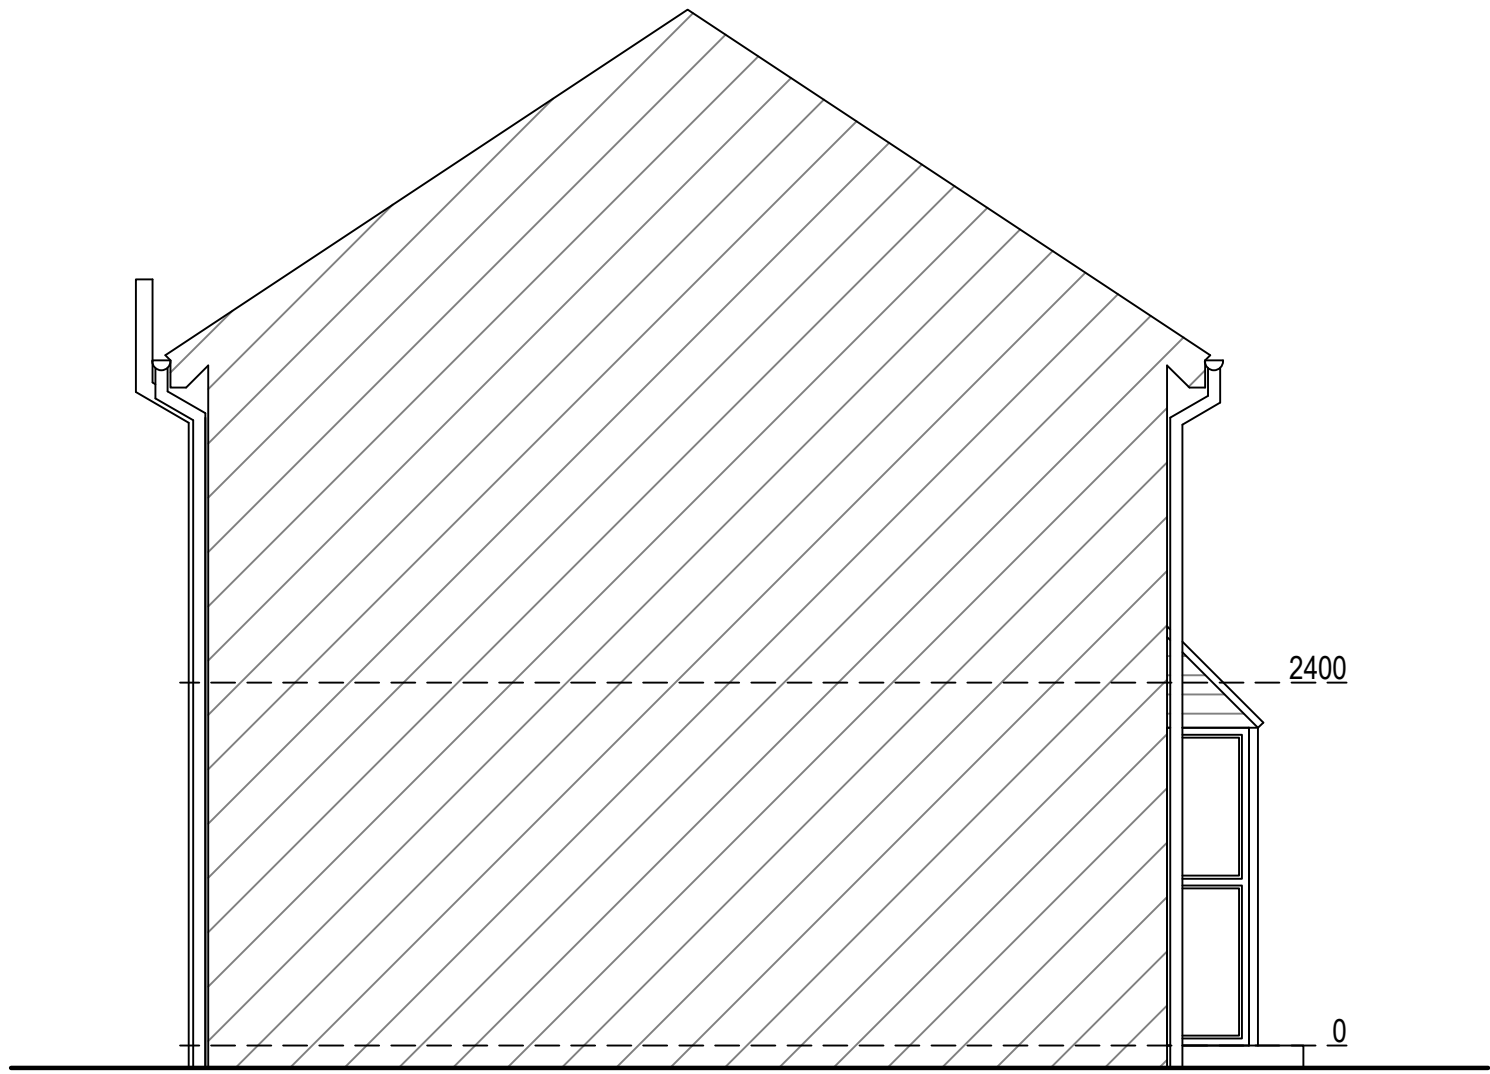

Existing North Elevation
Scale 1:50

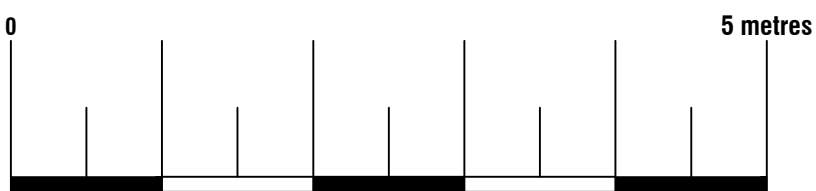



74 Cardiff Road, CF15 7QE • Enquiries@ArkiPlan.co.uk

Site	2 Goyt Walk, Whitefield, Manchester M45 8RL	Date	26.08.2022
		Sheet	22-0994 D02 Rev 0
		Job	New Extension
		Scale	As Shown@A1
		Title	As Shown