



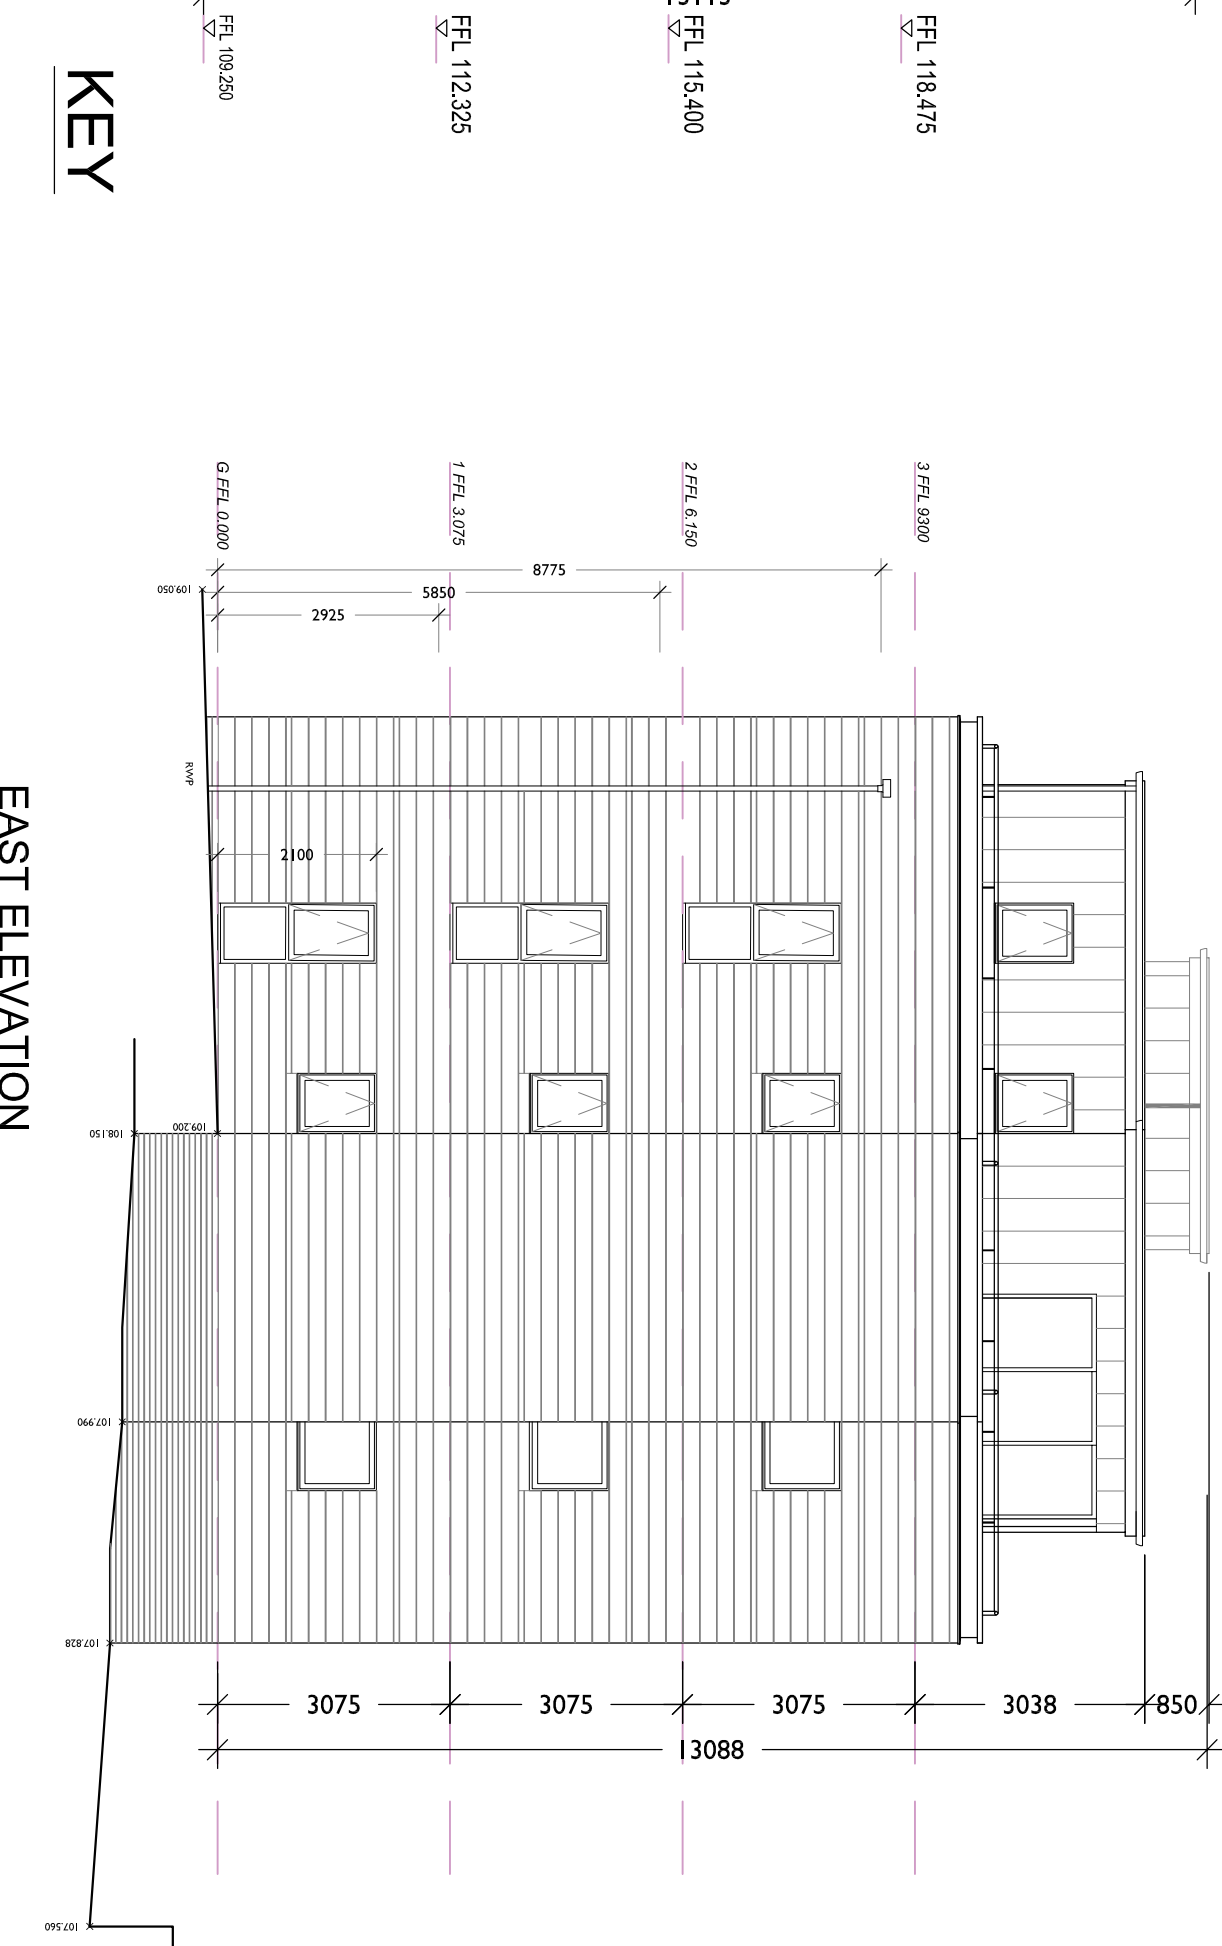

EAST ELEVATION

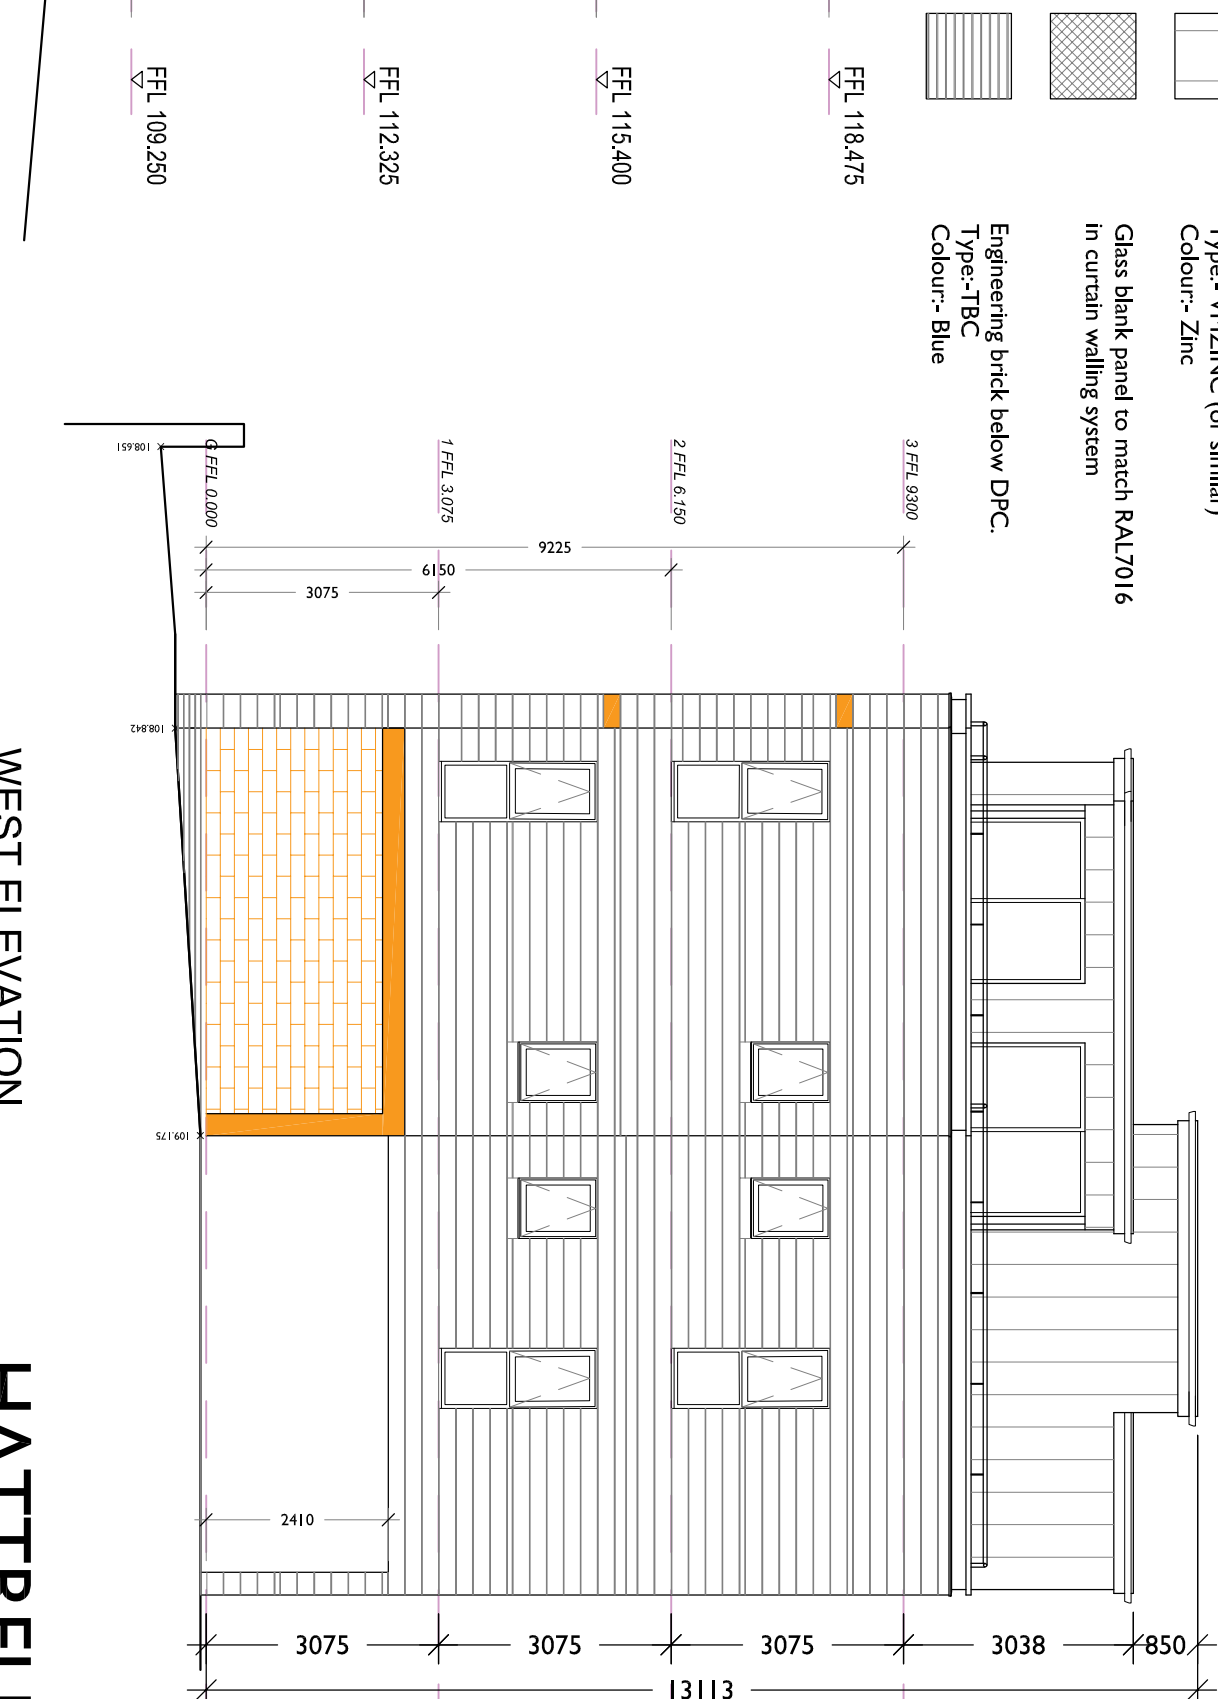

WEST ELEVATION

HATTRELL LLP

Suite E KINGS COURT RAILWAY STREET ALTRINCHAM CHESHIRE WA14 2RD
TELEPHONE 0161 820 4207
e-mail: design@hattreldsons.co.uk / www.hattreldsons.co.uk


Opulwood Developments Ltd

PROJECT
Waterside,
Summersett

DRAWING TITLE
Proposed Elevations

SCALE @A1	DRAWN BY	CHECKED	DATE
1:100	ST	IS	01/23
DRAWING No		REVISION	
24922-2-06		-	

PLANNING

 

Scale 1:100@A1