



Location Plan: 1/1250

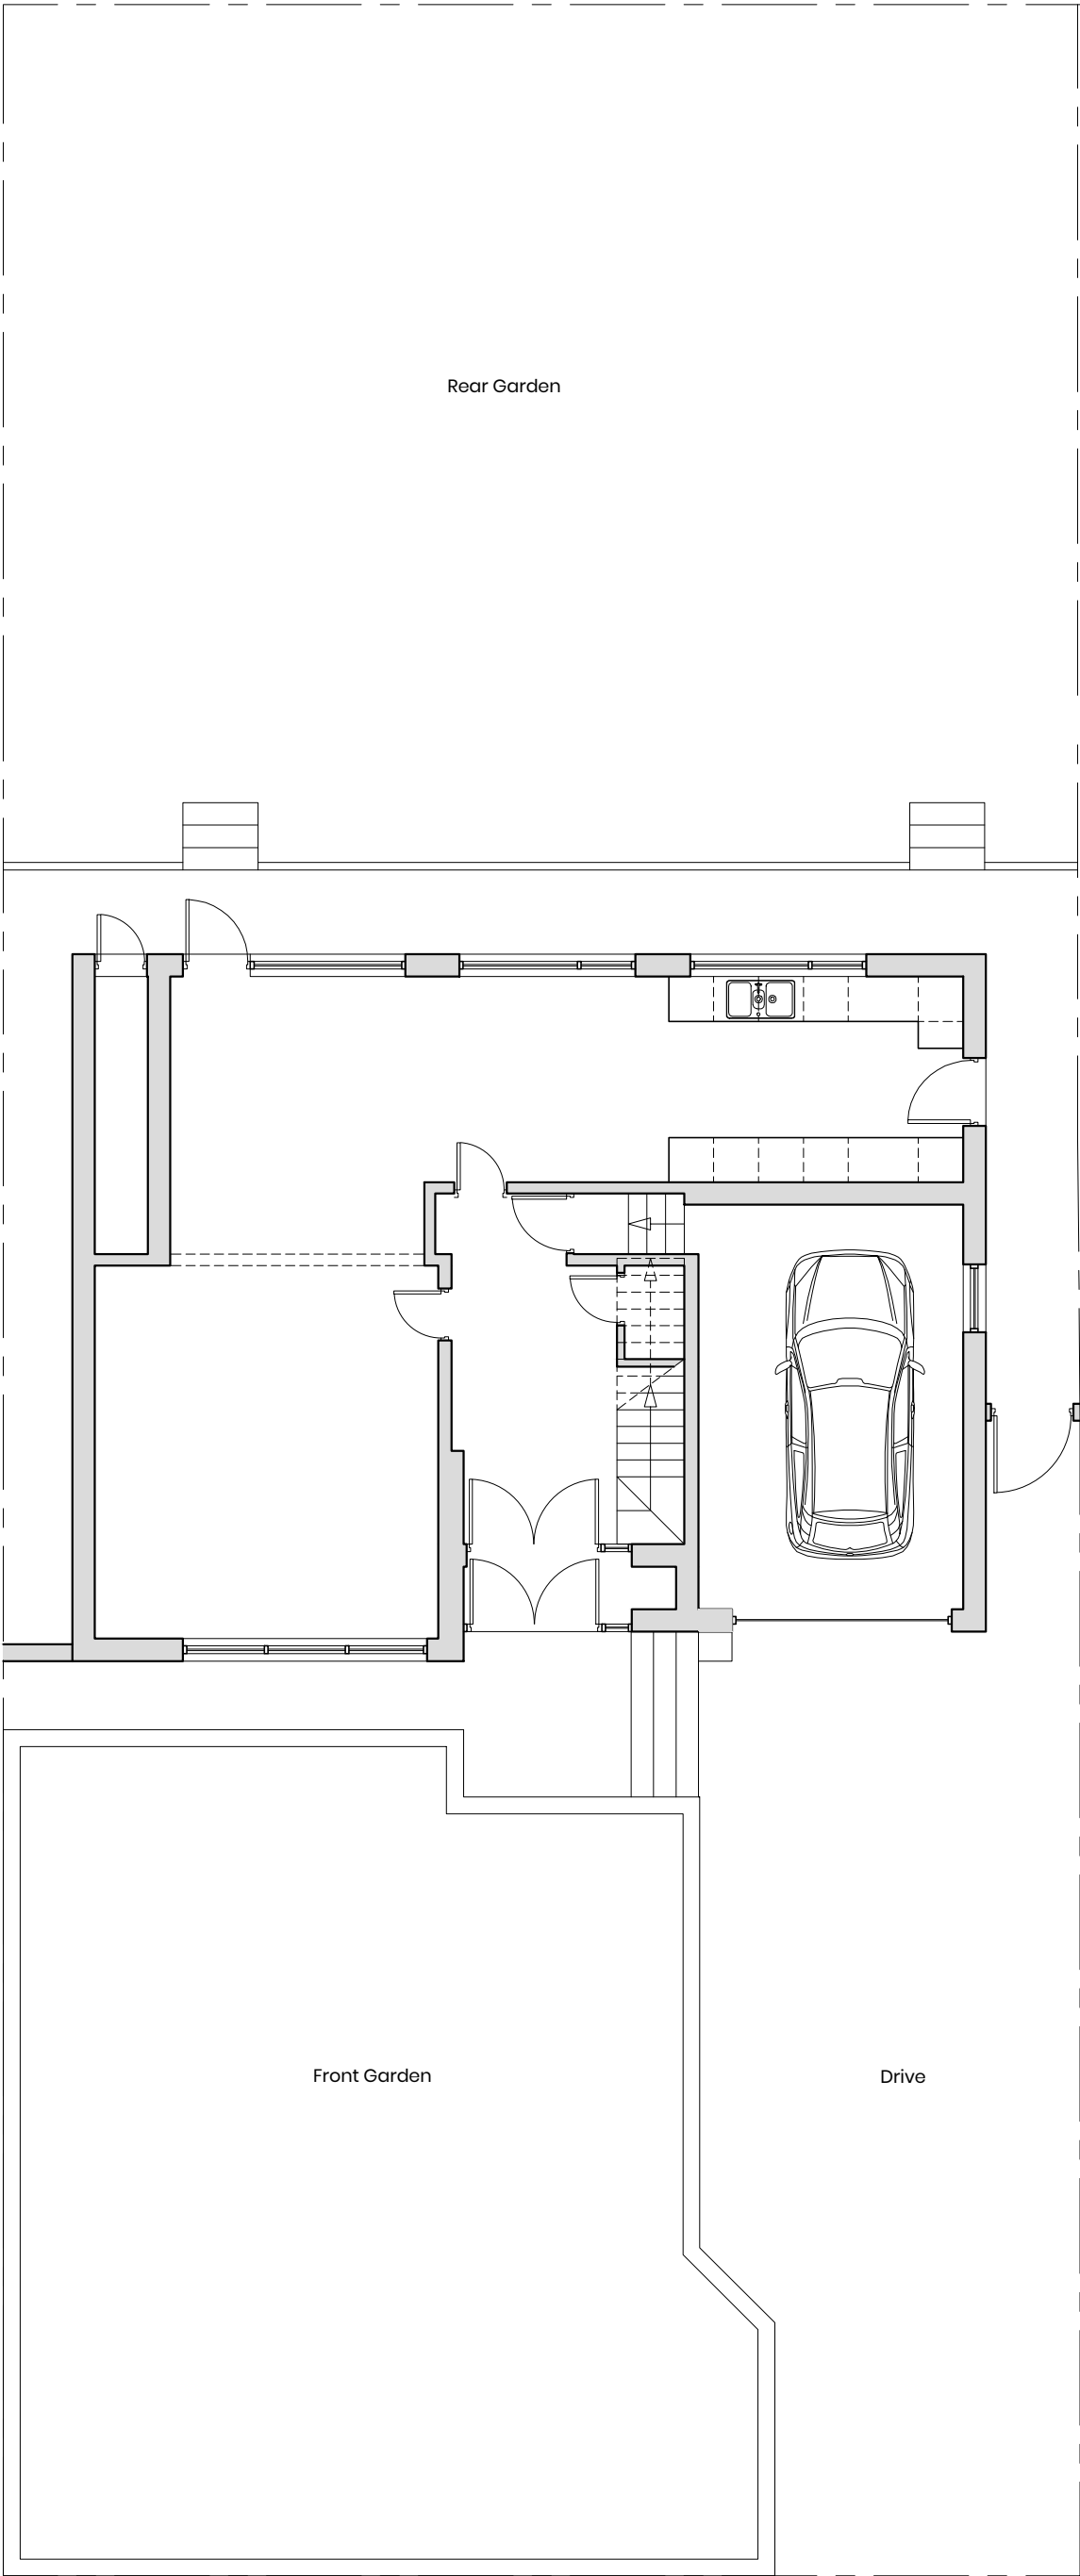

As Approved Site Plan: 1/100

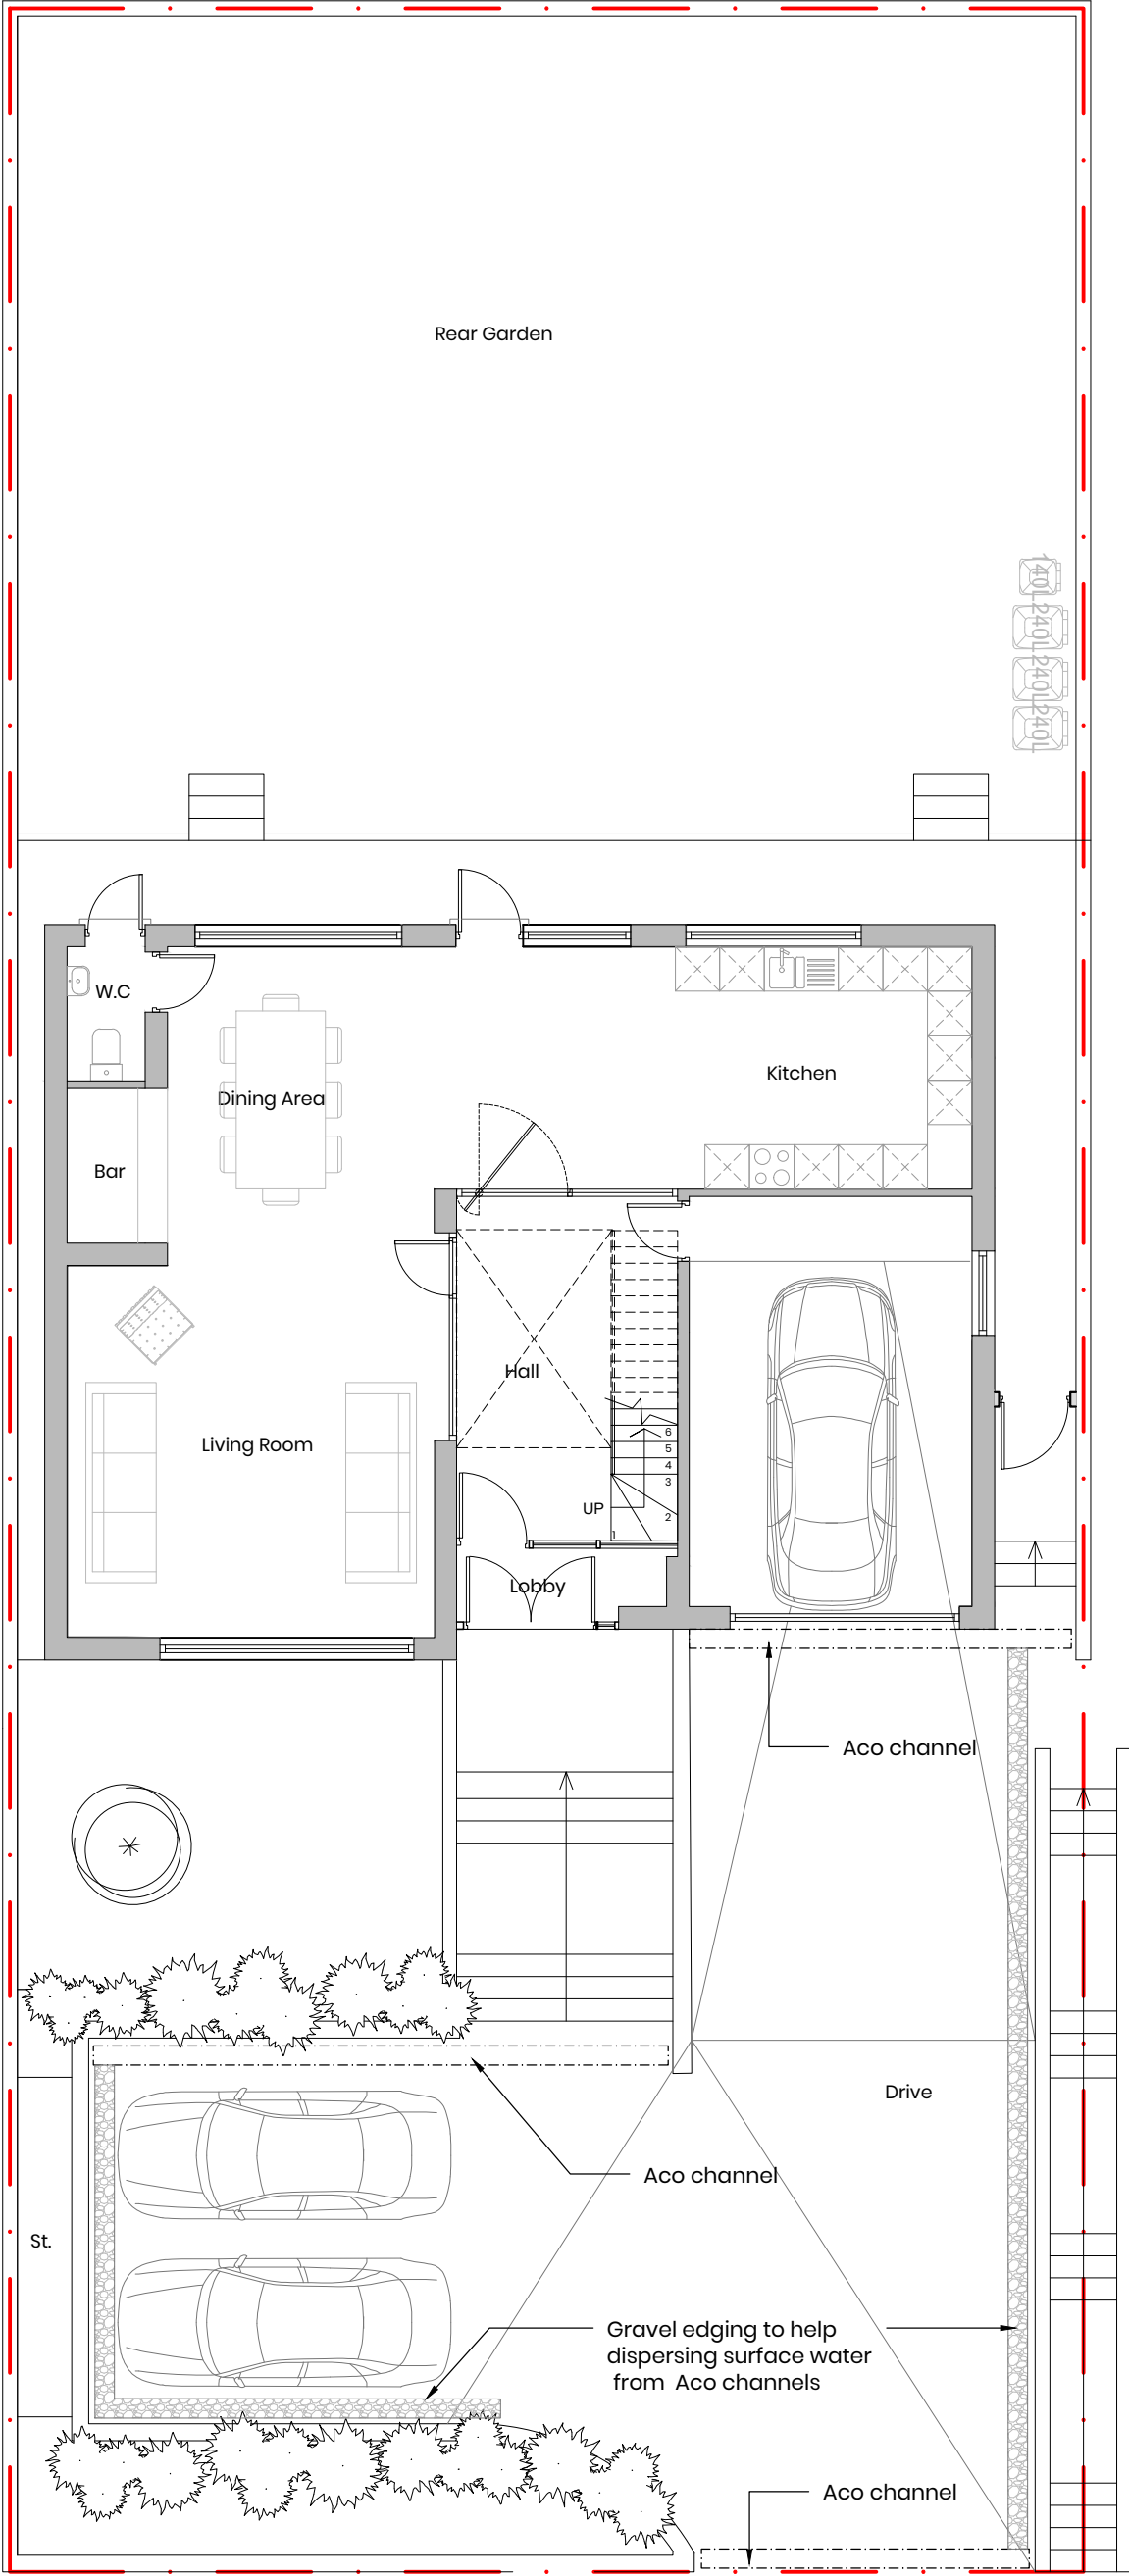

Proposed GA Site Plan: 1/100

General Notes:
All site dimensions shall be verified by the Contractor on site prior to commencing any works.
Do not scale from this drawing.
Design intent drawing only. Construction to comply with latest building regulation requirements.
This drawing is the property of 'Studio Tashkeel Architecture Ltd.' and copyright is reserved by them. The drawing is not to be copied or disclosed by or to any unauthorised persons without the prior written consent of Studio Tashkeel Architecture Ltd.

Rev	Description	Date	Dr by	App by
8	Garage inaccuracy fixed	02/06/22	MH	MK
7	As per PD comments	12/05/22	MH	MK

STUDIO TASHKEEL ARCHITECTURE LTD.
89 Piccadilly Street
Manchester M1 4HT
United Kingdom
T: +44(0)161 684 8370
E: info@studiotashkeel.com
www.studiotashkeel.com

client name Mr. Ali Spahiu	
project 100 Park Lane	
drawing Location Plan and GA Site Plans	
project number 200301	scale As Indicated @ A1
drawing number PL_001	issue status 8 PLANNING
This drawing is to be read in conjunction with all related drawings. All dimensions must be checked and verified on site before commencing any work or producing shop drawings. The originator should be notified immediately of any discrepancy. This drawing is copyright and remains the property of Studio Tashkeel Architecture Ltd.	