

- NOTES
- The creative content/information contained herein is confidential. It is the intellectual property of Jennor UK LTD and any use and/or reproduction is expressly prohibited without our approval.
 - All dimensions are in millimeters unless otherwise stated.
 - This drawing shall be read in conjunction with the project specifications and all other contract documentation.
 - Do not scale this drawing - Check all dimensions on site.

AMENDMENTS

REV.	DATE	REVISION NOTES	BY
-	-	-	-

Jennor
Inspiring Workplaces

Jennor UK Ltd
Unit 3 Puma Court, Kings Business Park, Knowsley, L34 1PJ
t 01744 730717 | f 01744 759657 | w www.jennor.co.uk

CLIENT

JLL


PROJECT

UNIT-2-PARK-17


DRAWING

OUTDOOR_UNITS-LOCATION


DRAWING NO.	PROJECT NO.	REVISION
M111	N122	REVISION
SCALE	DATE	DRAWN BY
VARIES@A3	13.09.23	KMCK

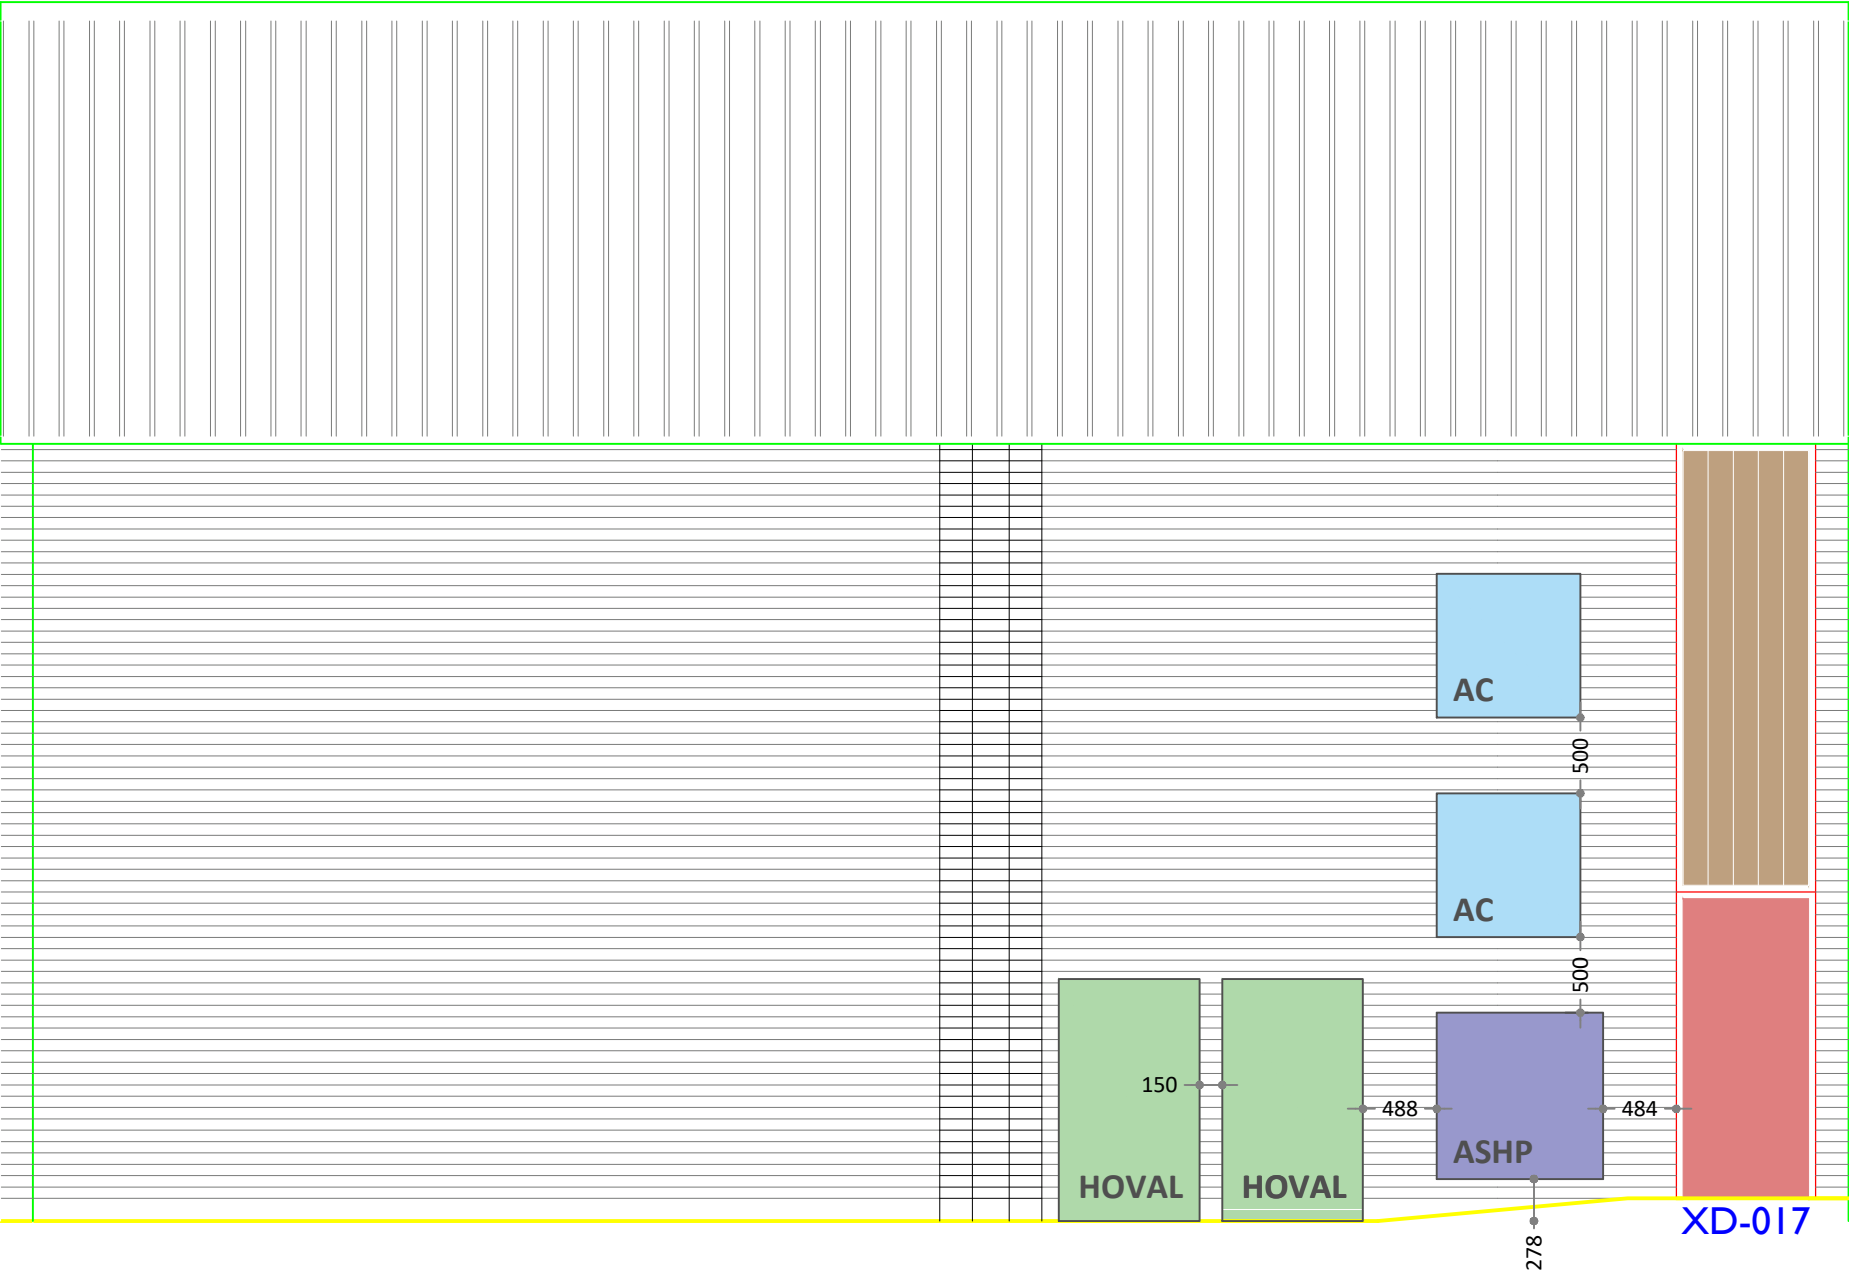

SIDE/EAST ELEVATION @ 1:50

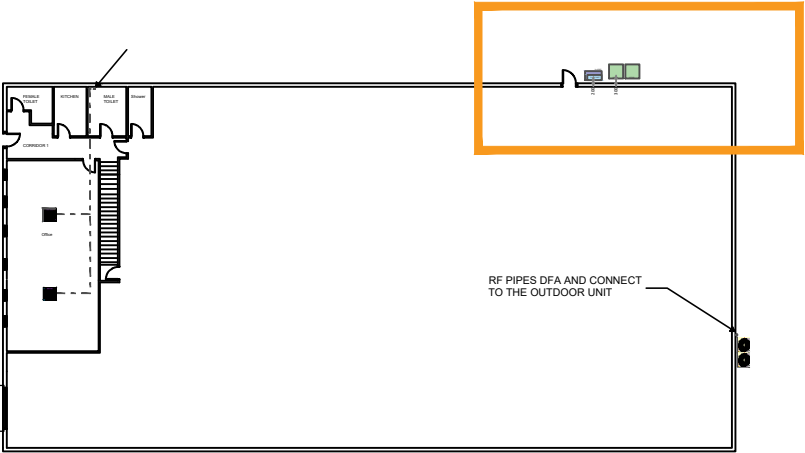

SITE PLAN @ 1:500

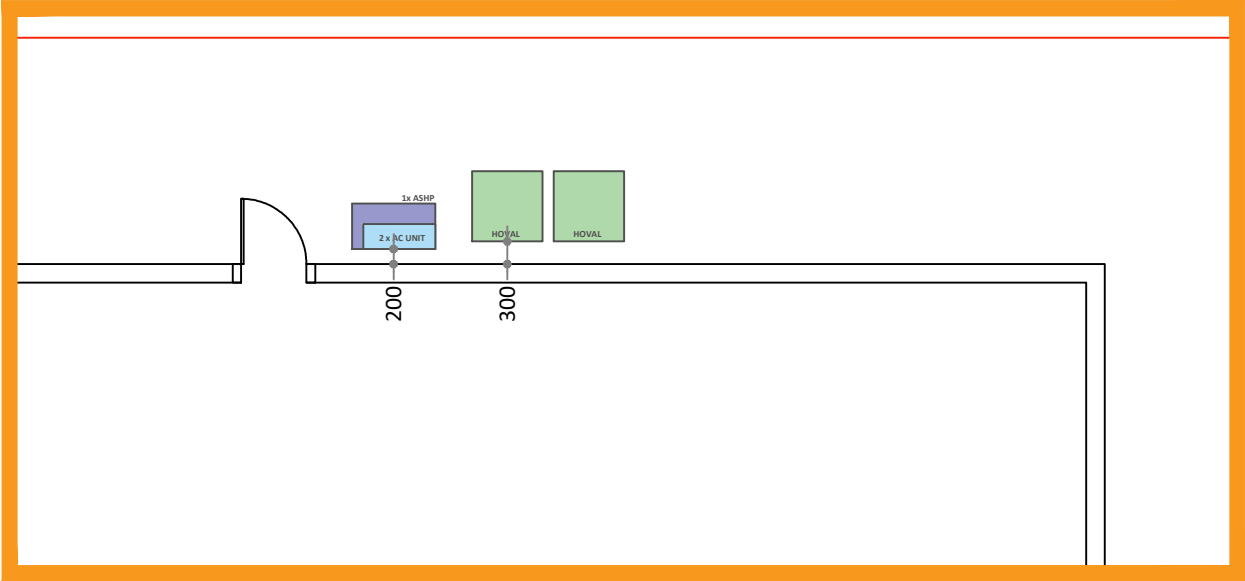

EXTERIOR PLAN @ 1:100