



The builder must check the site and the approved drawings before commencing the works and must take any working measurements as necessary. Any discrepancy in the drawing must be reported to the client .

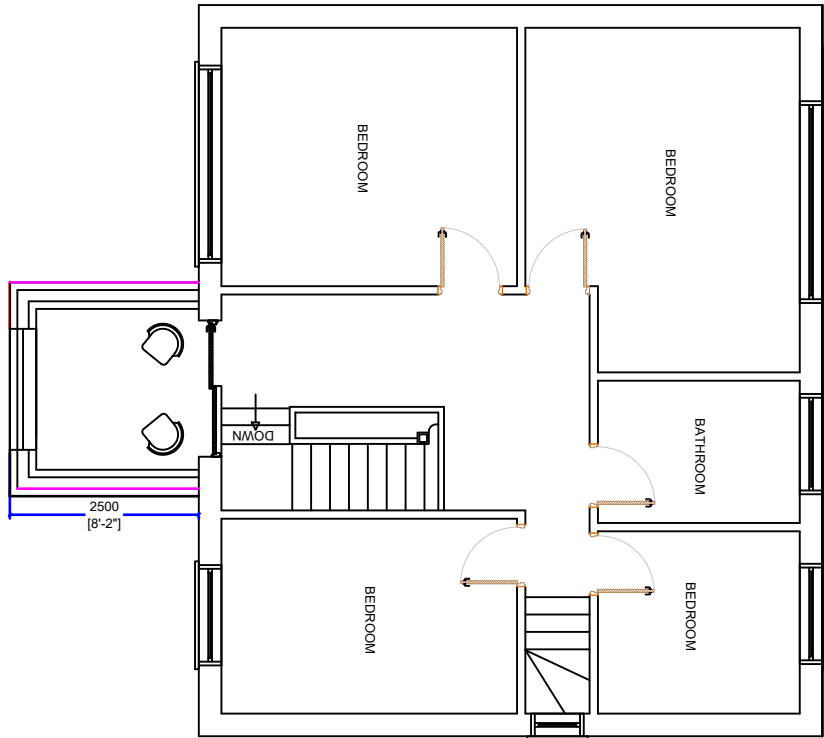

PROPOSED FIRST FLOOR PLAN

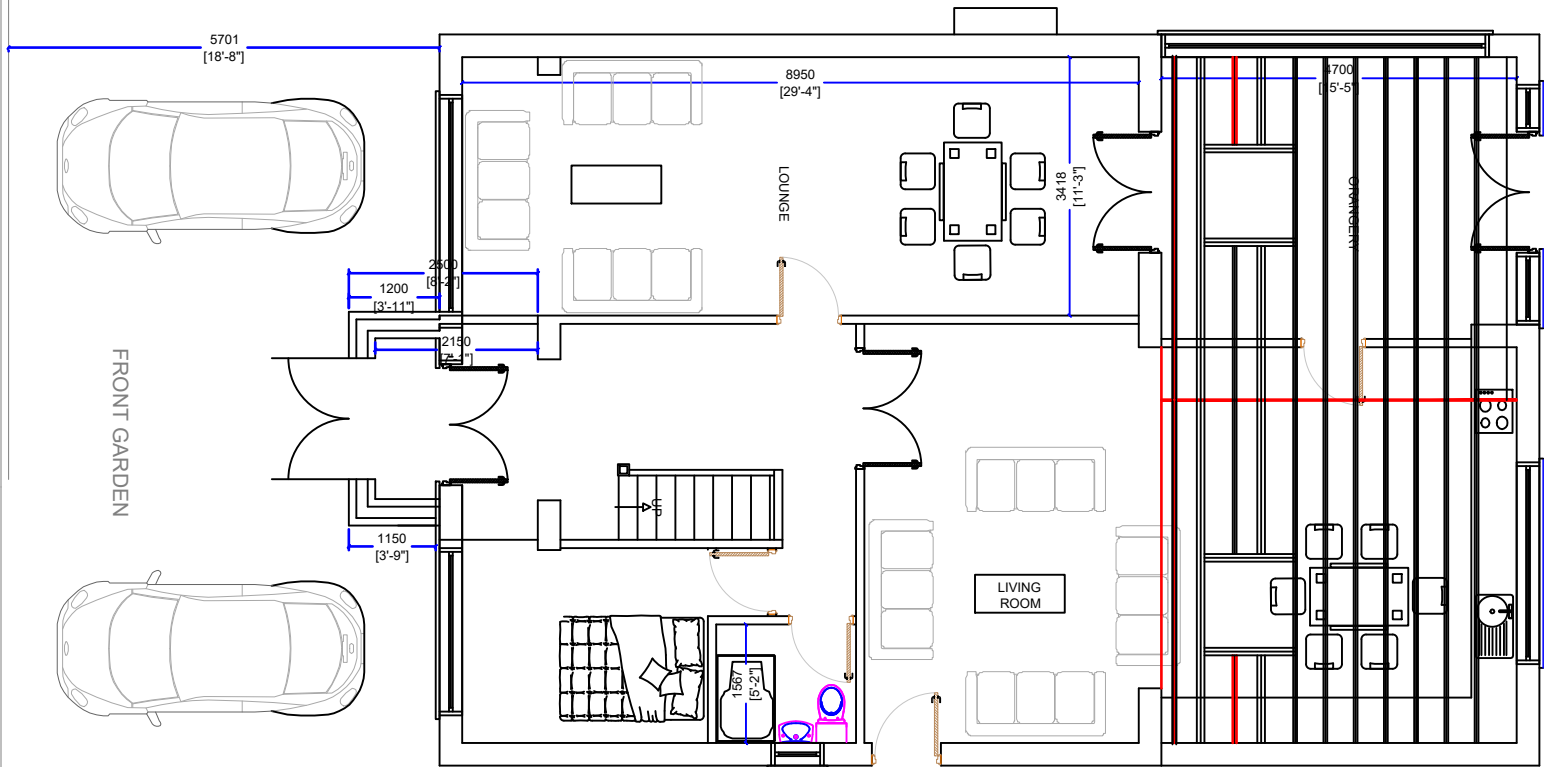

PROPOSED GROUND FLOOR PLAN

REVISION				initial	
no.	date	description			
H S H Engineering Design Services Ltd 428 Cheetham Hill Road Cheetham Manchester M8 9LE. UK 01617956385,07940197 333					
project title	Proposed double storey front porch.				
client	Mr Shouib Sarwar				
dwg. title	Proposed Floor Plans				
dwg.no.	sheet no.	scale.	job no.		
04		1:100 @ A3			
118 Sunny Bank Road BL9 8LJ					
drawn by.	checked by.	approved by.	date		
TZ		-	June 2021		