



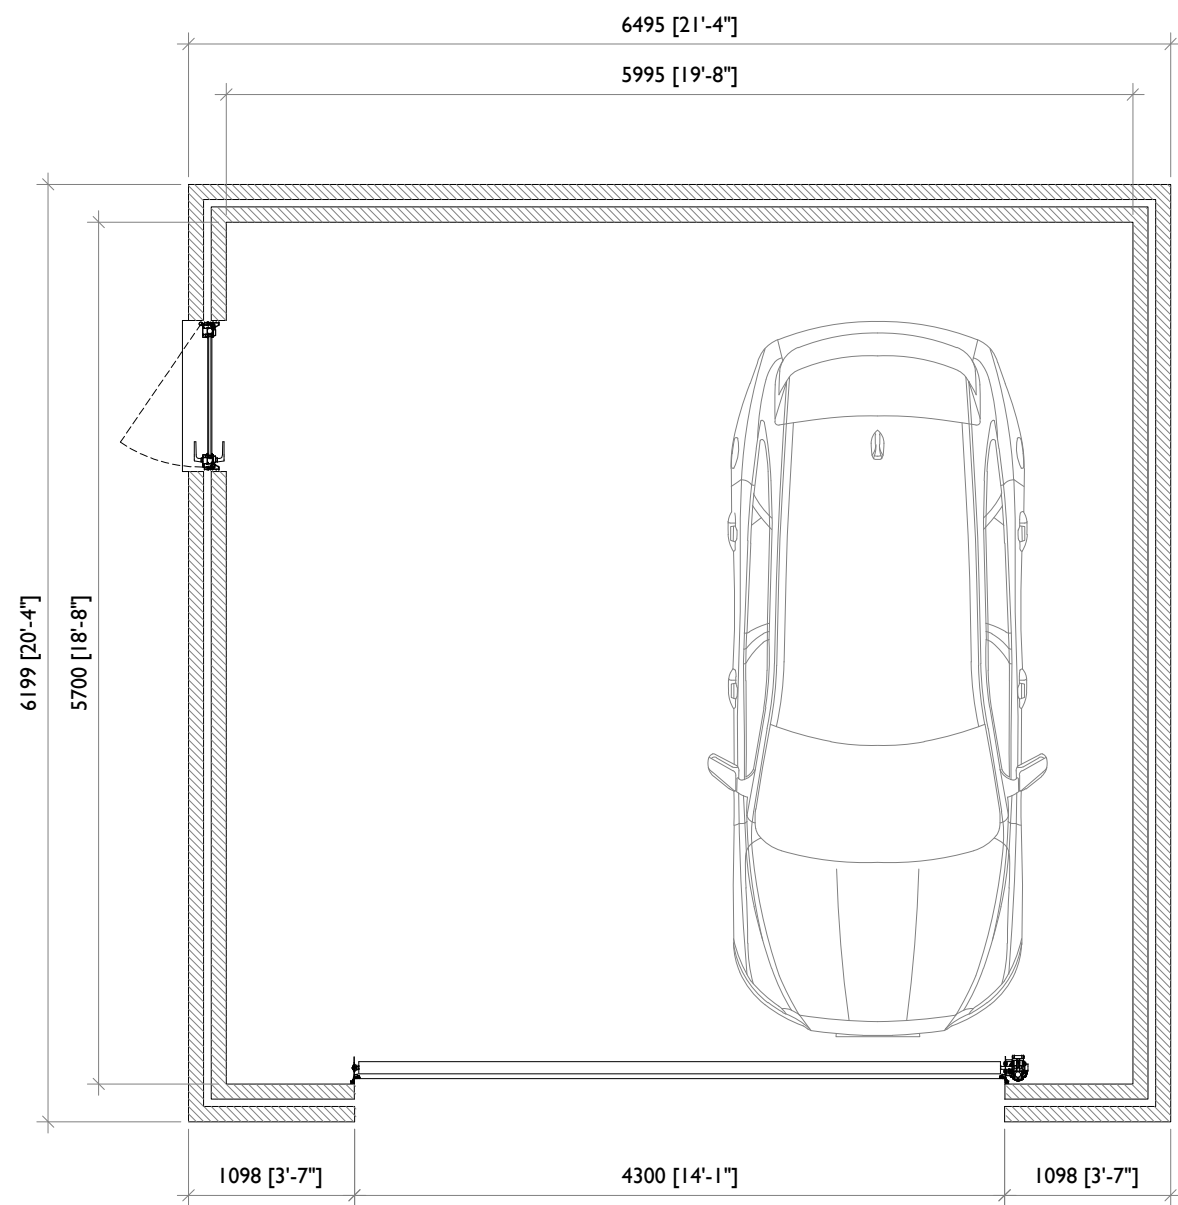

plan


legend

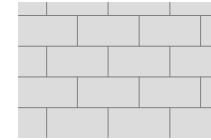


denotes extent of interlocking grey concrete roof tiles





denotes extent of timber clad facade

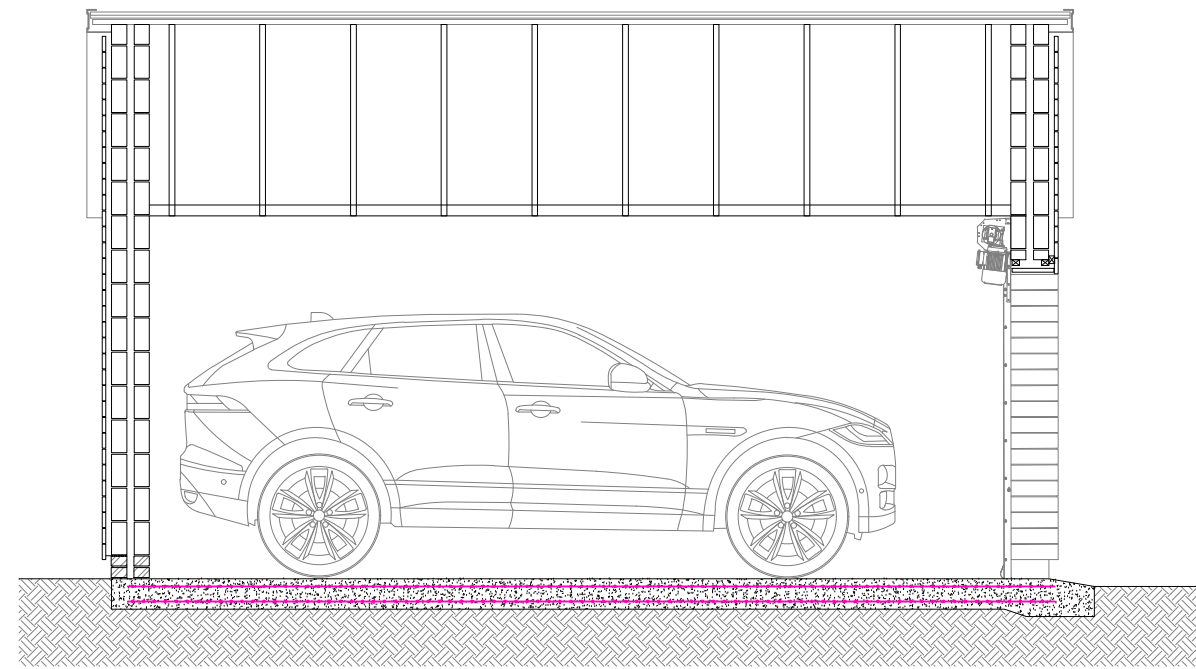


section

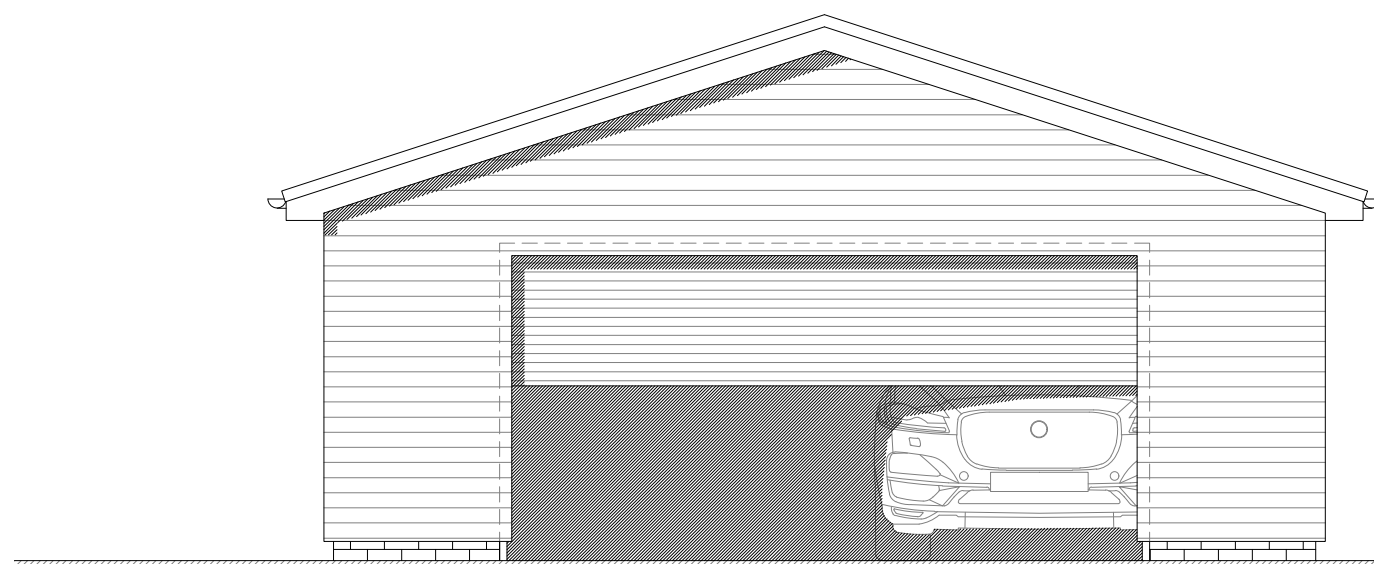


front elevation
(north facing)

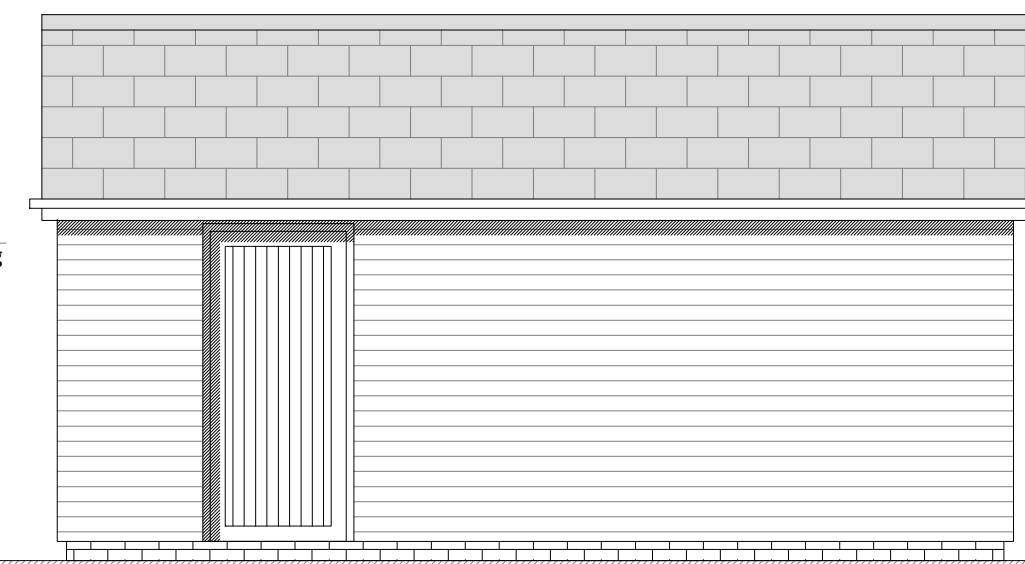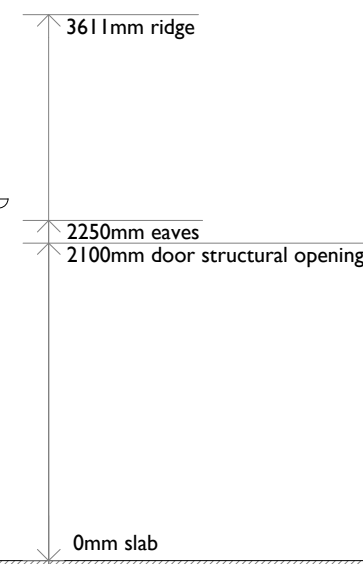


side elevation
(east facing)

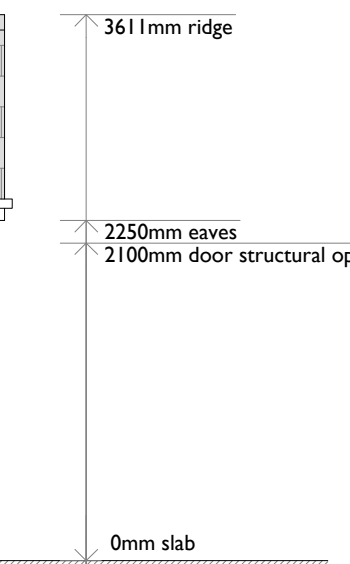

rear elevation
(south facing)

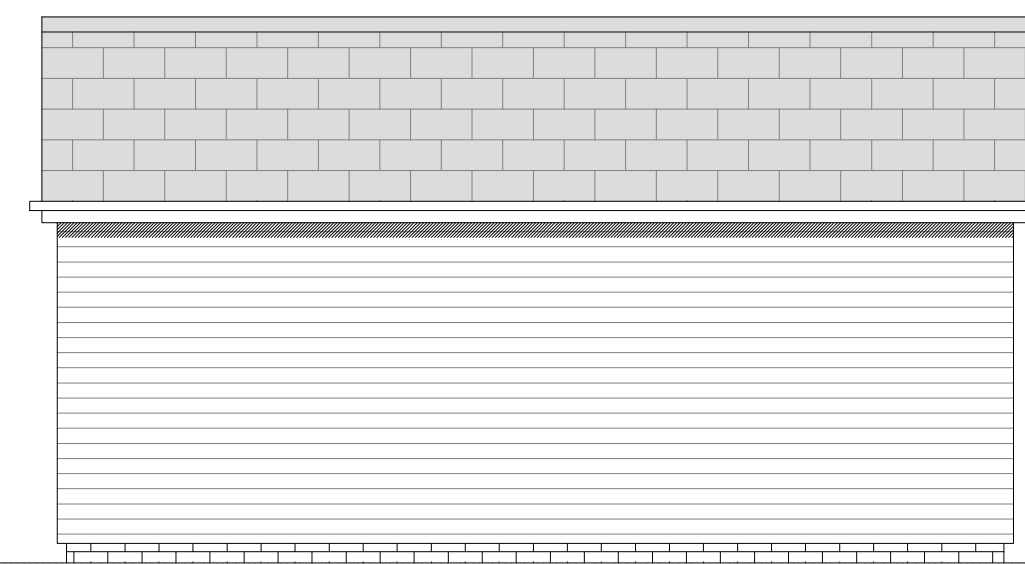

side elevation
(west facing)

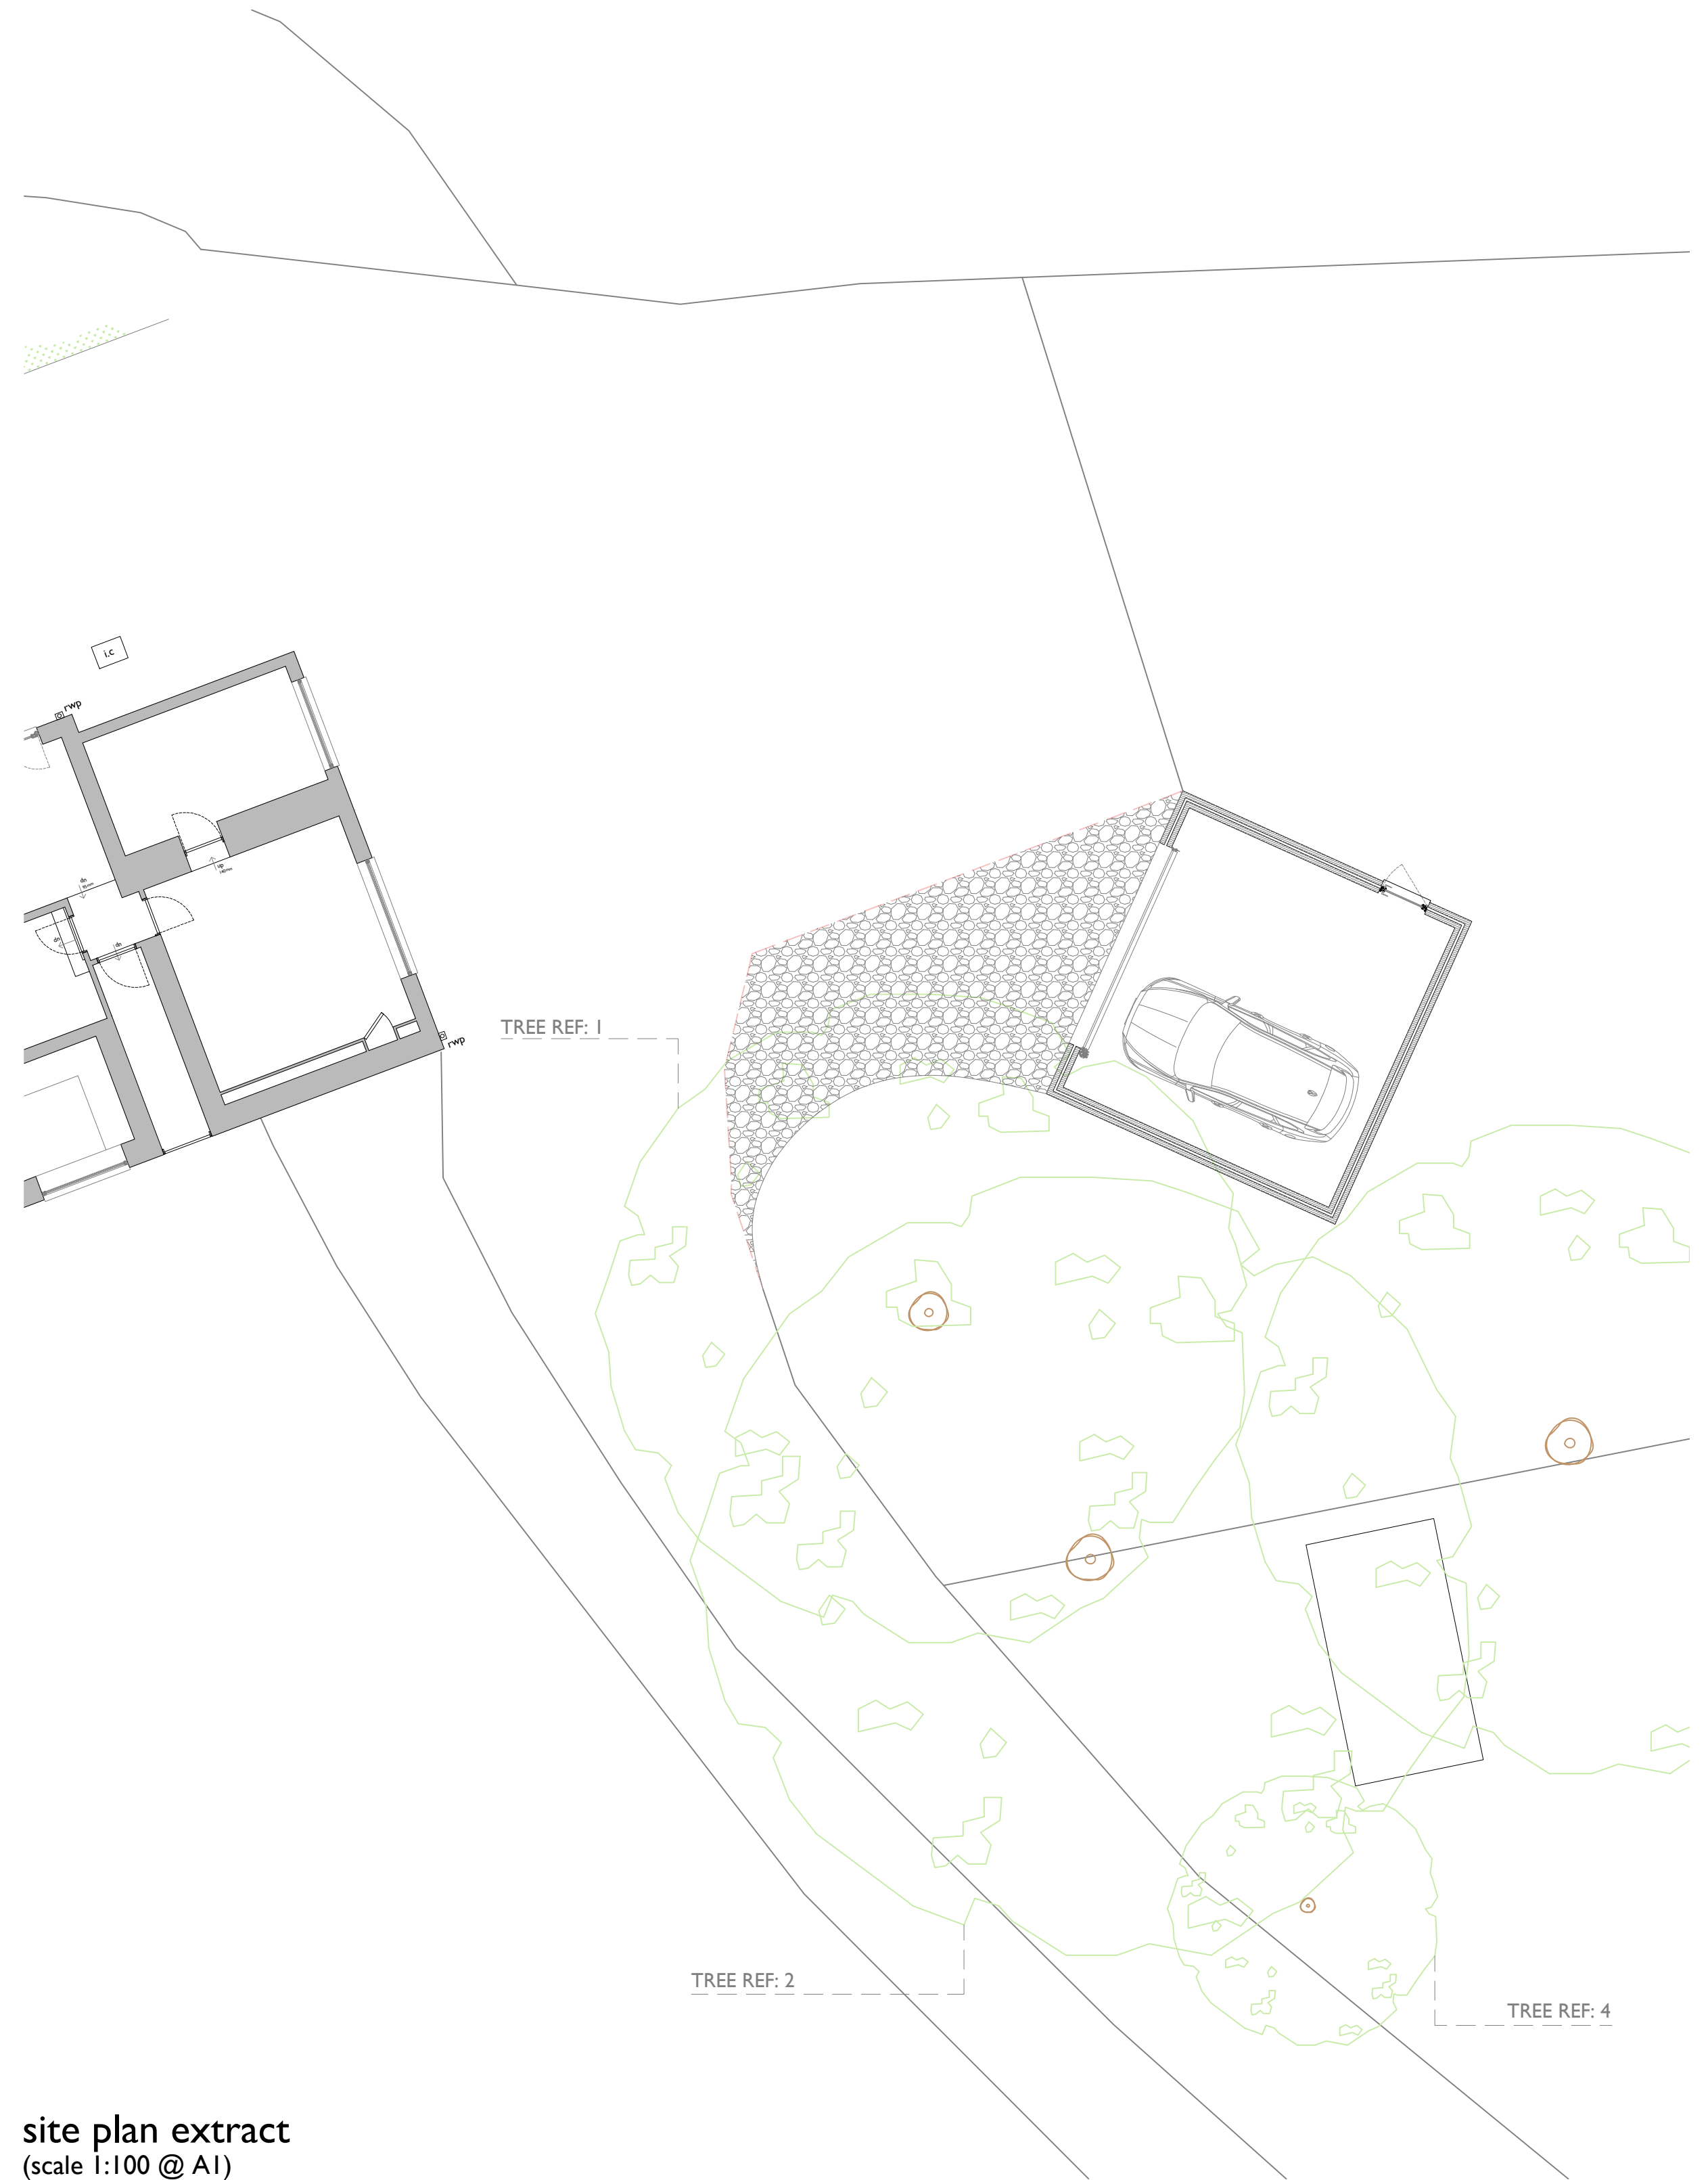

site plan extract
(scale 1:100 @ A1)