




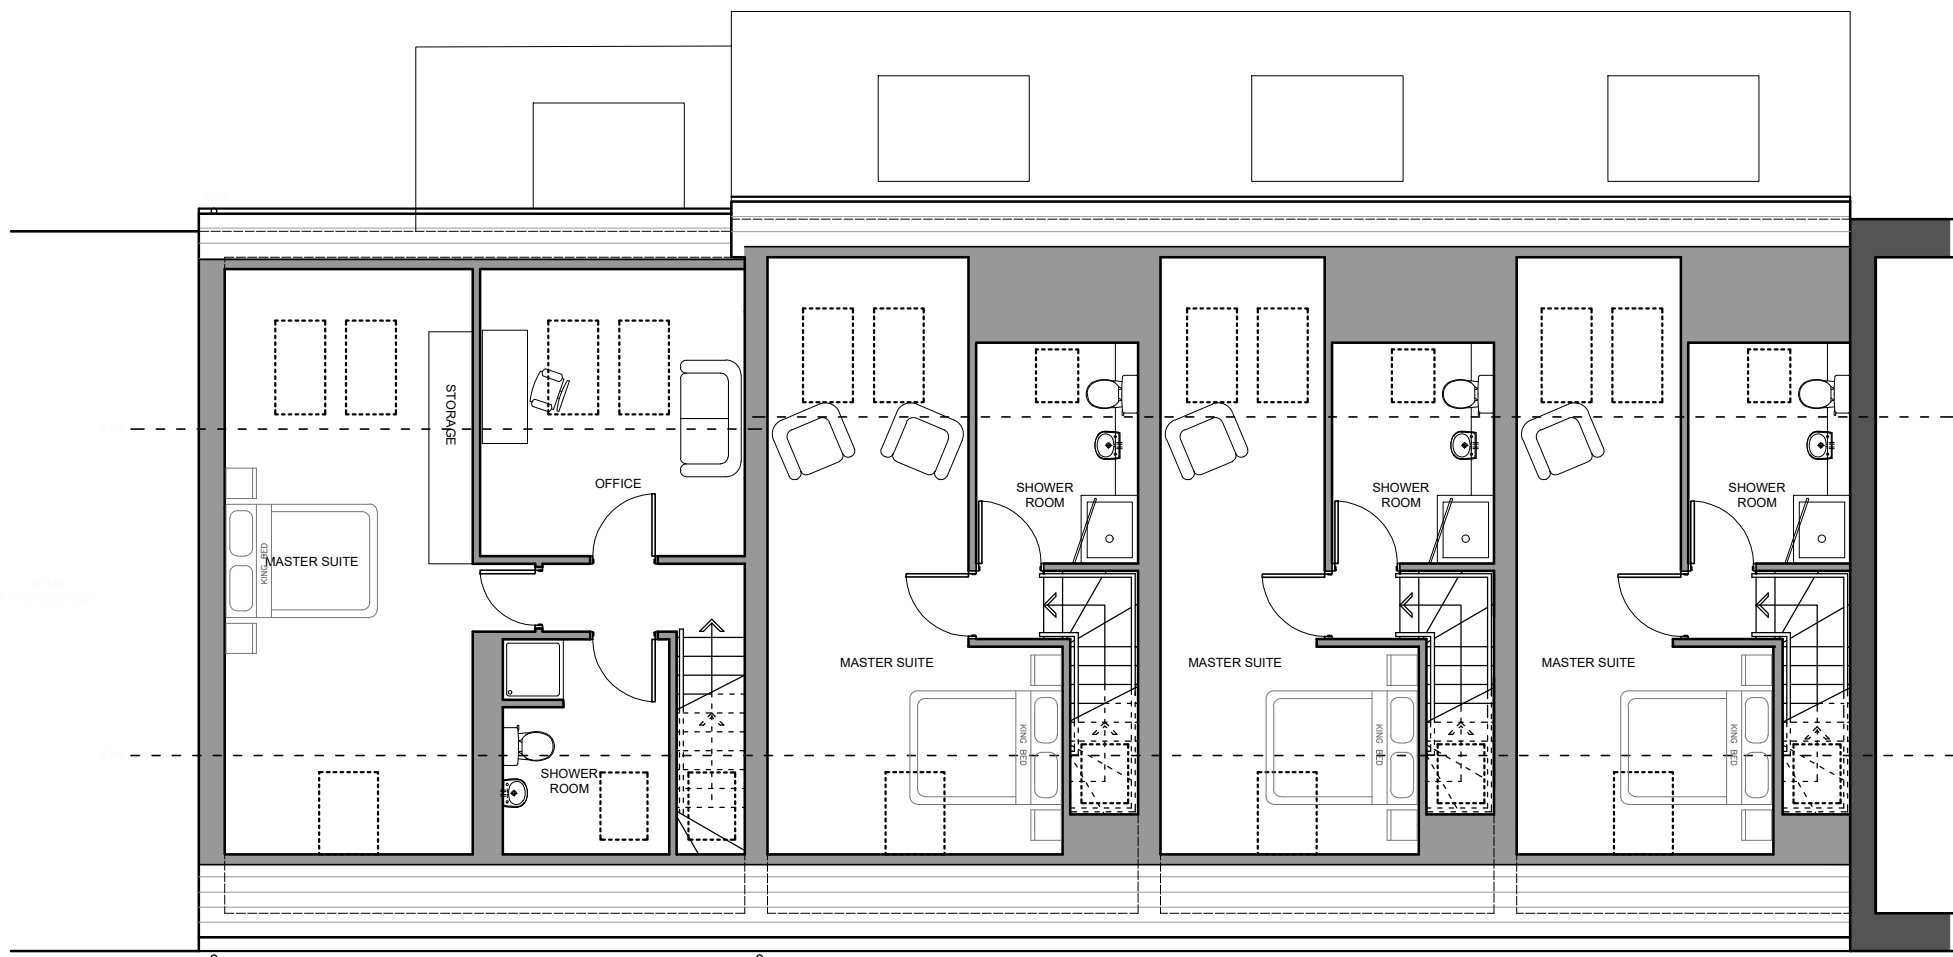

ATTIC FLOOR

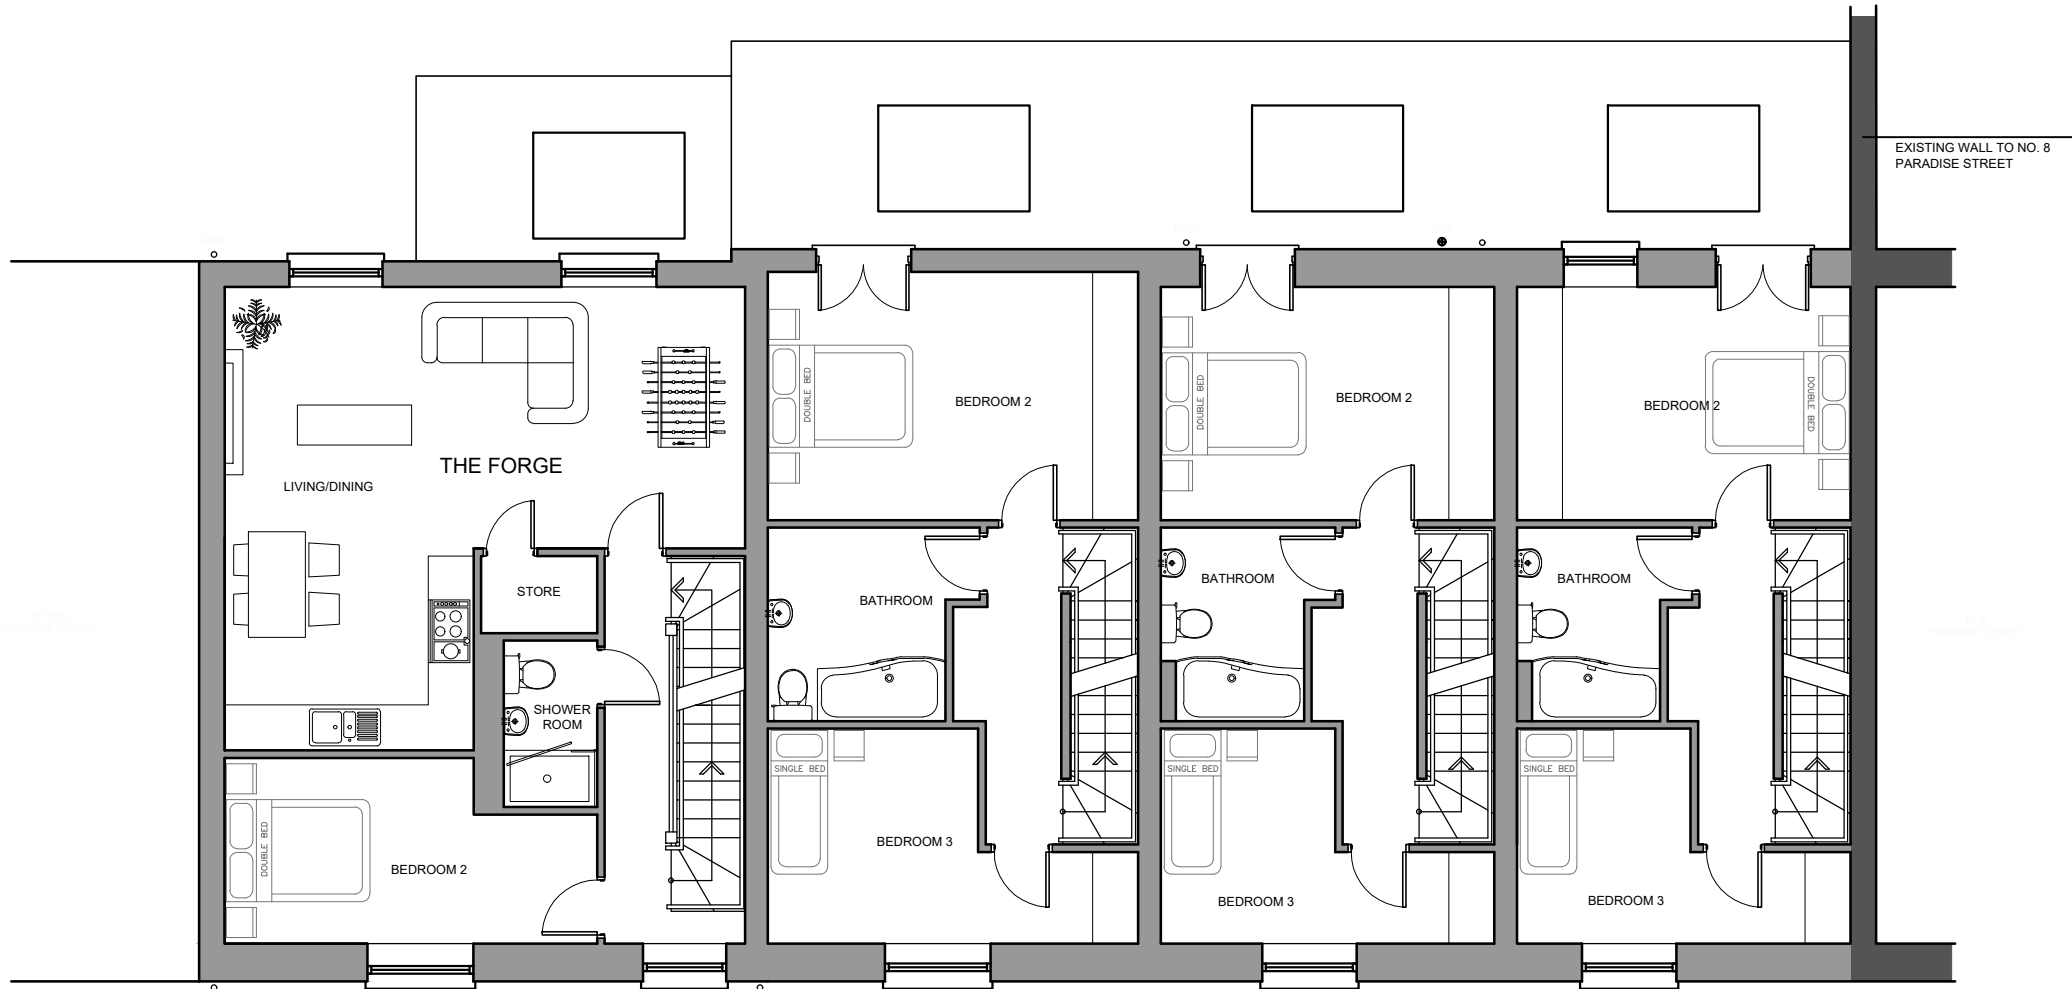

FIRST FLOOR

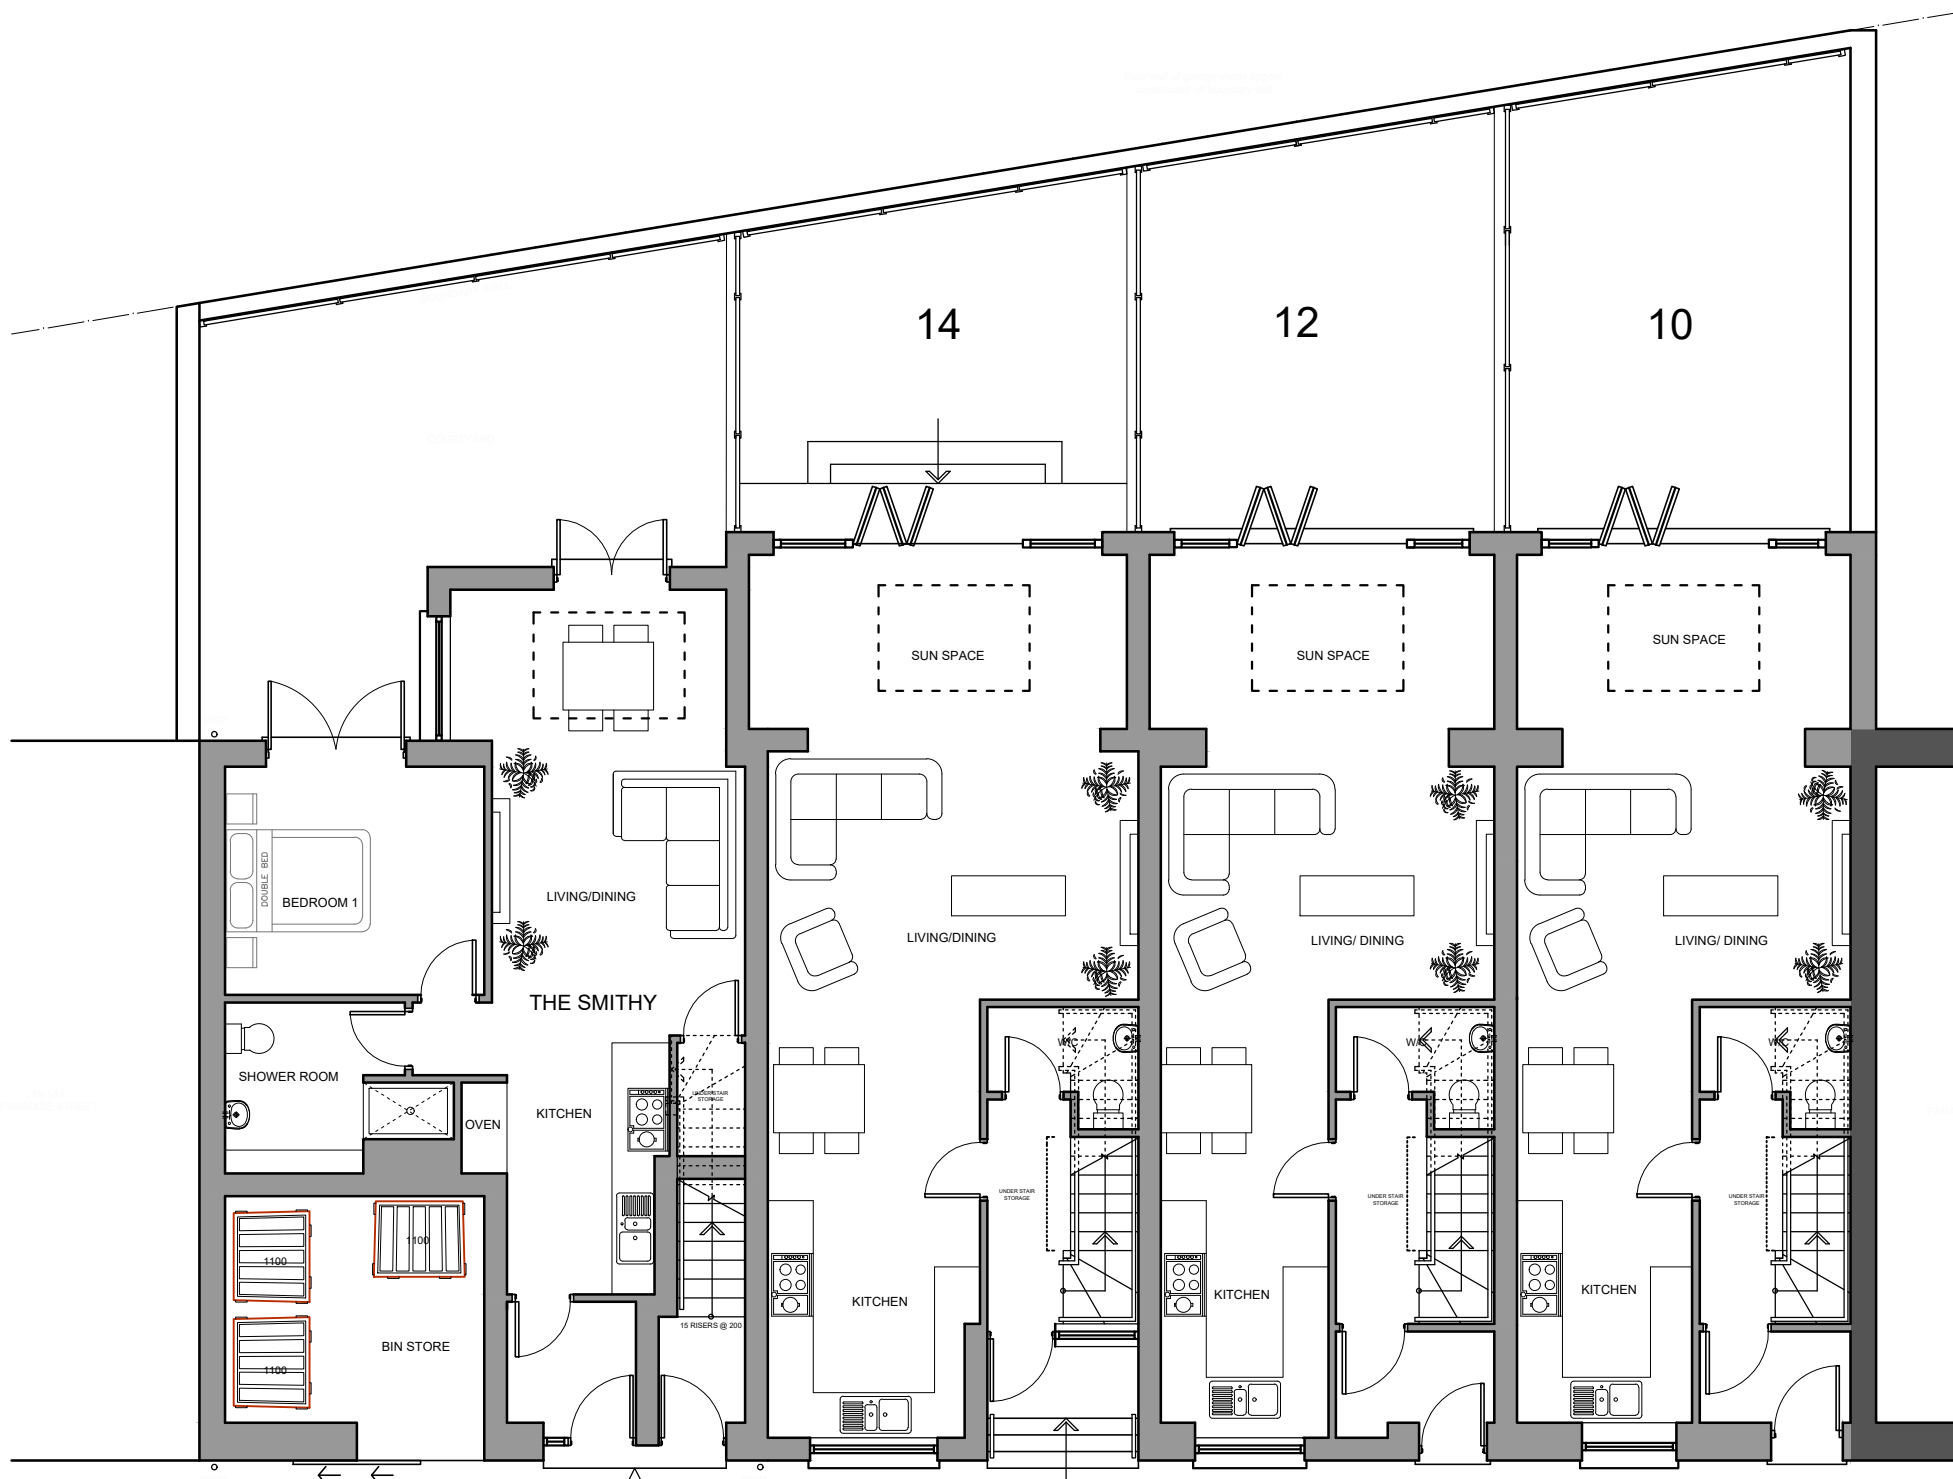

GROUND FLOOR

- NOTES
- This drawing is copyright. No unauthorised copying of drawing without the express permission of the architect.
 - Do not scale from prints. Use figure dimensions only.
 - Contractors to check all dimensions on site prior to commencement of works.
 - All works to be carried out in accordance with current statutory Health and Safety Regulations.
 - This drawing is to be read in conjunction with all relevant consultants' and / or specialists' drawings / documents and any discrepancies or variations are to be notified to the architect before affected work commences.

REV.	AMENDMENTS	DATE
A	Attic floor layout & dormers revised	10.07.22
B	Dormers omitted. Rooflight positions revised	10.08.22

Project	PARADISE STREET, RAMSBOTTOM
Drawing	PROPOSED FLOOR PLANS
Client	QUANTHILL LTD
Dwn. By	RH
Scale	1:100 @ A1
Drg. No.	20.579.30 B
Drg. Size	A1
Date	NOVEMBER 2022

JOHN HOLT ARCHITECTS LTD.

Scale 1:100 @ A1
0 1m 2m 3m 4m 5m

3 MANCHESTER ROAD BURY LANCASHIRE BL9 0DR
TELEPHONE 0161 764 8314 E-MAIL mail@hottarchitects.co.uk

DO NOT SCALE DRAWING