




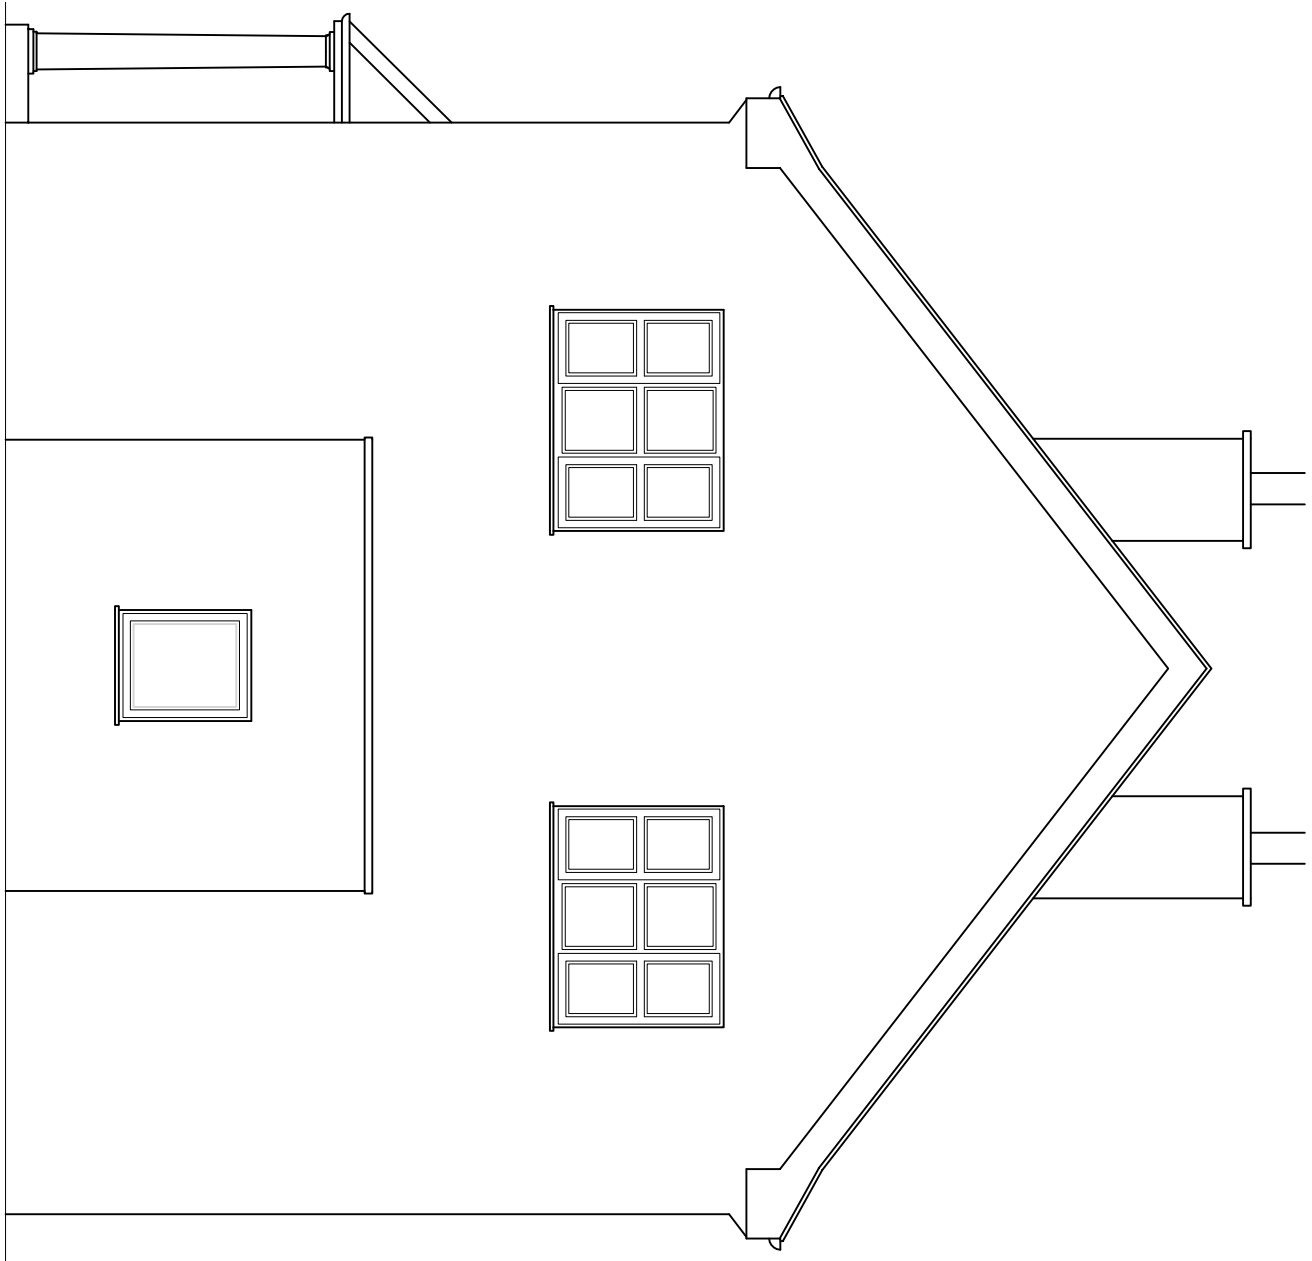


EXISTING RIGHT SIDE ELEVATION
(SCALE 1:50)

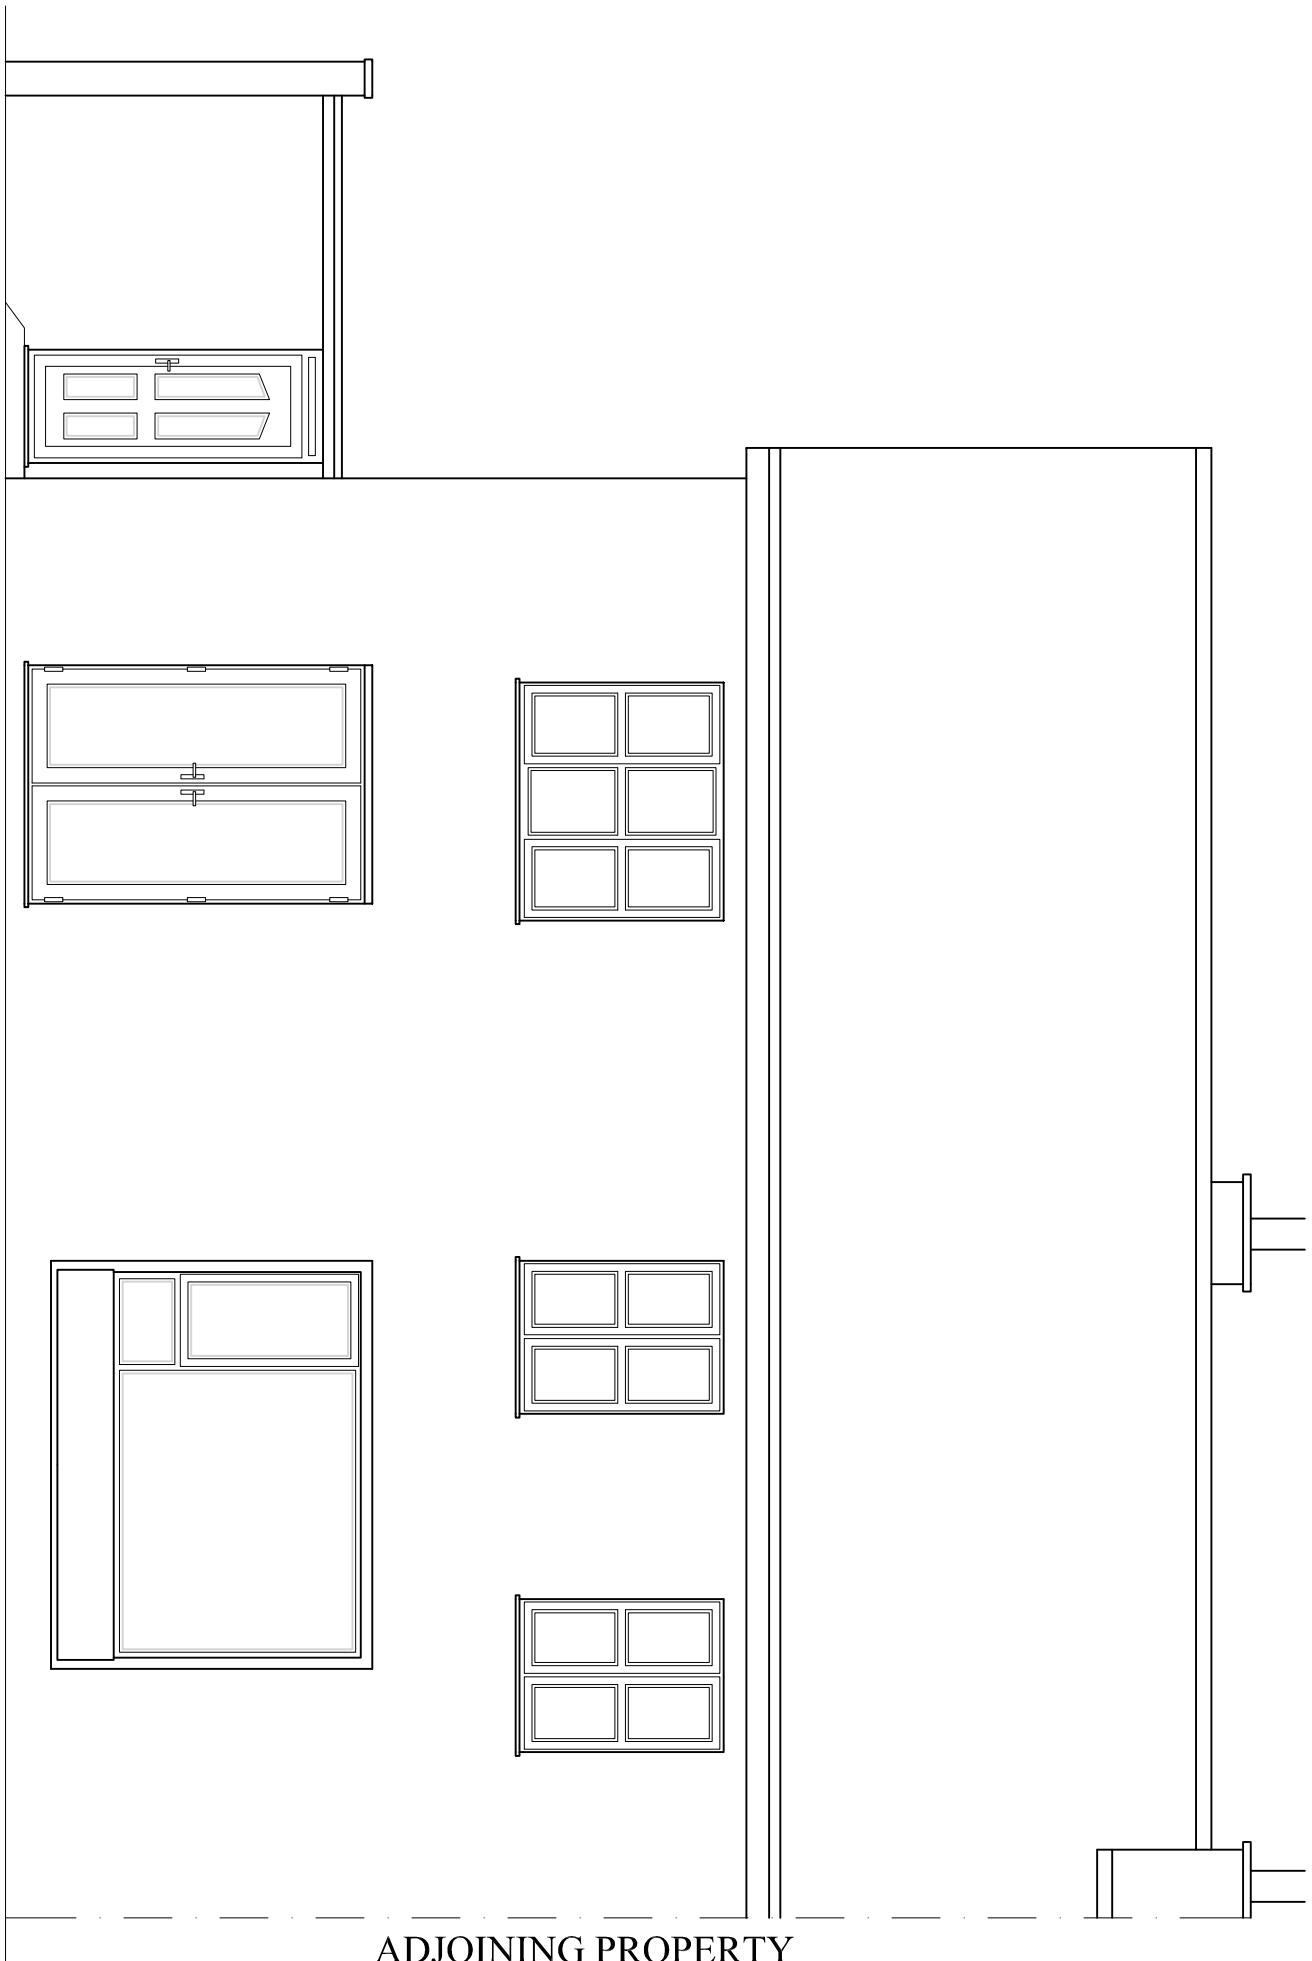

EXISTING REAR ELEVATION
(SCALE 1:50)

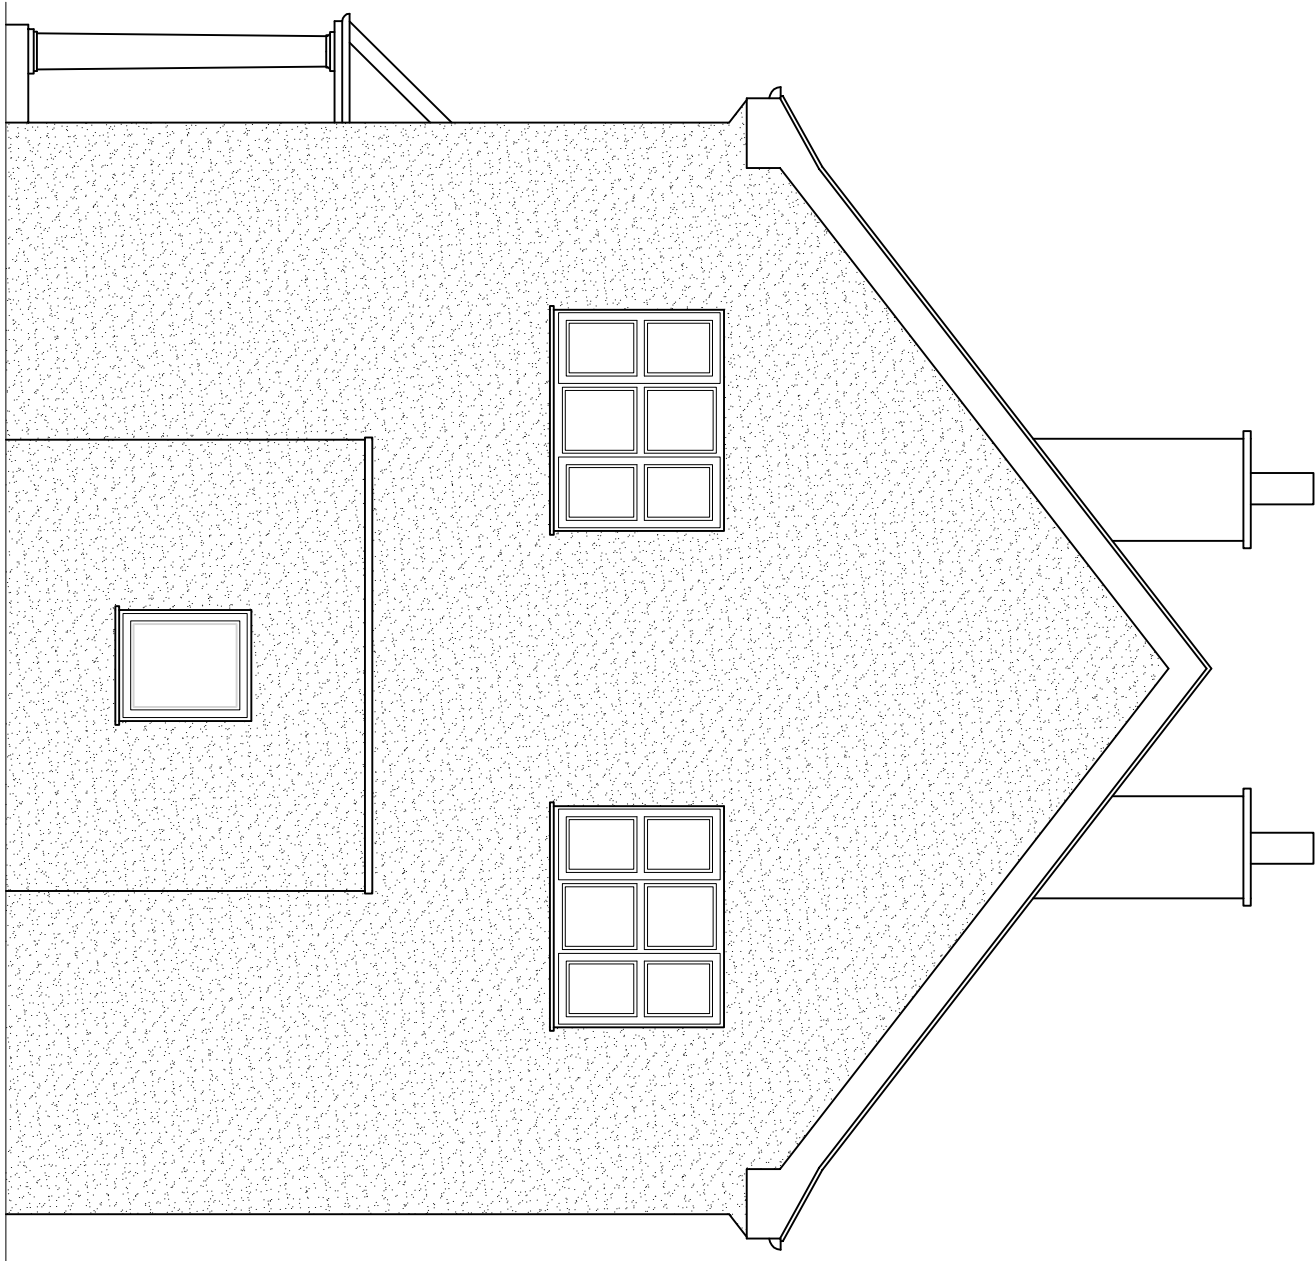

PROPOSED RIGHT SIDE ELEVATION
(SCALE 1:50)

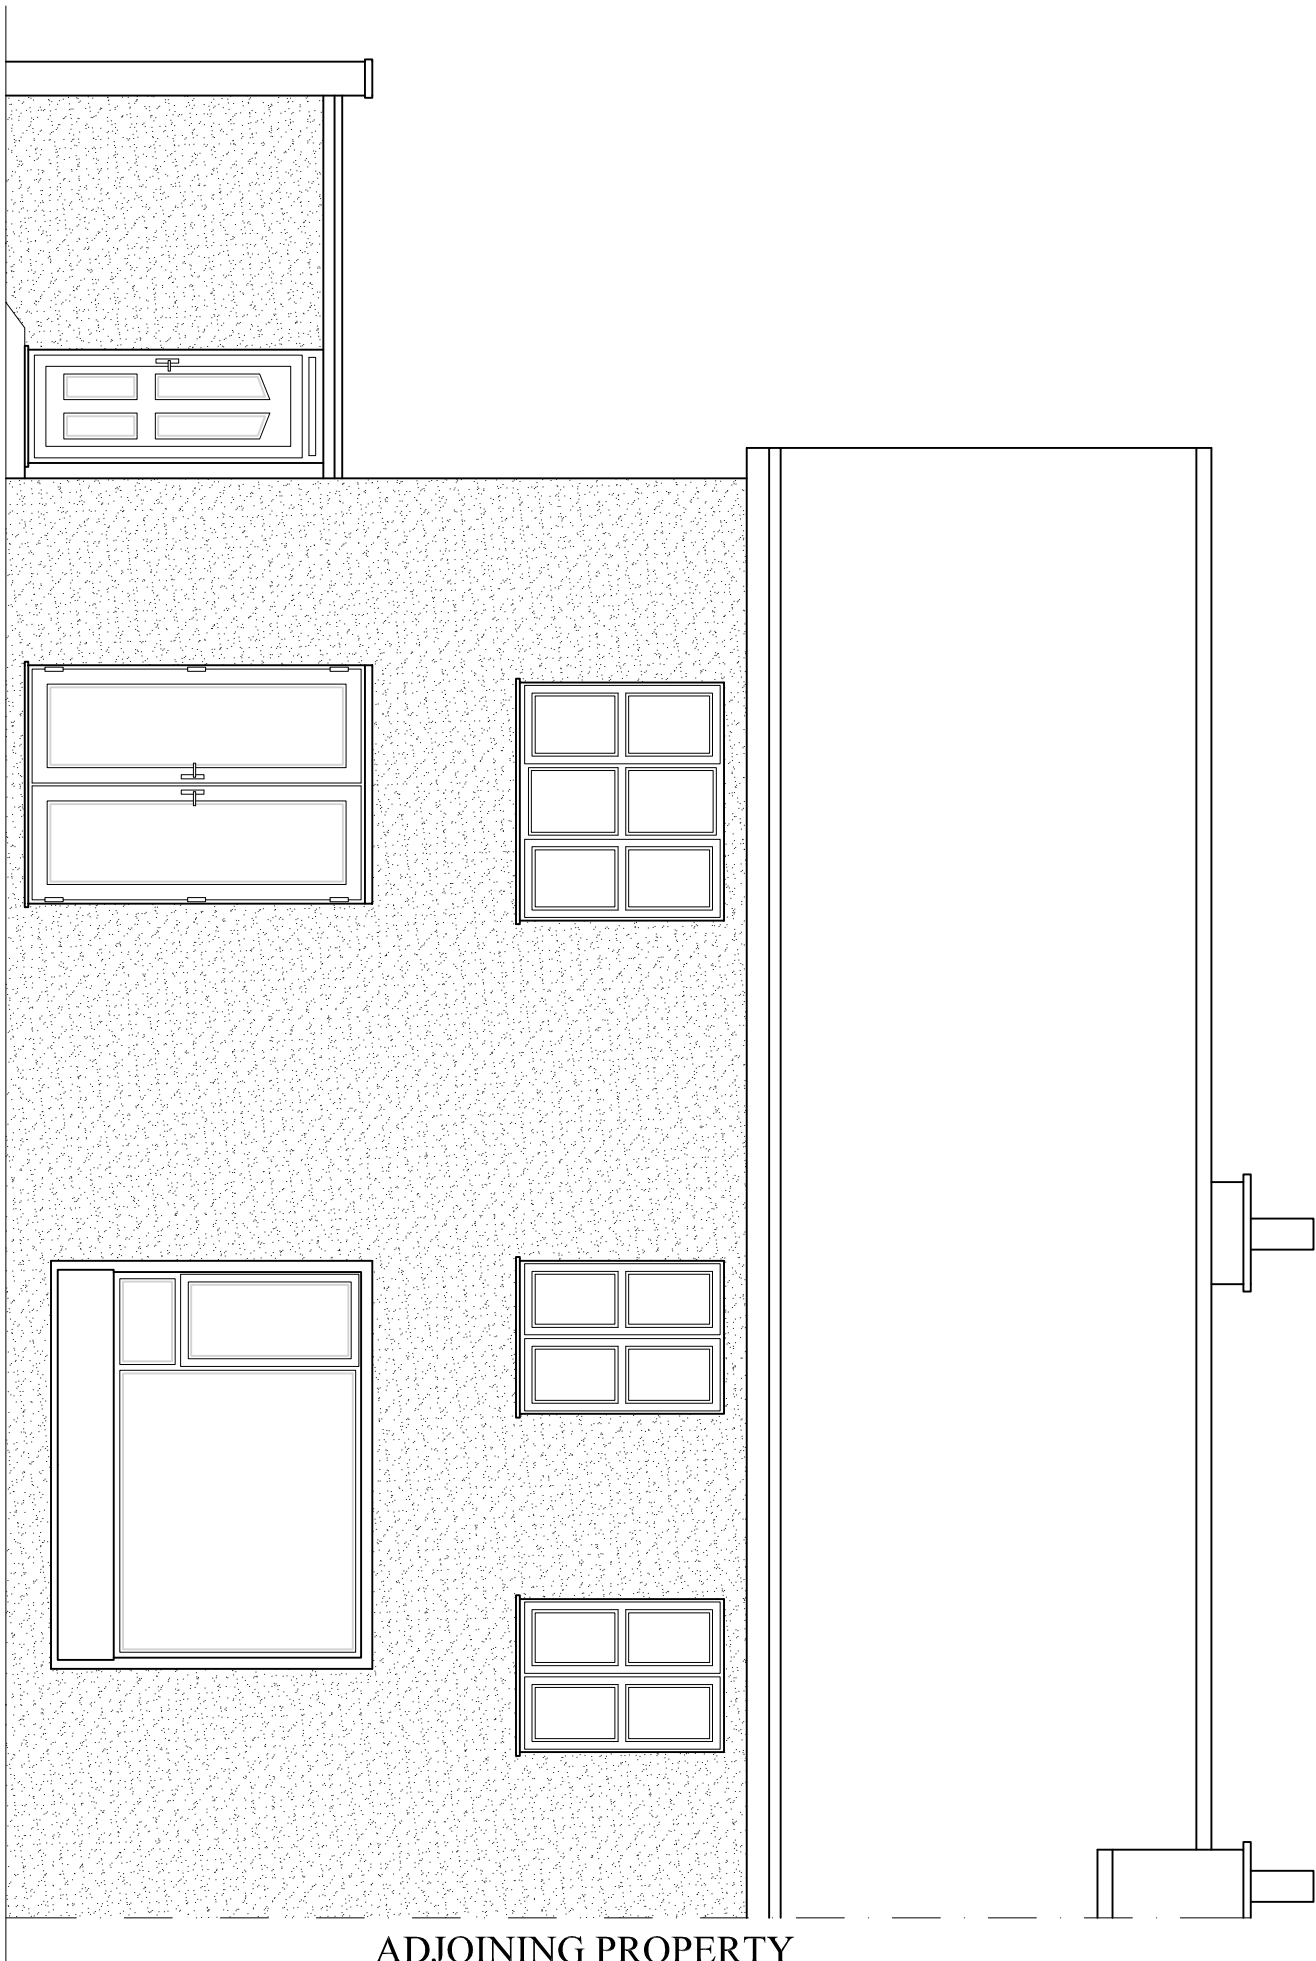

PROPOSED REAR ELEVATION
(SCALE 1:50)



A		19.09.22		ISSUED FOR PLANNING APPROVAL	
DRAWING STATUS					
PLANNING APPROVAL					
PROJECT:					
573 BOLTON ROAD BURY					
TITLE					
RENDERING OF EXISTING PROPERTY					
SCALE & SIZE					
1:50 @ A1 UNO		STATUS		DATE	
PROJECT No		DRAWING No		AUG. 22	
MR-002		102		REV: A	