




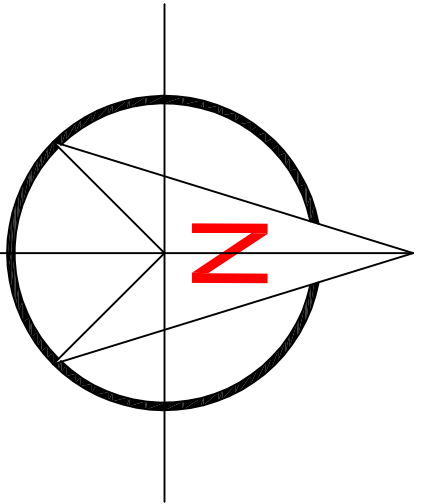


Site Plan (Scale 1 : 200)

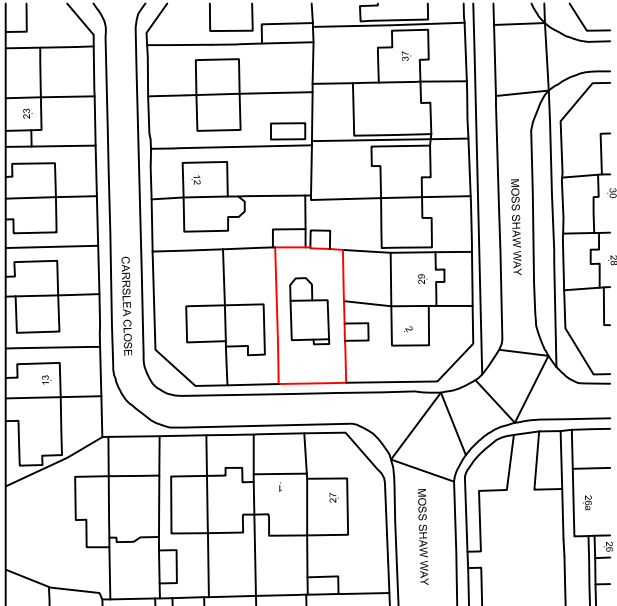

Site Plan (Scale 1 : 500)

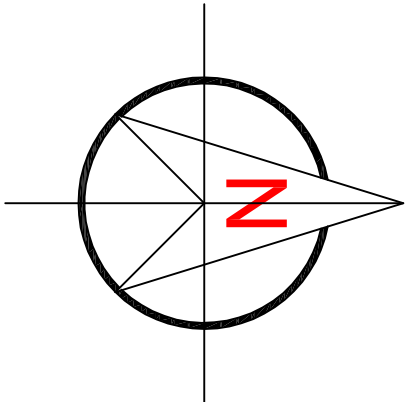

OS MAP (Scale 1 : 1250)

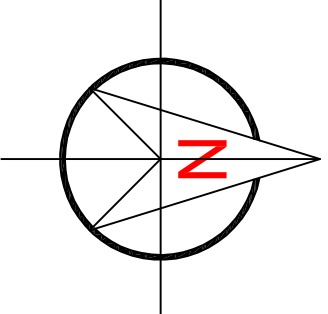

DEREK BUCKLEY
ARCHITECTURAL SERVICES

07525 143 171

20, Churchfields, Audenshaw, Manchester, M34 5HZ.
derek.buckley@gmail.com

A. 27/07/22 REAR EXTENSION ADDED TO SITE PLANS

REV. DATE AMENDMENT

CLIENT: Mr David Green.

PROJECT: Proposed 2 Storey Side Extension &
Single Storey Rear Extension.

LOCATION:

4 Carrslea Close, Radcliffe,

M26 4NP.

DRAWING TITLE:

Site Plans - 1:200 / 1:500.

ONLY BUILD OFF DRAWINGS APPROVED BY LOCAL

AUTHORITIES. ANY CHANGES OR AMENDMENTS

REVISIONS TO BE CHECKED PRIOR TO CONSTRUCTION.

YOU ARE ADVISED THAT THE PARTY WALL ACT

MAY APPLY TO THIS PROJECT. YOU ARE ADVISED TO

SHOW A COPY OF THIS DRAWING TO NEIGHBOURING

PROPERTIES.

PROJECT No.: 100 / 2022.

DATE: 06.05.22.

SCALE: 1:50 @ (A1)

DRAWN: D.Buckley

REVISION: A

22/DB/004