



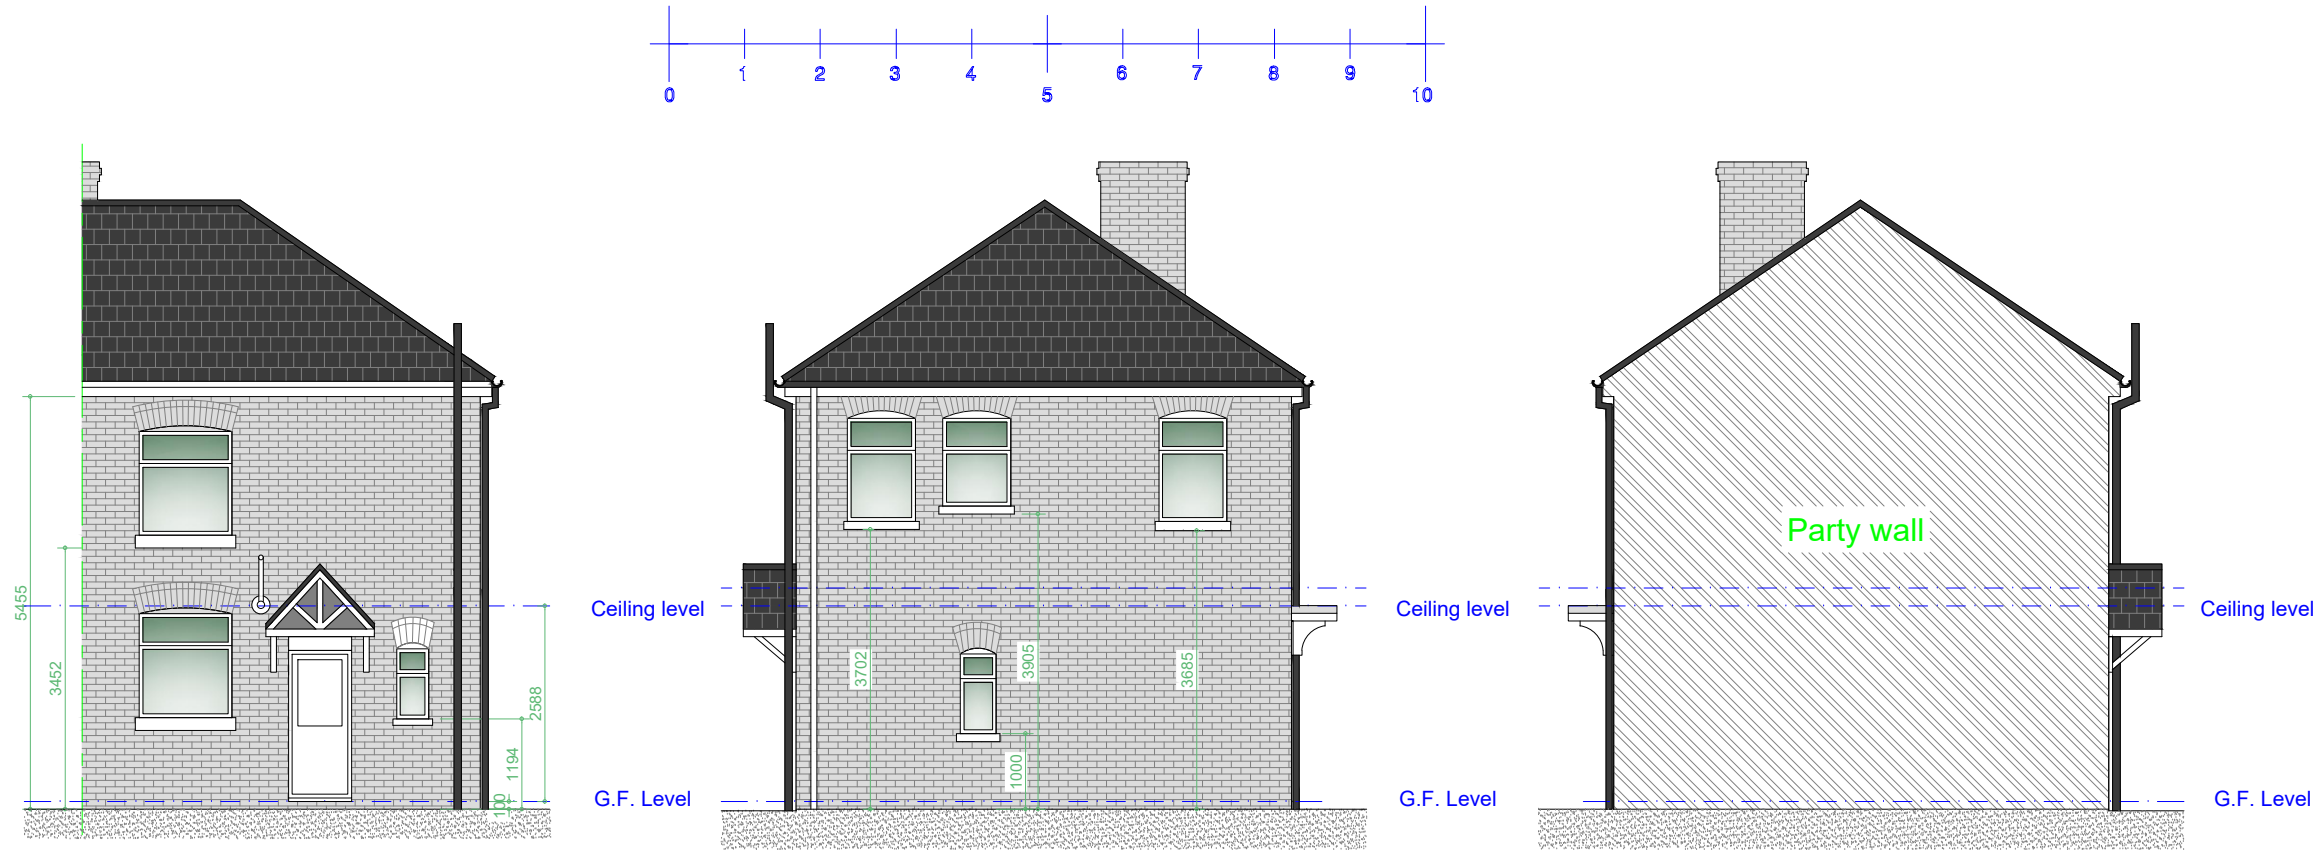

Existing Rear Elevation
Scale 1:100

Existing L/H Side Elevation
Scale 1:100

Existing R/H Side Elevation
Scale 1:100

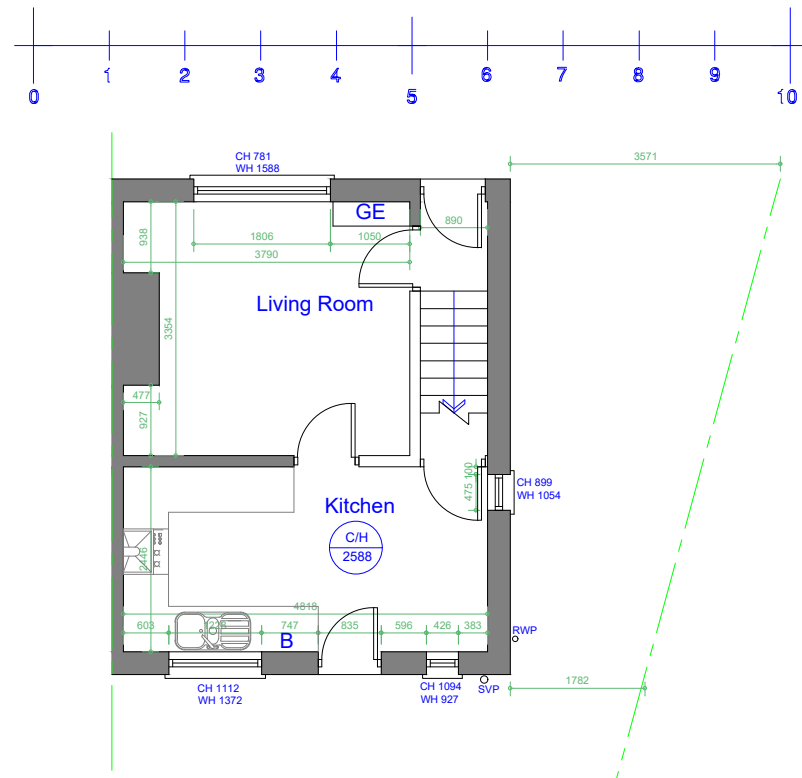

Existing Ground Floor Plan
Scale 1:100