


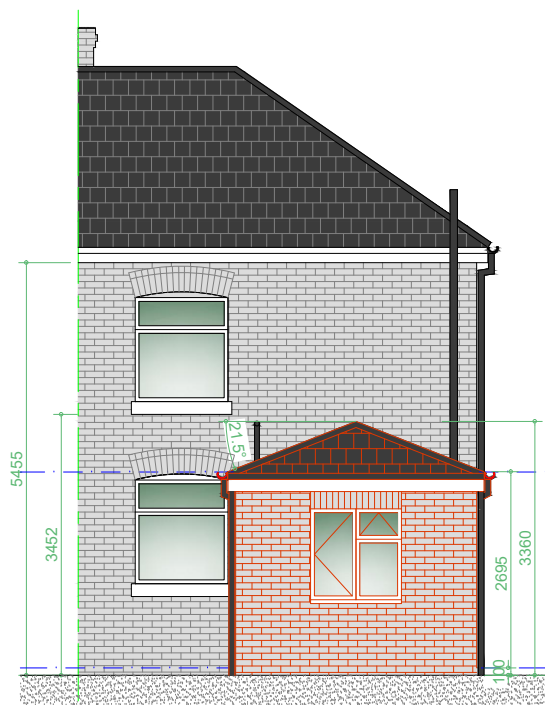


 

Proposed Rear Elevation
Scale 1:100

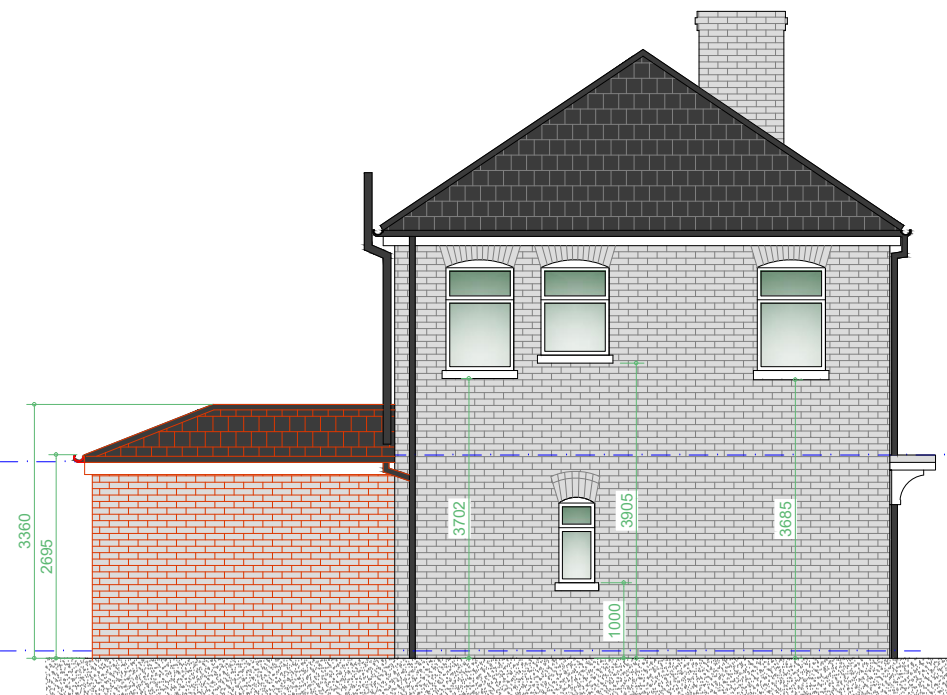

Proposed L/H Side Elevation
Scale 1:100

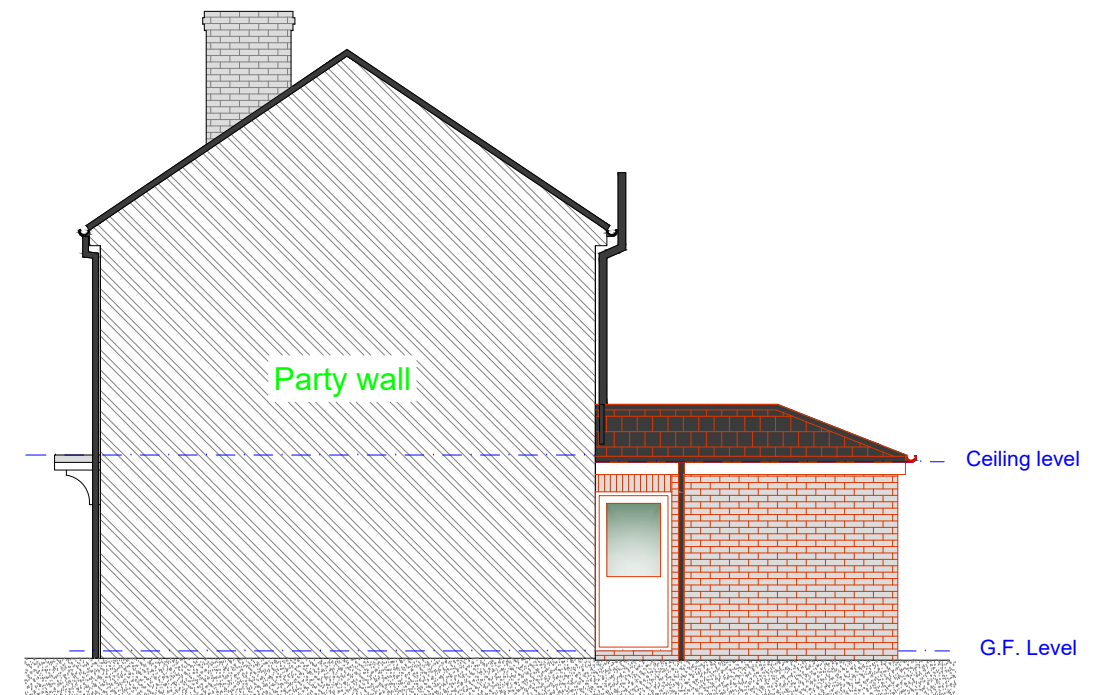

Proposed R/H Side Elevation
Scale 1:100

Rev	Date	Description
Issued For : INFORMATION PURPOSES ONLY		
Client		
Mrs. Nicola Tuke Bury MBC		
Project		
31 Willow Street, Bury, BL9 7QZ Proposed single storey DDA rear extension.		
Scheme - Drawing Title		
Proposed Elevations.		
03	Date	11.02.26
Drawing No.	Revision	Scale
		1:100 @A3
		
Plans To Build It Ltd Tel: 0161 728 5730 Mob: 07741175755 www.planstobuildit.com		