


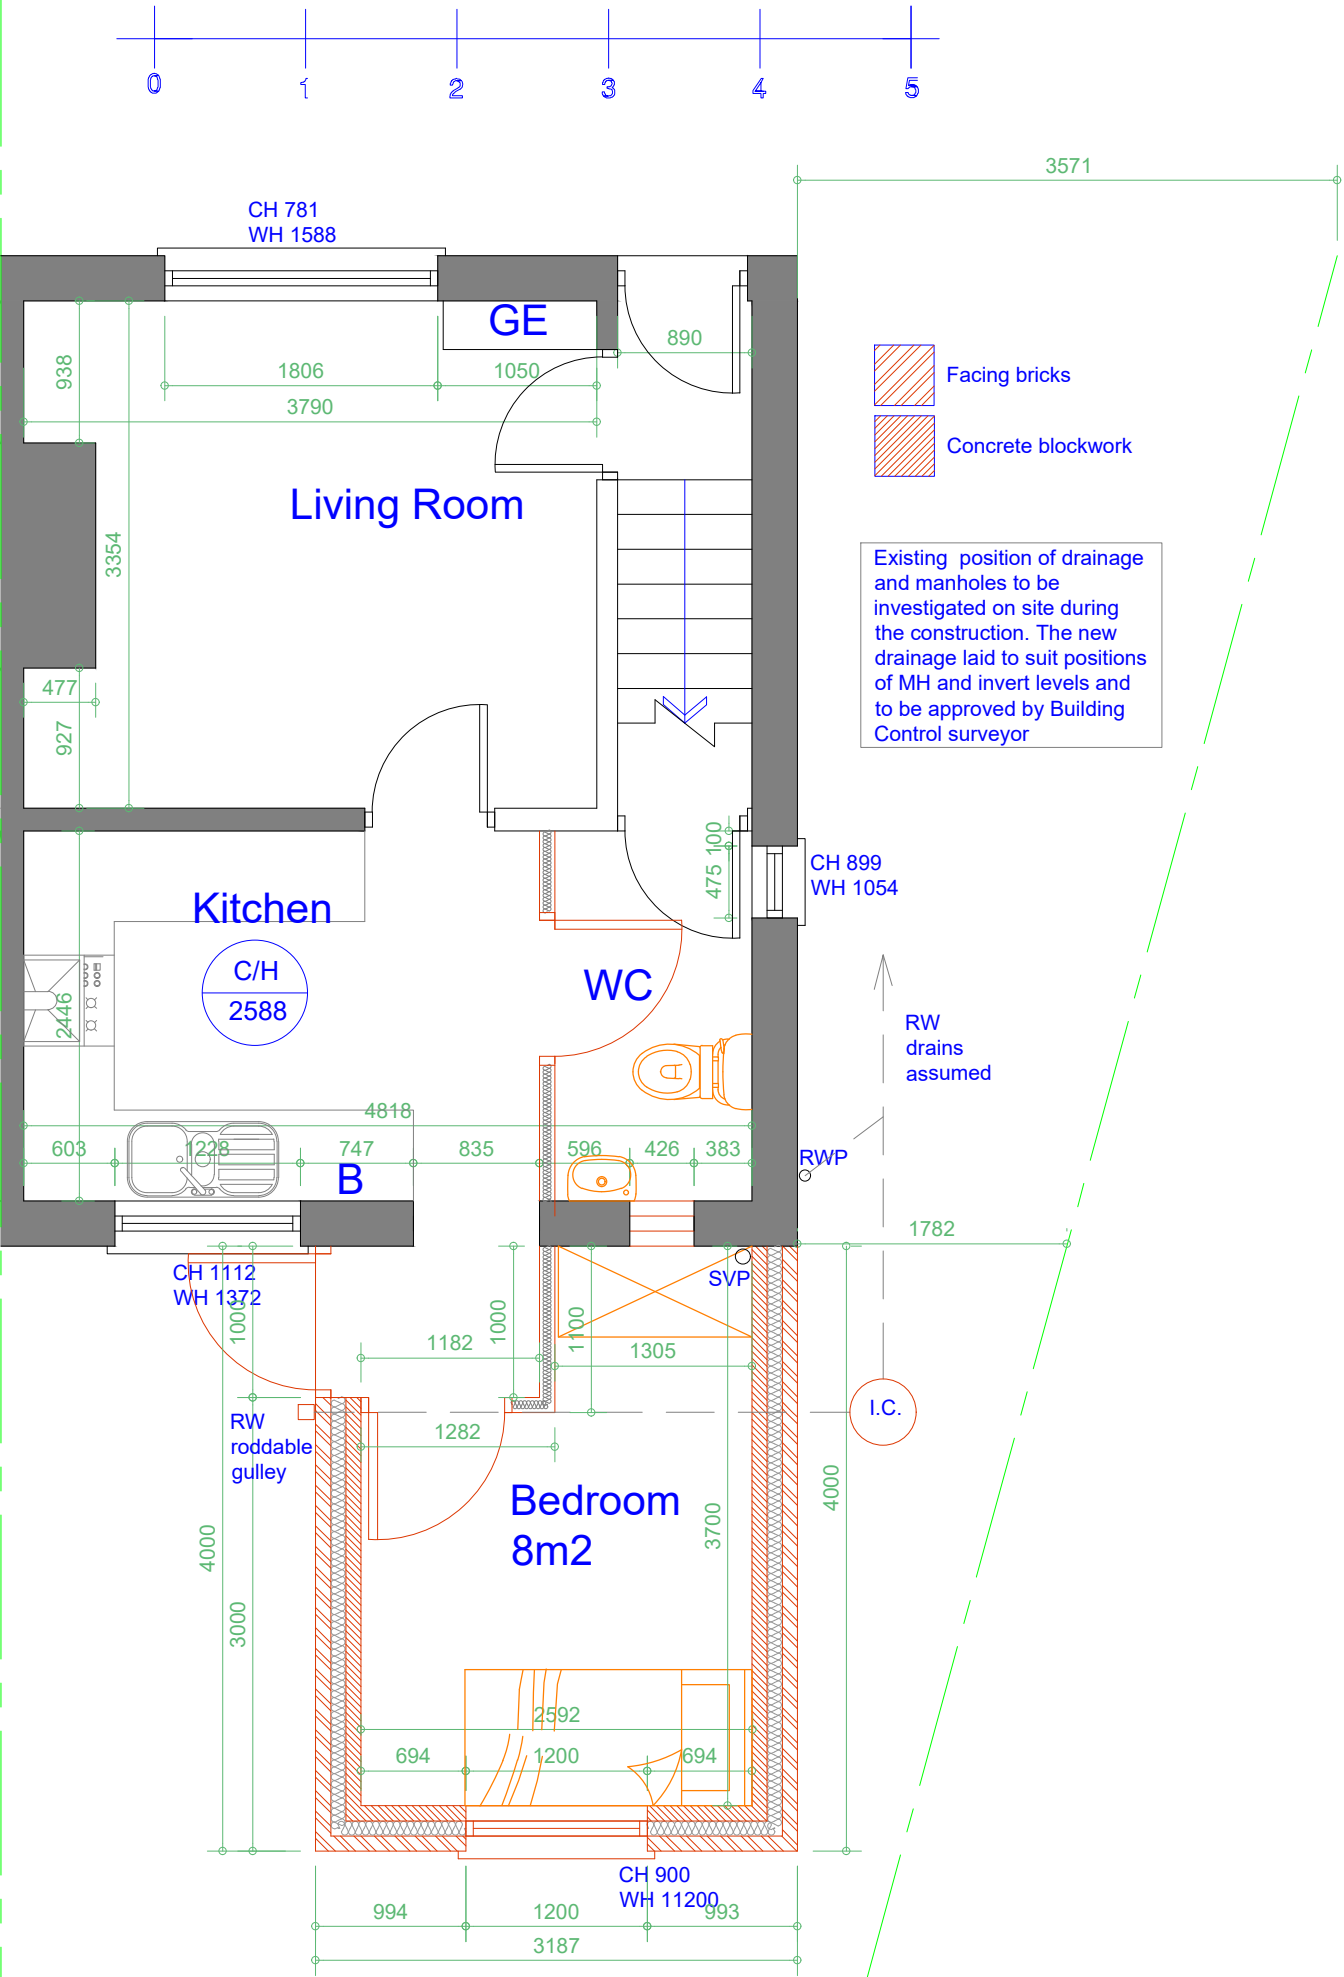

Proposed Ground Floor Plan
Scale 1:50

Rev	Date	Description
Issued For : INFORMATION PURPOSES ONLY		
Client Mrs. Nicola Tuke Bury MBC		
Project 31 Willow Street, Bury, BL9 7QZ Proposed single storey DDA rear extension.		
Scheme - Drawing Title Proposed Ground Floor Plan.		
02	11.02.26	
Drawing No.	Revision	Scale 1:50 @A3

Plans To Build It Ltd
Tel: 0161 728 5730
Mob: 07741175755
www.planstobuildit.com