


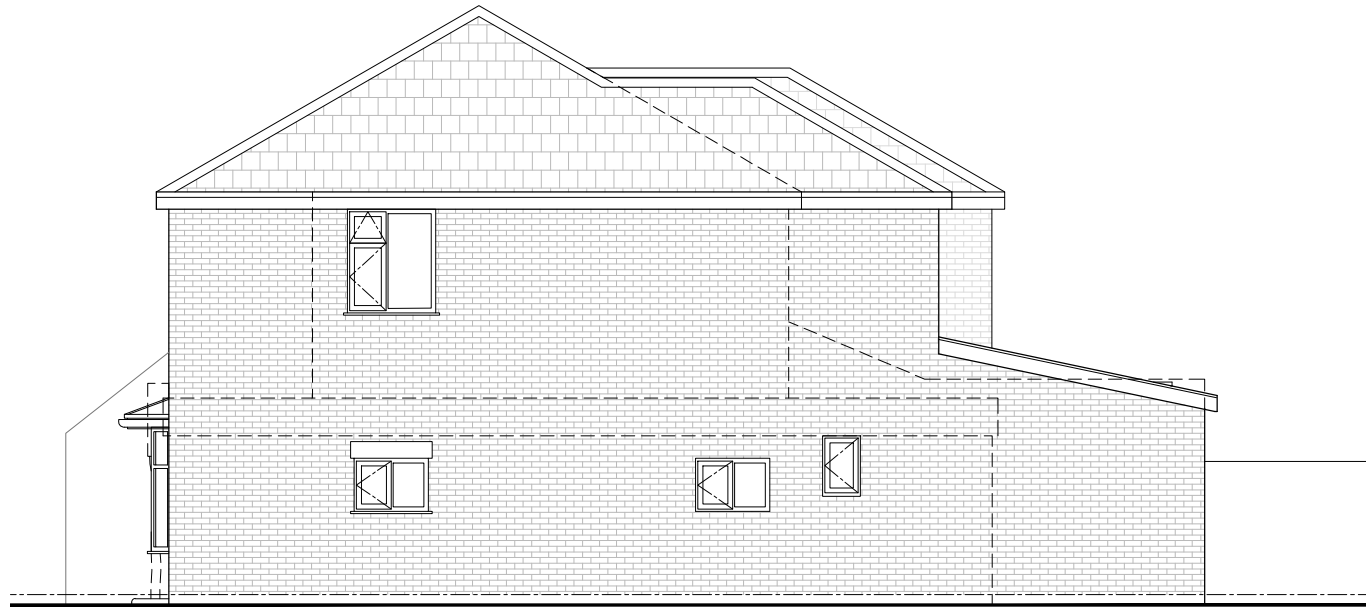

GA Proposed Side Elevation (South)
Scale 1:100 @ A3

General Notes:

All site dimensions shall be verified by the Contractor on site prior to commencing any works.

Do not scale from this drawing.

Design intent drawing only. Construction to comply with latest building regulation requirements.

This drawing is the property of "Studio Tashkeel Architecture Ltd." and copyright is reserved by them. The drawing is not to be copied or disclosed by or to any unauthorised persons without the prior written consent of Studio Tashkeel Architecture Ltd.

Dashed lines denotes boundary line.
Extension and rainwater goods to be in within the
ownership. Gap of 125mm from the boundary limit to
the external wall

Dashed lines denotes boundary line.
Extension and rainwater goods to be in within the
ownership. Gap of 125mm from the boundary limit to
the external wall

Obscure window
for Jack & Jill
bathroom

- New brickwork to match the existing in
colour and style
- UpvC White Windows and doors to match
existing
- Tiles to match in colour and style with
existing


Proposed Sukkah
Rooflight

15

13

GA Proposed Rear Elevation (East)
Scale 1:100 @ A3

-	PLANNING	18.08.20	BC	MK
Rev	Description	Date	Dr by	App by

 

**STUDIO TASHKEEL
ARCHITECTURE LTD.**
89 Princess Street
Manchester M1 4HT
United Kingdom
T +44(0)161 694 6375
E info@StudioTashkeel.com
www.studiotashkeel.com

client name Ibrar Ali		
project Windsor Crescent		
drawing GA Proposed Elevations I		
project number 2007104	scale 1/100 @ A3	
drawing number PL_008	rev -	issue status PLANNING
This drawing is to be read in conjunction with all related drawings. All dimensions must be checked and verified on site before commencing any work or producing shop drawings. The originator should be notified immediately of any discrepancy. This drawing is copyright and remains the property of Studio Tashkeel Architecture Ltd.		