



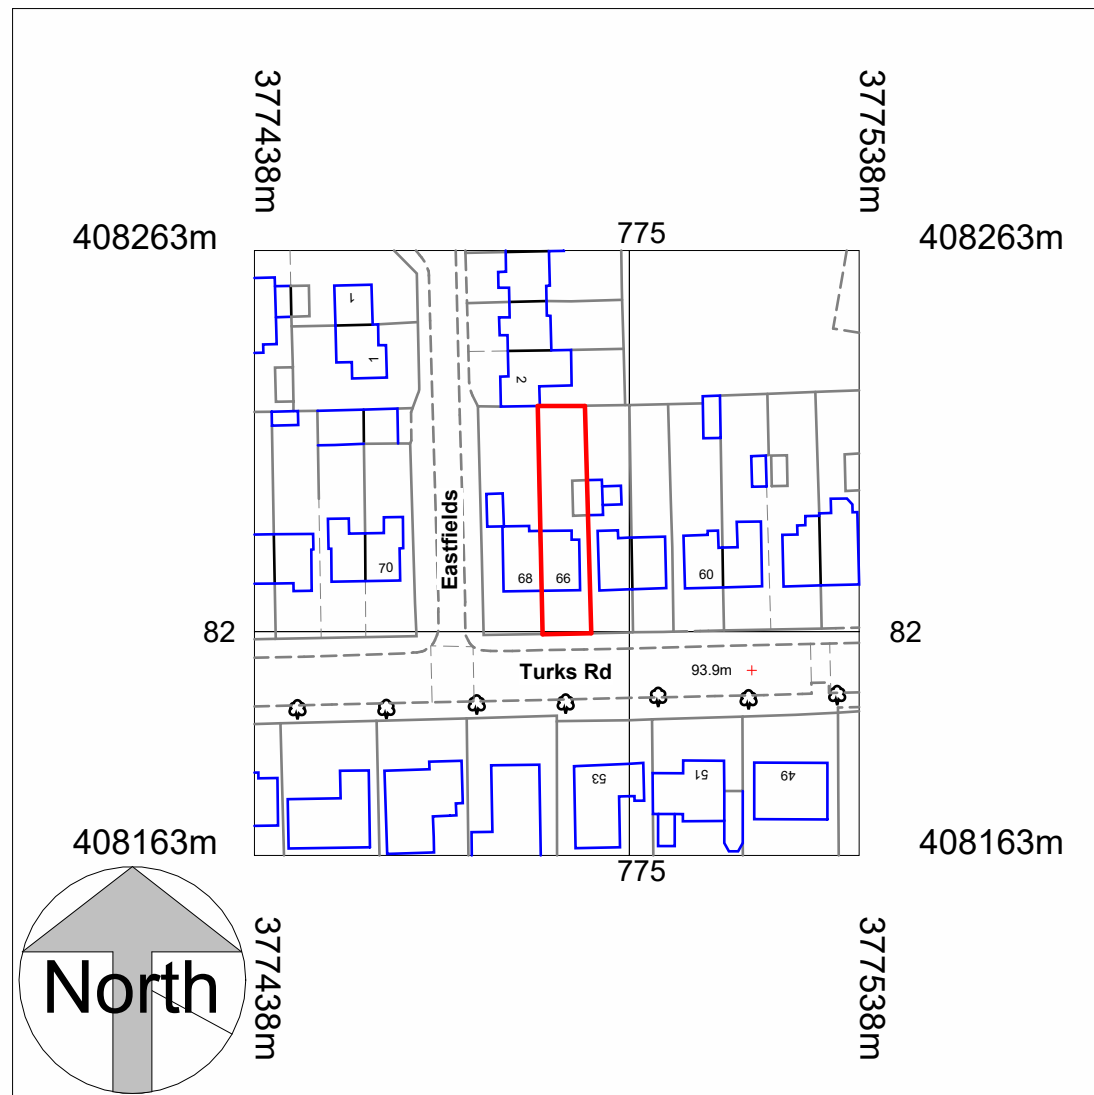

Location Plan
1 : 1250

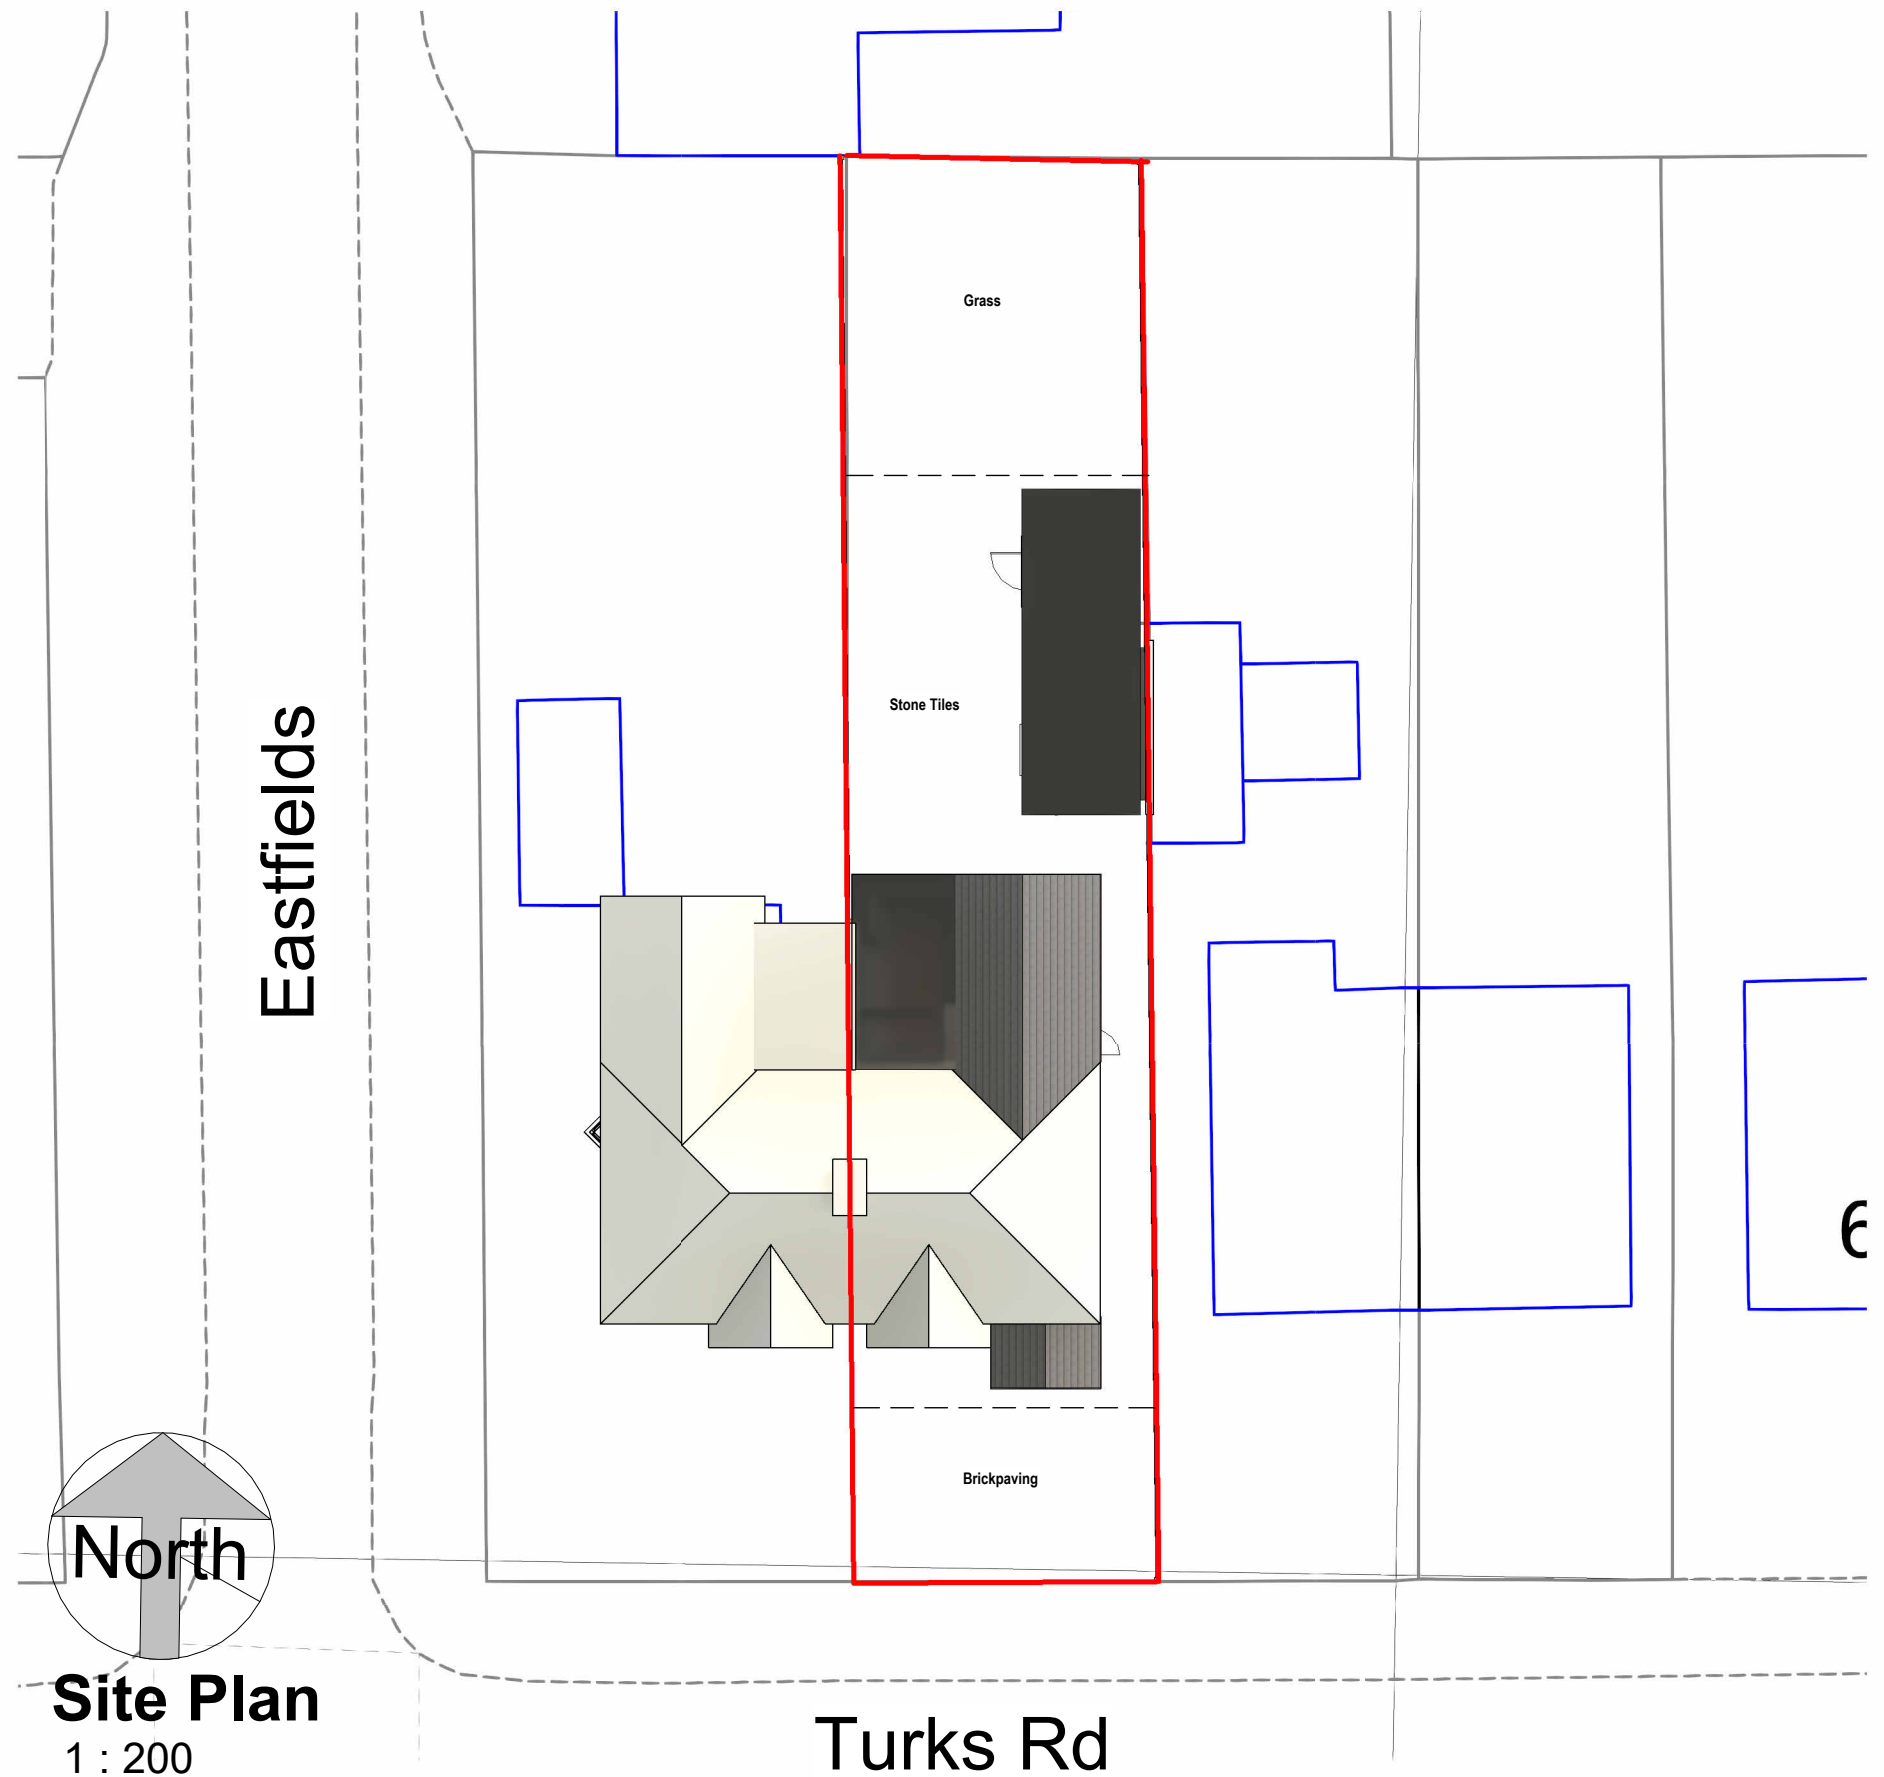

Site Plan
1 : 200

Turks Rd

COPYRIGHT © ALL RIGHTS RESERVED BY VIKAS ALYAS LTD. DO NOT SCALE FROM DRAWING. DRAWING INDICATES DESIGN INTENT ONLY. REPORT ANY DISCREPANCIES TO CLIENT / VA LTD. NOT TO BE USED FOR CONSTRUCTION UNLESS STATED SO. TO BE READ IN CONJUNCTION WITH OTHER DRAWINGS OR SPECIFICATION WHERE PROVIDED.

ARCHITEK
BUILDING DESIGN CONSULTANCY

0161 511 8479
vikas@architek.uk
916 Stockport Road, Levenshulme, Manchester, M19 3AB

No.	Description	Date
P1	Issue to Planning	29.05.2023

PROJECT Two storey rear extension. Front porch extension. Demolish existing, erect new outbuilding		ADDRESS 66 Turks Road, Radcliffe, Manchester M26 4QB		CLIENT Mr Hamer Ali		
		SHEET Location and Site Plan		Date 09.02.2023	Project number 1213	Scale (@ A3) As indicated
Drawn by VA	DRAWING NUMBER A101			REV P1		
Checked by VA						
Bury Council	PURPOSE OF ISSUE PLANNING					