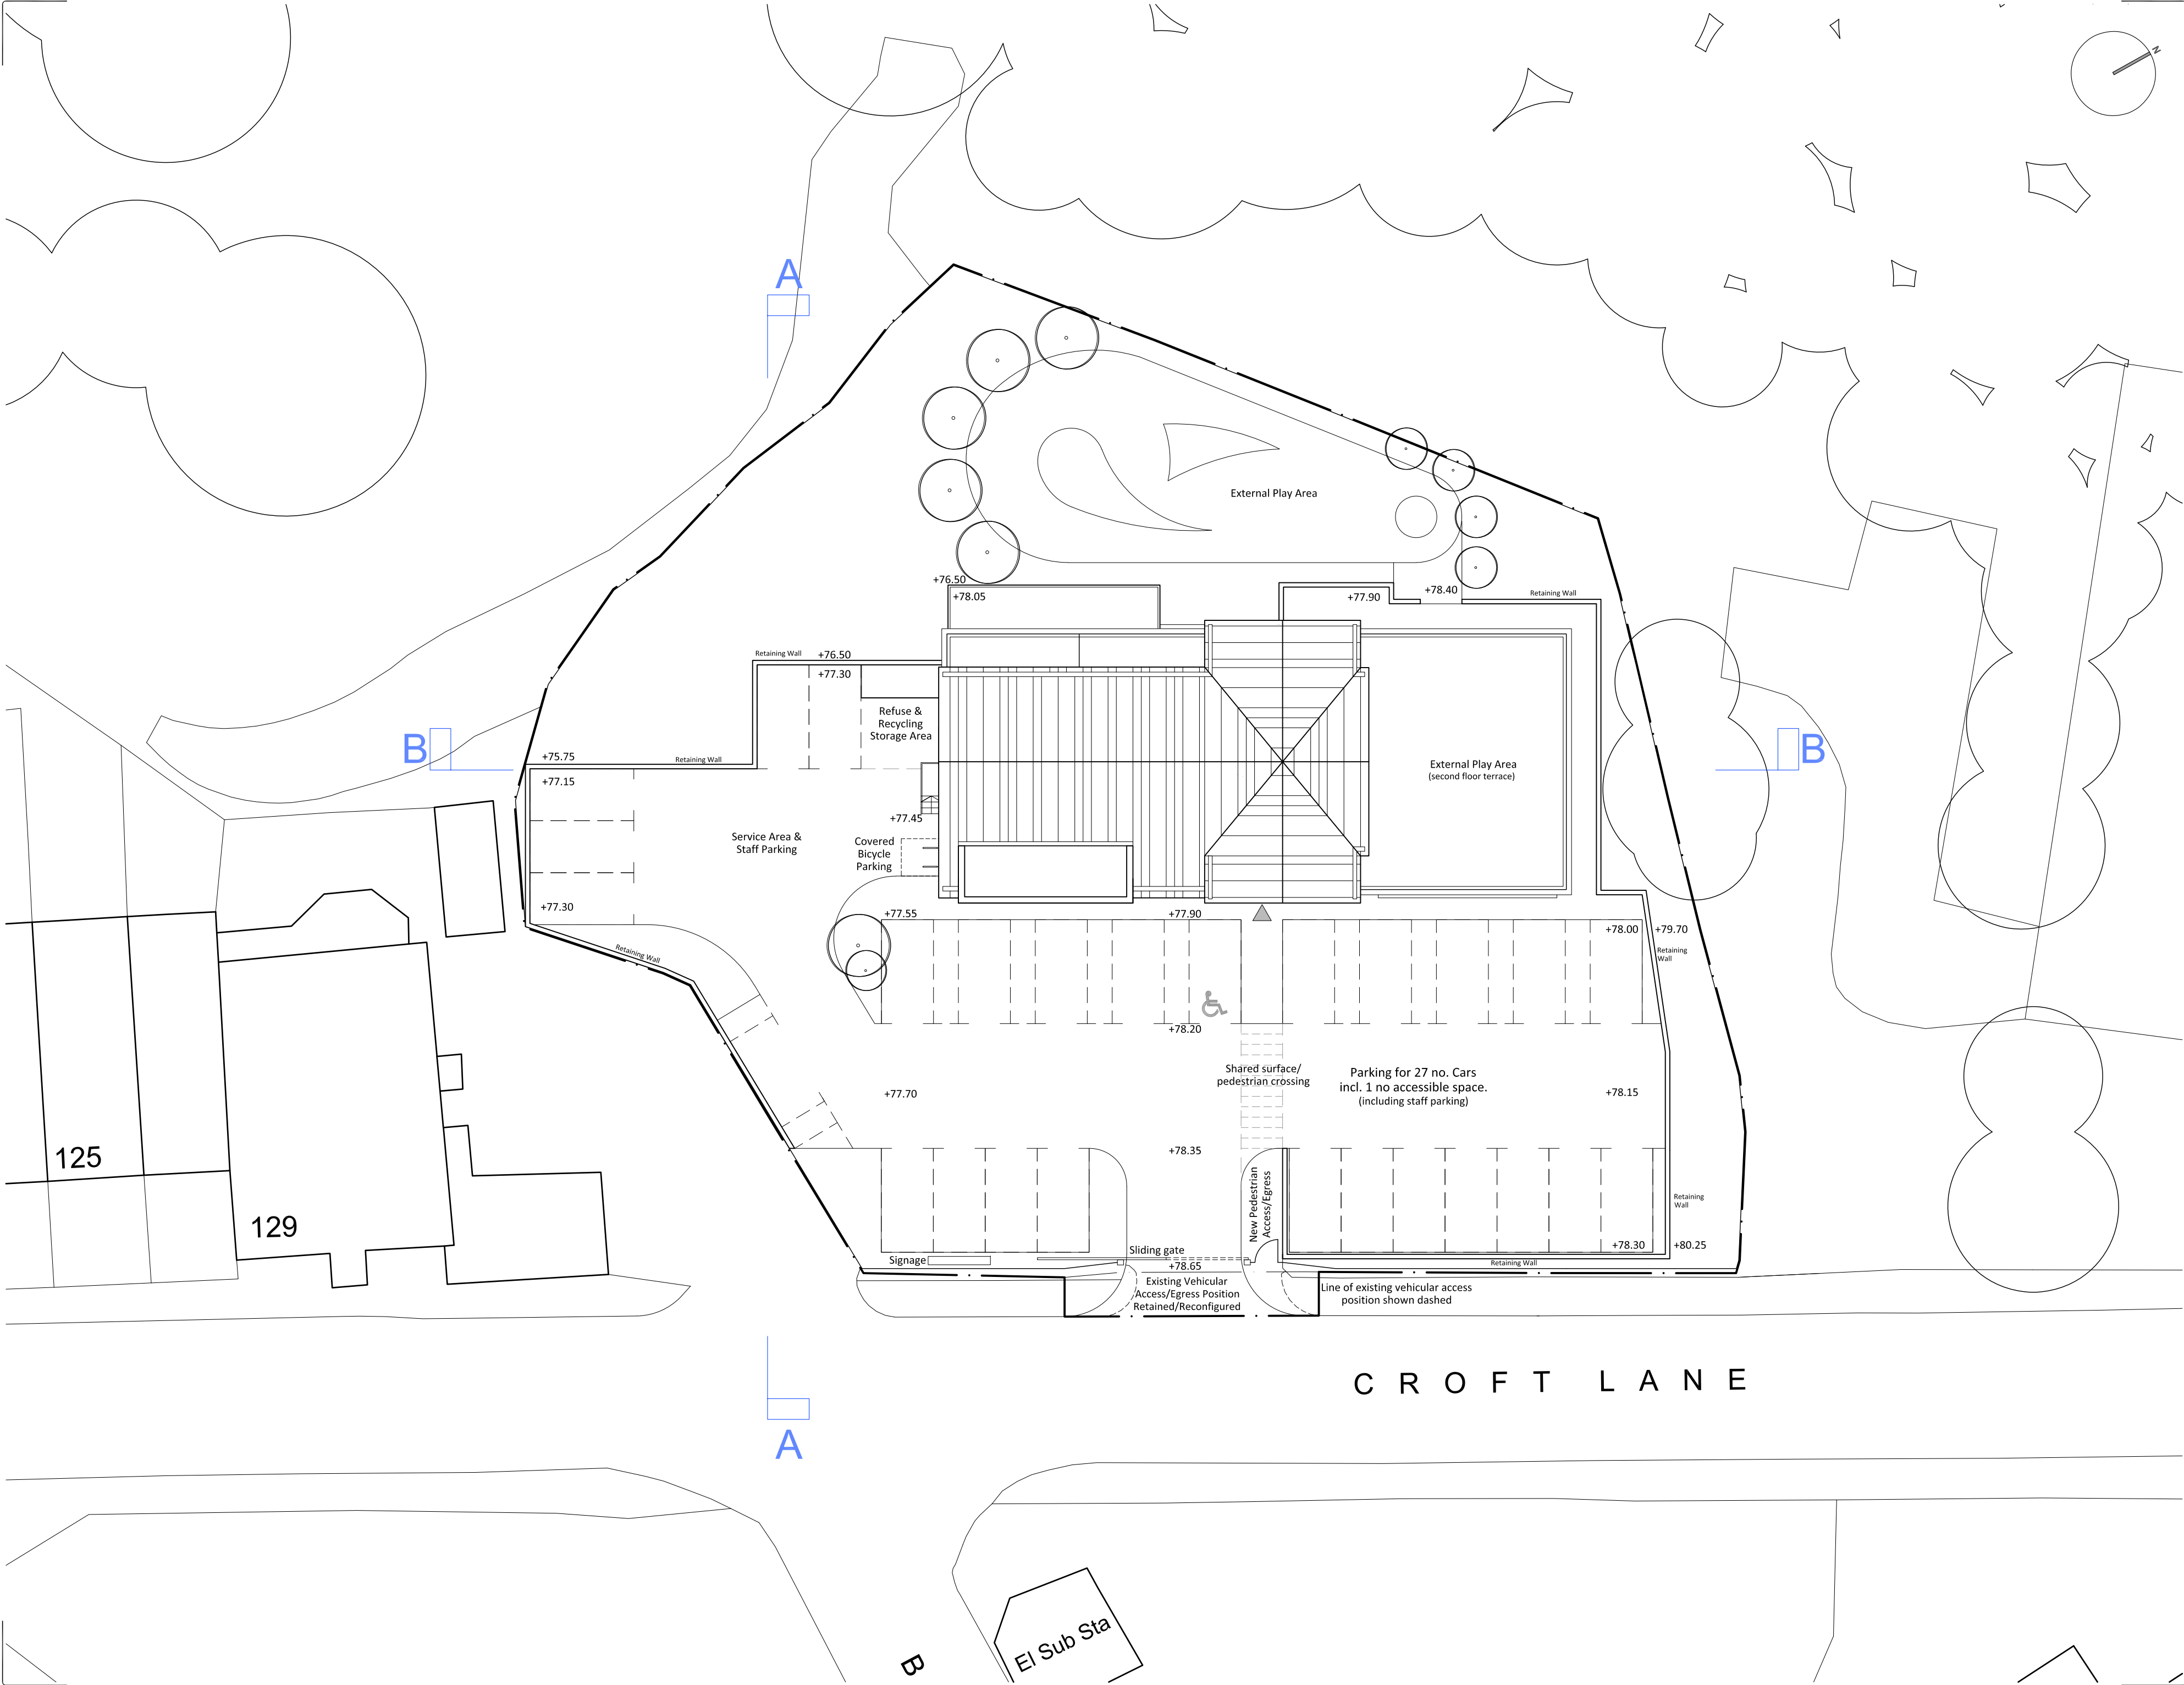


Notes

Figured dimensions are to be used in all cases. Dimensions should not be scaled from drawing unless for planning application purposes.

All existing dimensions should be checked on site before commencement of the works.

Land Registry and ownership boundaries are produced by Studio KMA using all reasonable endeavours. Studio KMA cannot be held responsible for scale discrepancies in plans supplied by others.

Any discrepancies in dimensions should be clarified with the Architect at the address below prior to commencement of the works.

No deviation from this drawing will be permitted without the prior written consent of the Architect.

This drawing is to be read in conjunction with all the relevant Mechanical and Electrical drawings.


This drawing is to be read in conjunction with the relevant Structural Engineer's drawings, structural calculations and recommendations.

This drawing is to be read in conjunction with the relevant Fire Safety Strategy drawings.

Please note that the use of any quantification data is done so at the users own risk.

This drawing is the copyright of Studio KMA and to be returned to the Architect on completion of the contract. The drawing should not be reproduced without the written permission of Studio KMA.

Revision Notes			
Rev.	Date	Revision Description	Drawn Checked
P1	22.11.21	Initial Issue	RH AT

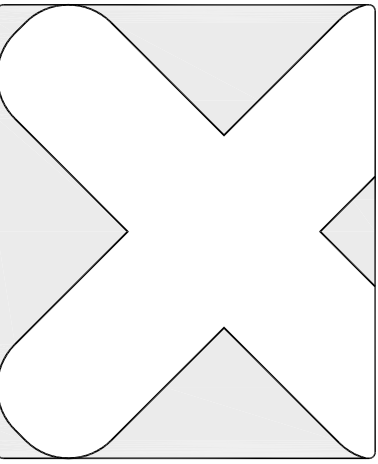

Project Name:
Unsworth
Croft Lane

Drawing Title
Proposed
Site Plan / Roof Plan

Drawing Number
UCL-KMA-XX-XX-DR-A-7002

Project Number T1033	Status A3 Planning	Revision P1
-------------------------	--------------------------	----------------

Drawn by RH	Authorized by AT	Date 22.11.21
----------------	---------------------	------------------

Studio KMA

4 Cromwell Court | Brunswick Street | Oldham | OL1 1ET
T: 01457 873163

10 Nicholas Street | Chester | CH1 2NU
T: 01244 478905

E: info@studioskma.co.uk www.studioskma.co.uk

