




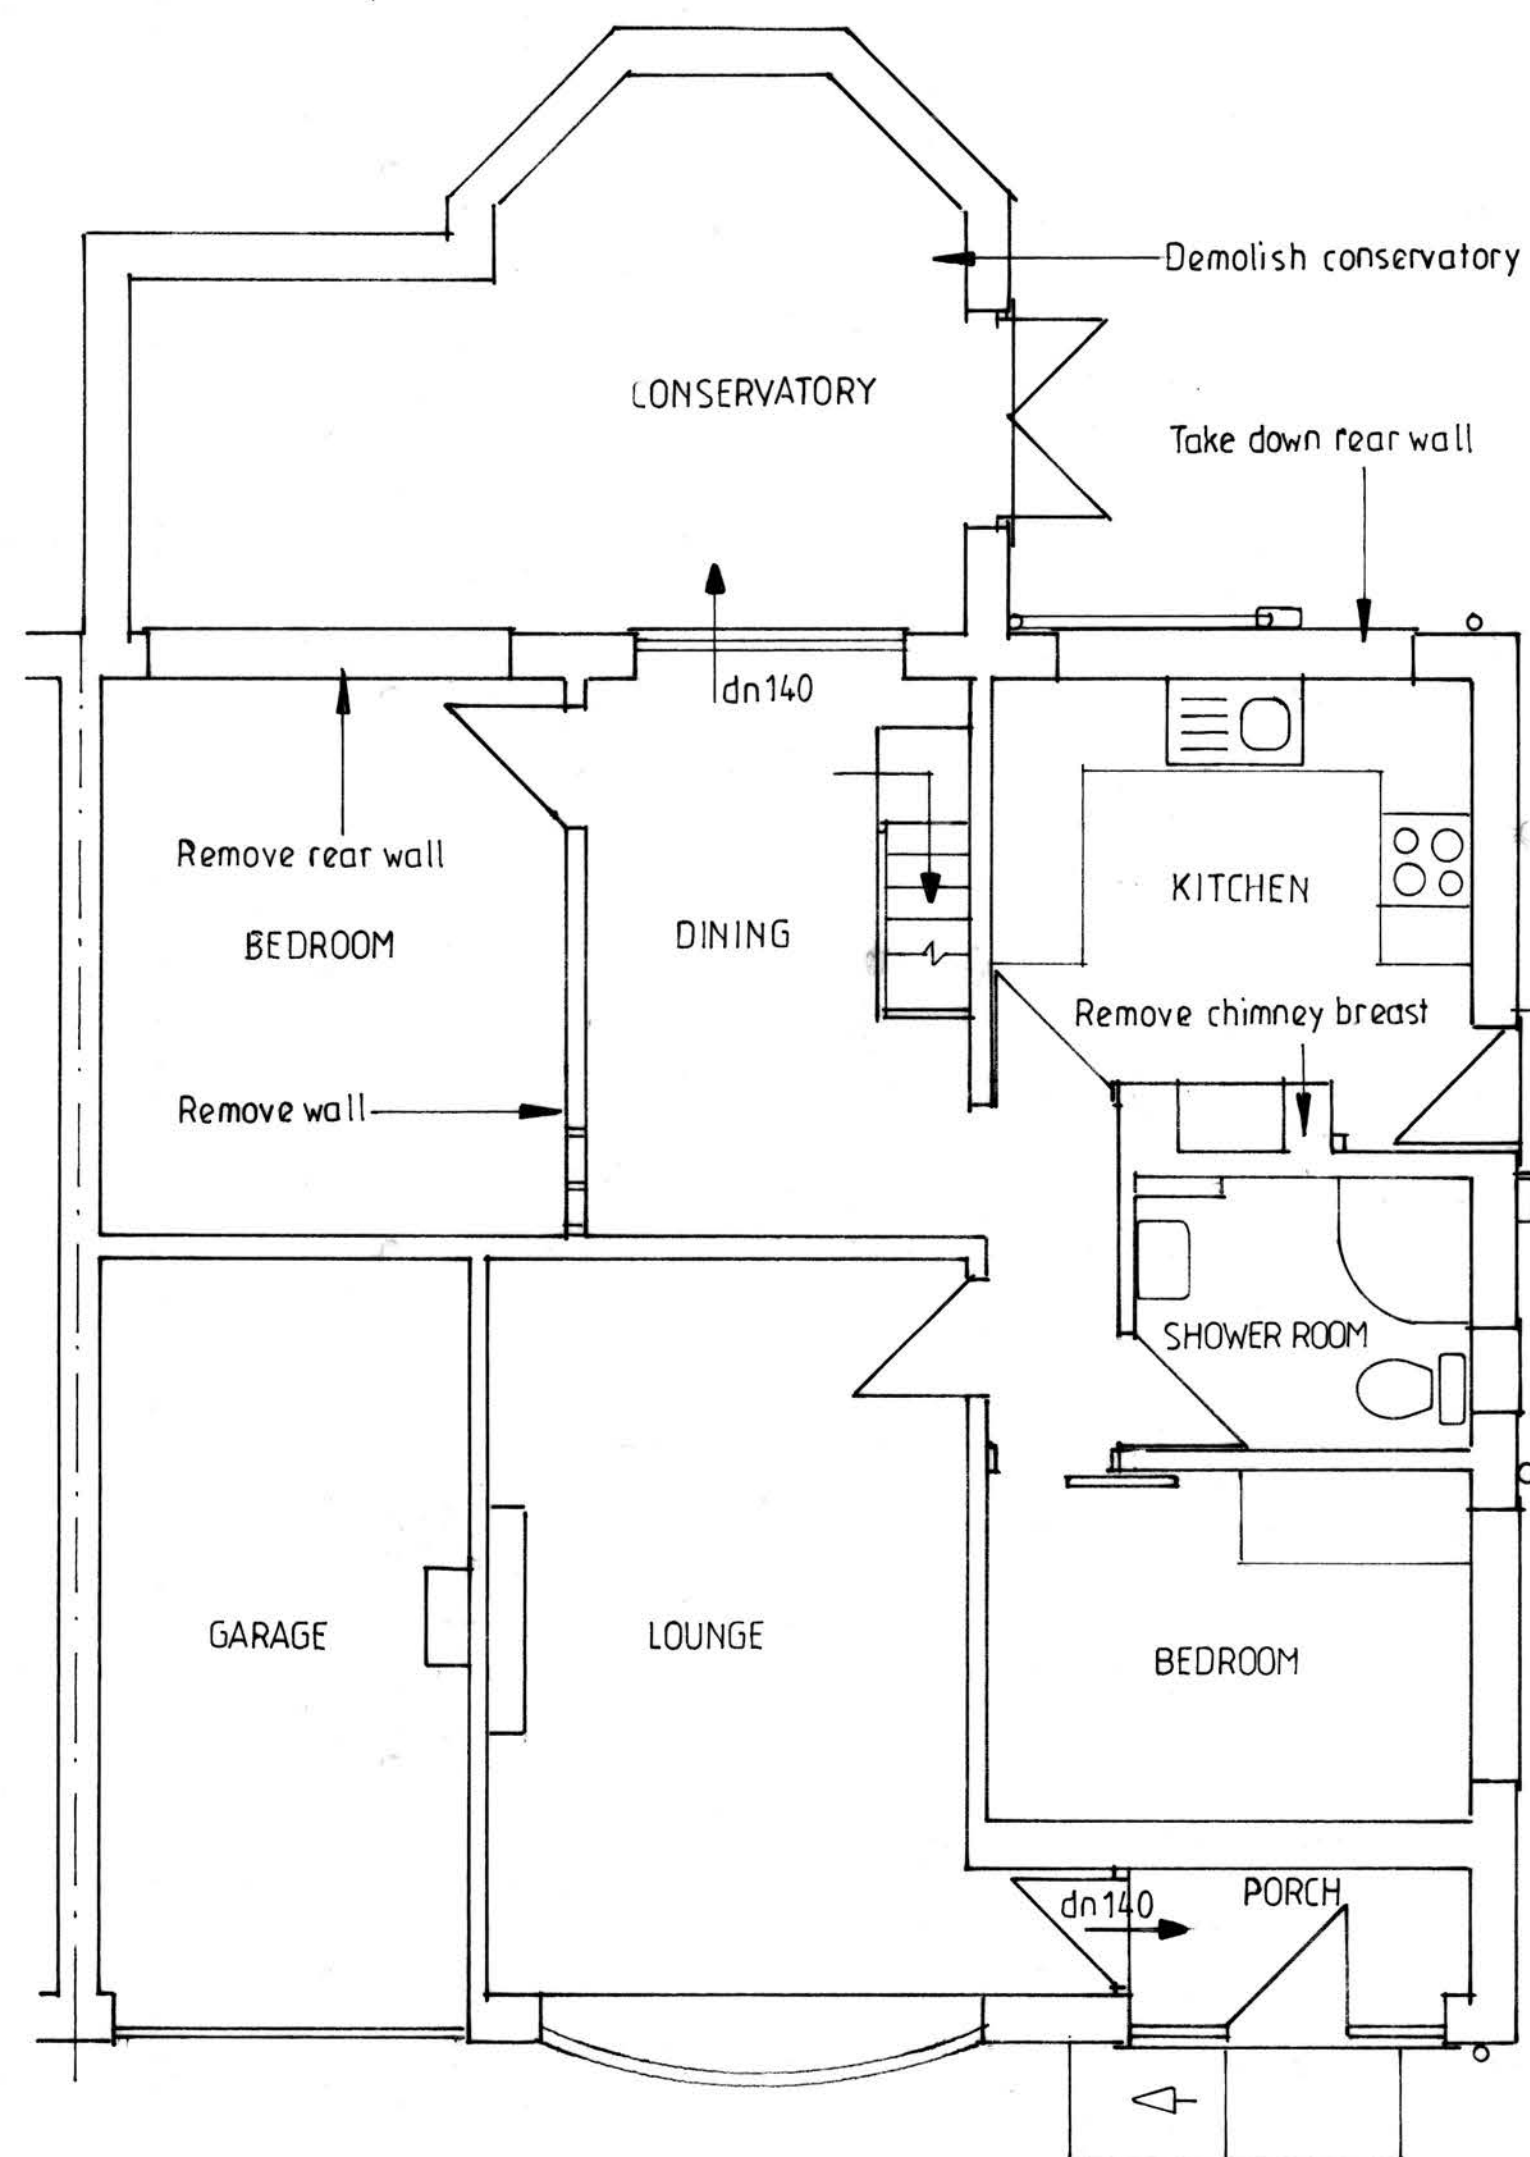


GROUND FLOOR PLAN

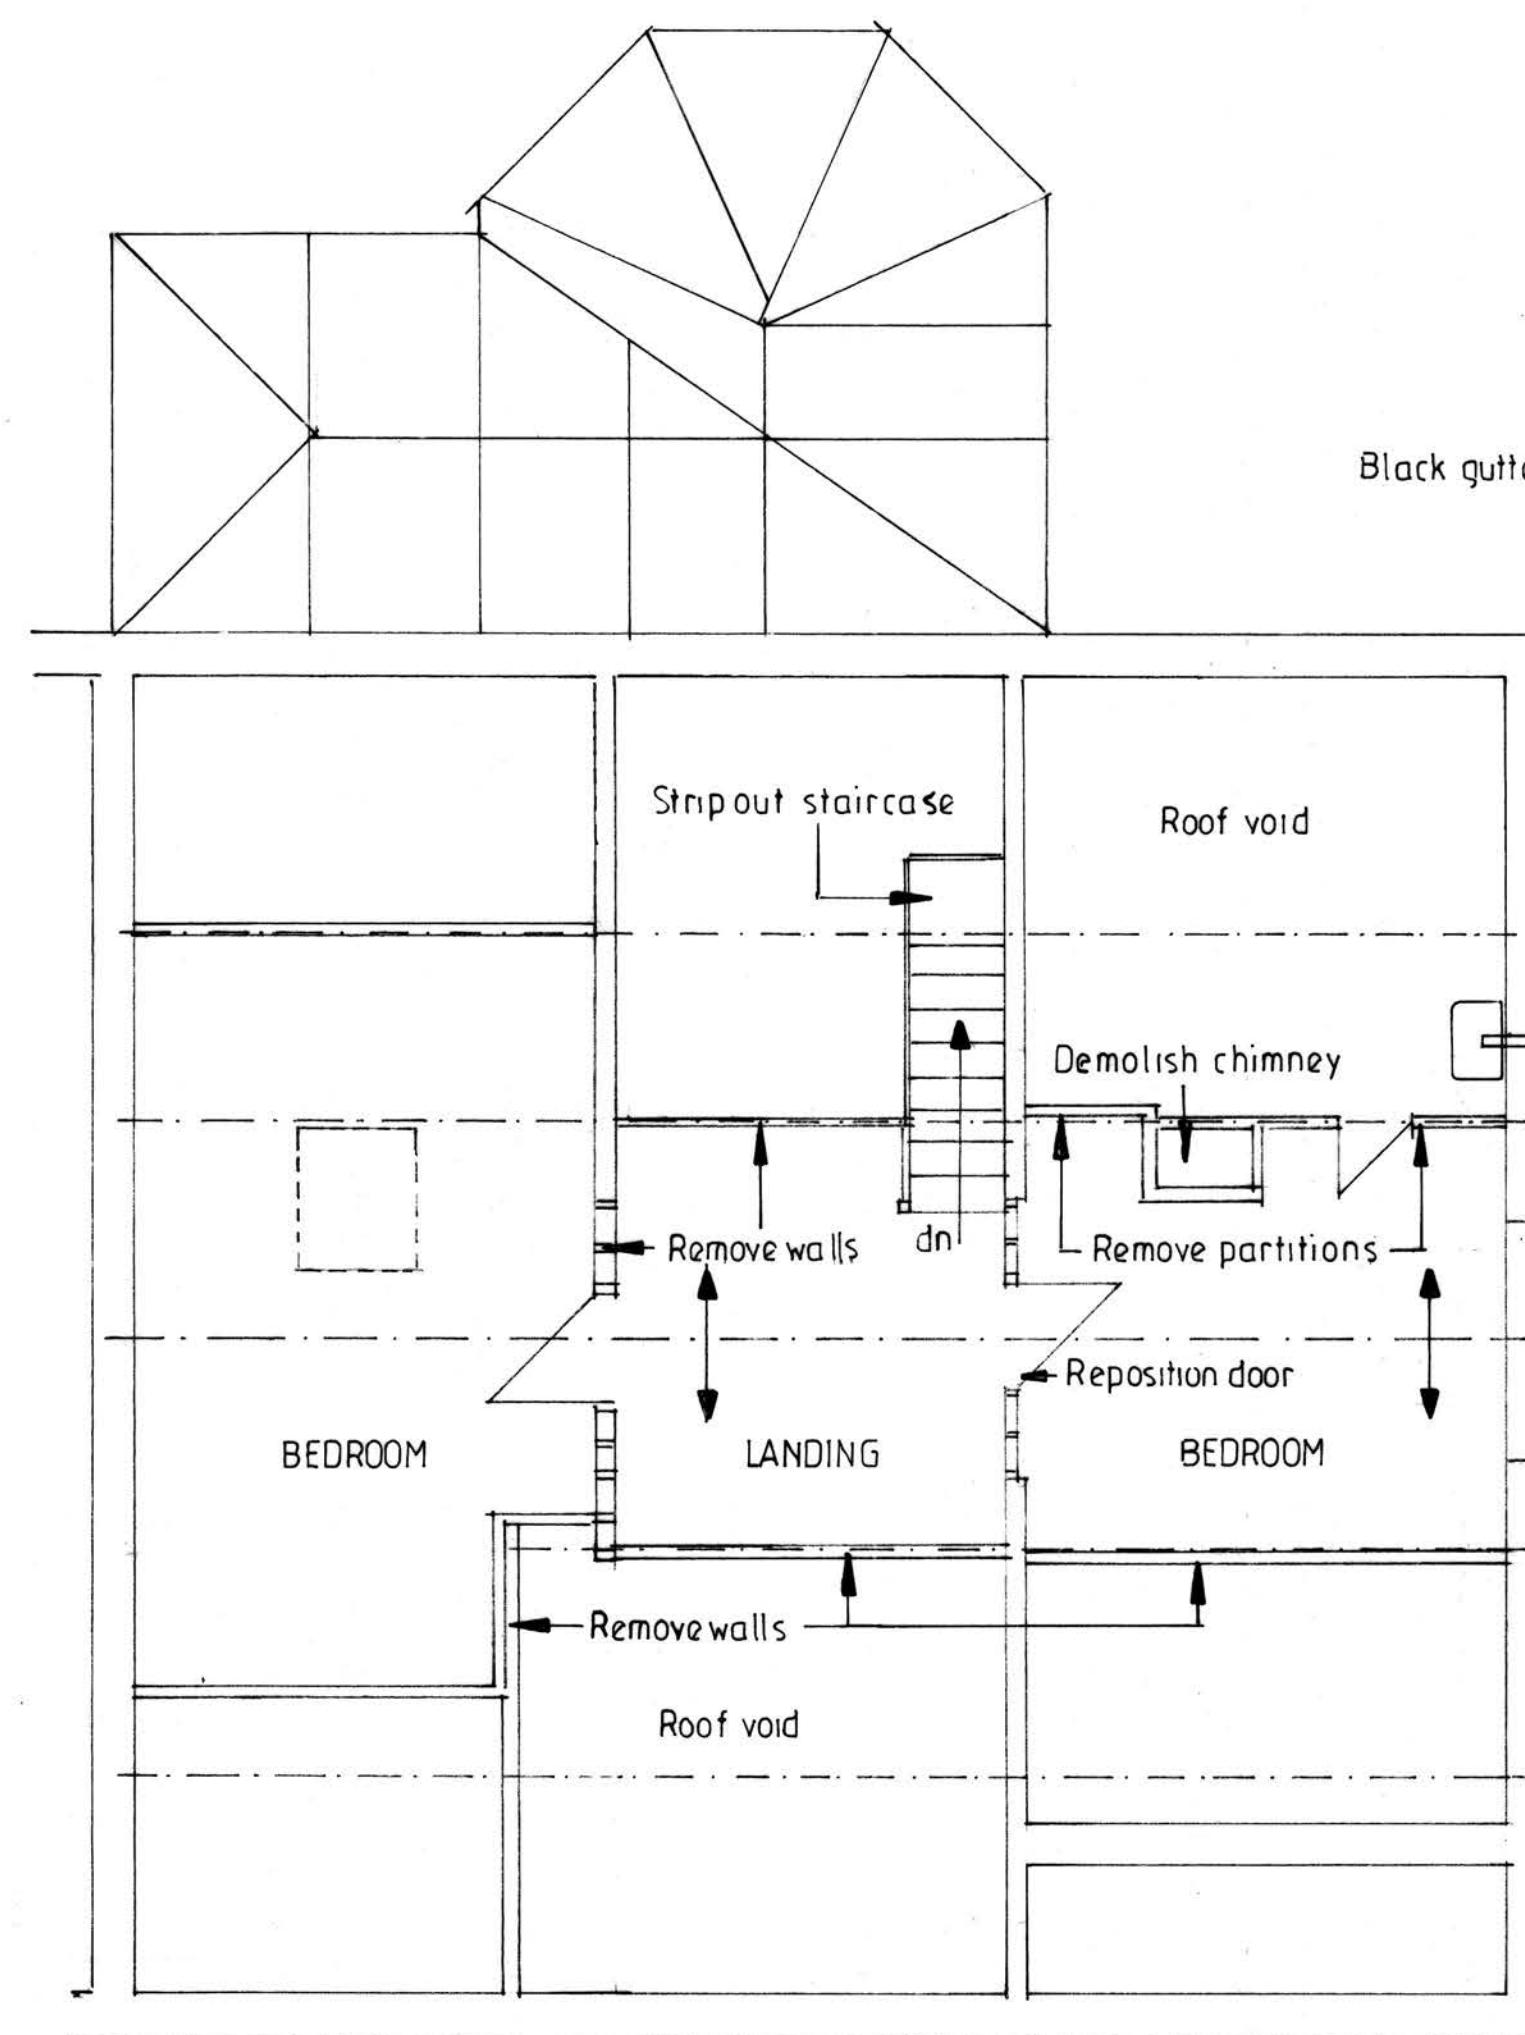


FIRST FLOOR PLAN

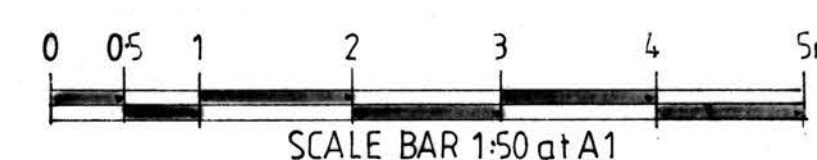


SIDE ELEVATION

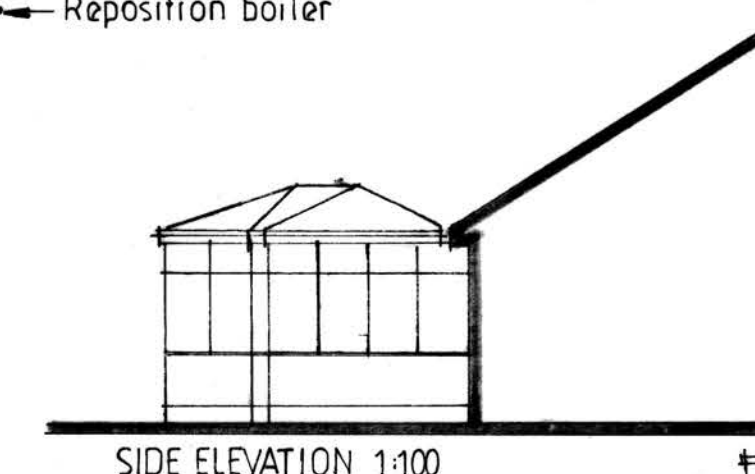

SIDE ELEVATION 1:100

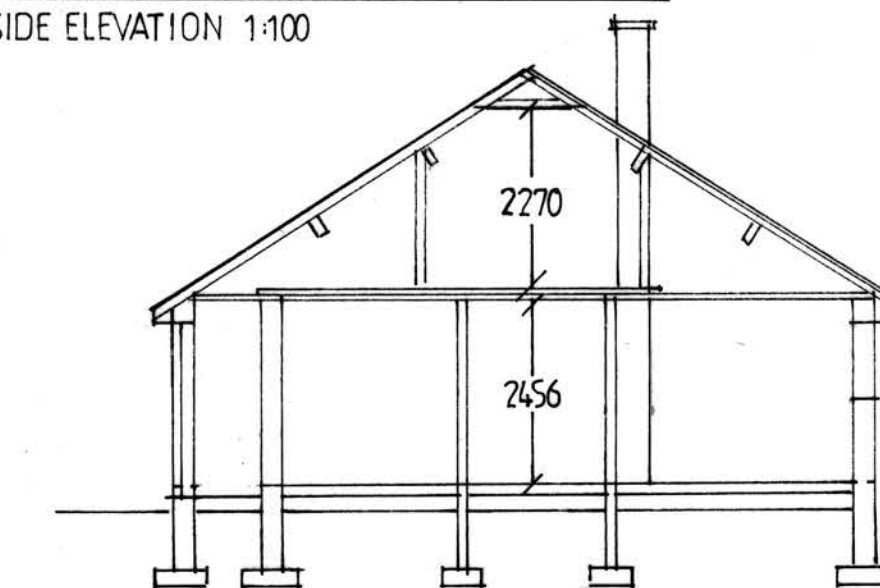


SECTION A-A 1:100

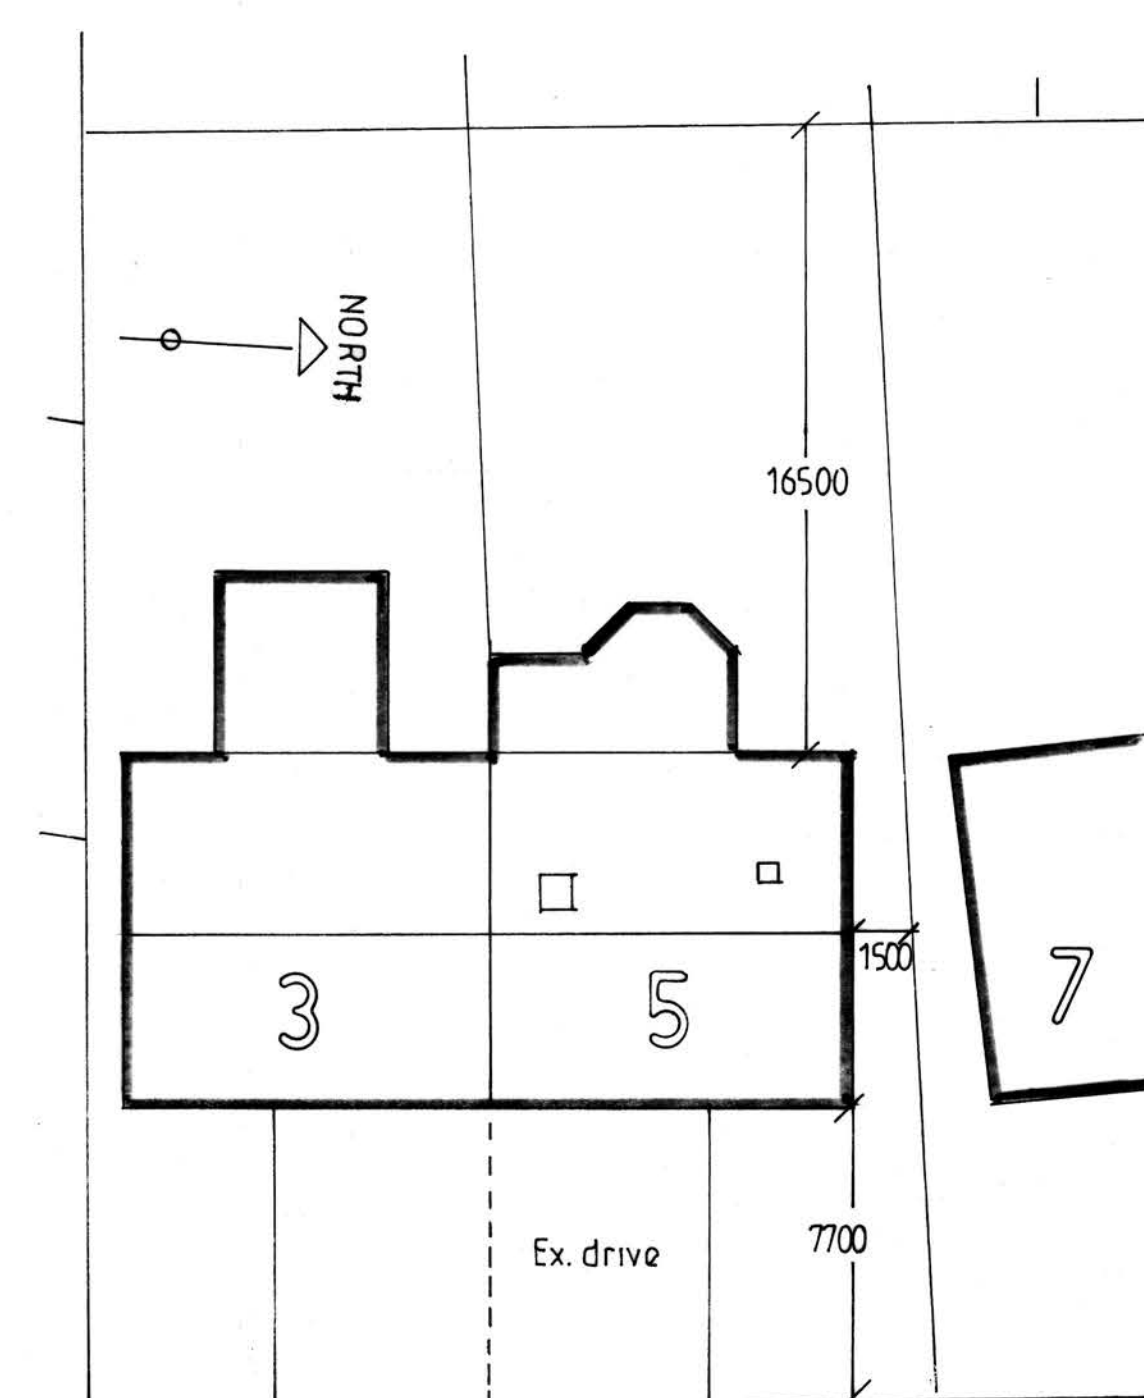


Sandringham Drive

SITE PLAN 1:200


EXISTING FLOOR PLANS, ELEVATIONS, SECTION & ROOF PLAN

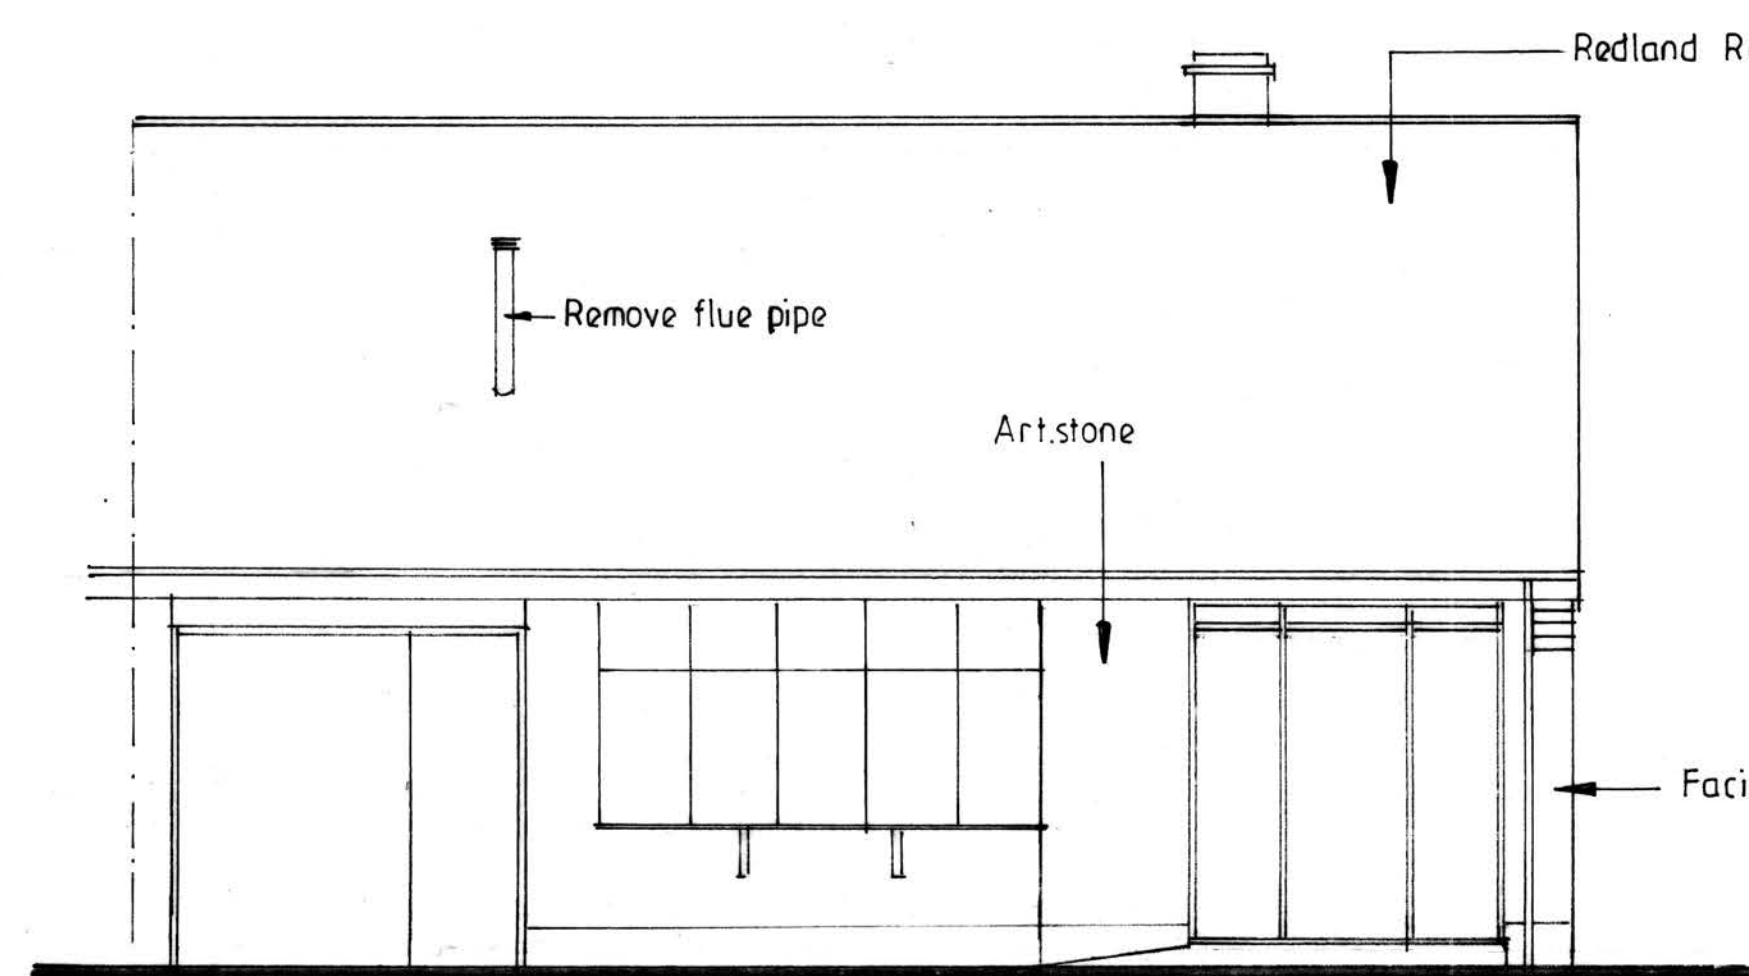

FRONT ELEVATION

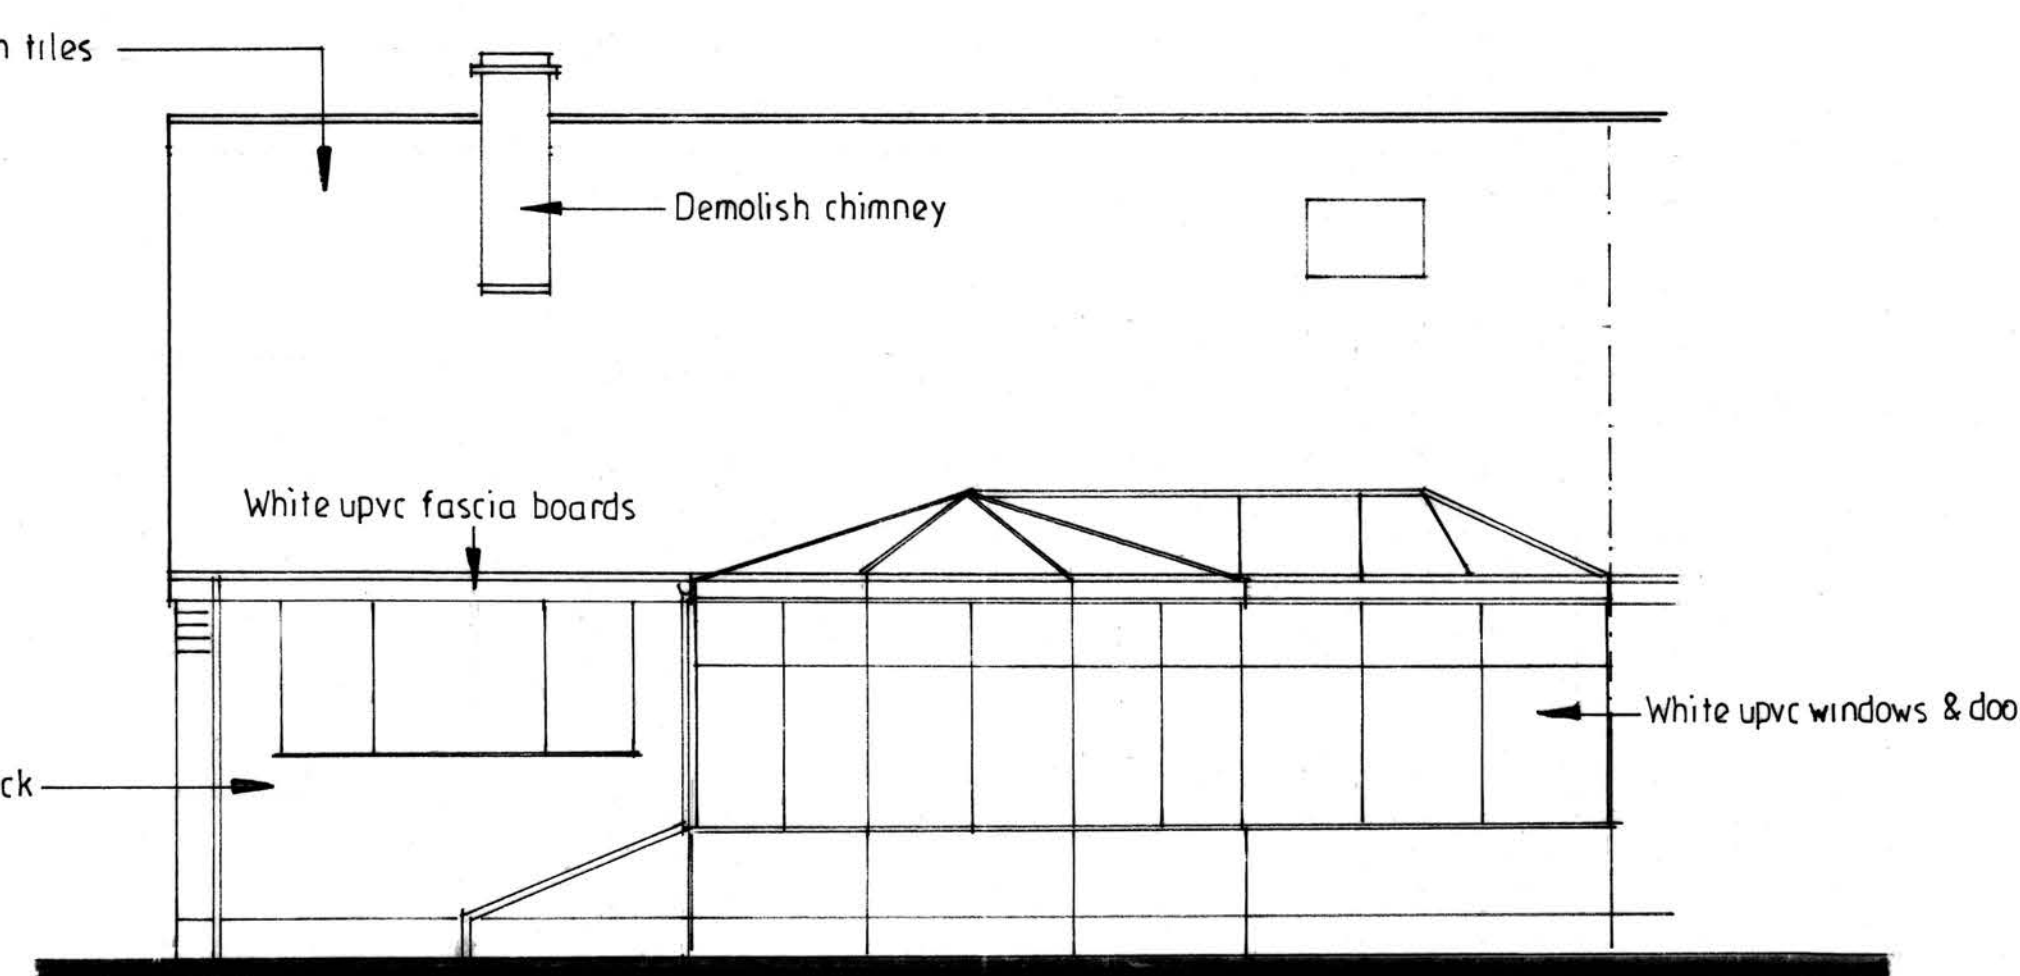

REAR ELEVATION

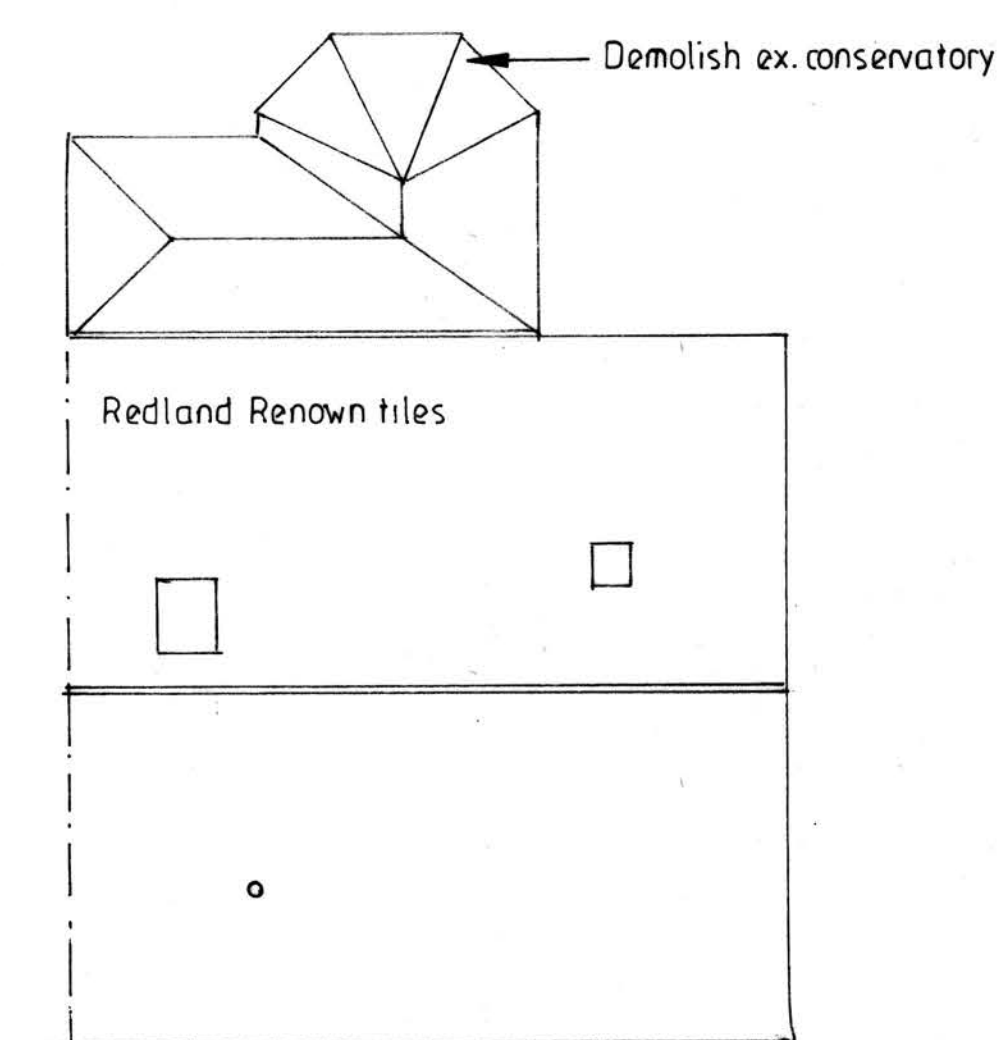

ROOF PLAN 1:100

PROPOSED SINGLE
STOREY EXTENSIONS
& INTERNAL ALTS.

FOR MR D.MARNO
AT 5 SANDRINGHAM DRIVE
GREENMOUNT
BURY
BL8 4DJ

ADRIAN HUGHES
ARCHITECTURAL SERVICES

SCALE 1:50 1:100
DATE JUNE 2024

DRAWING NO.
1/17/2024