


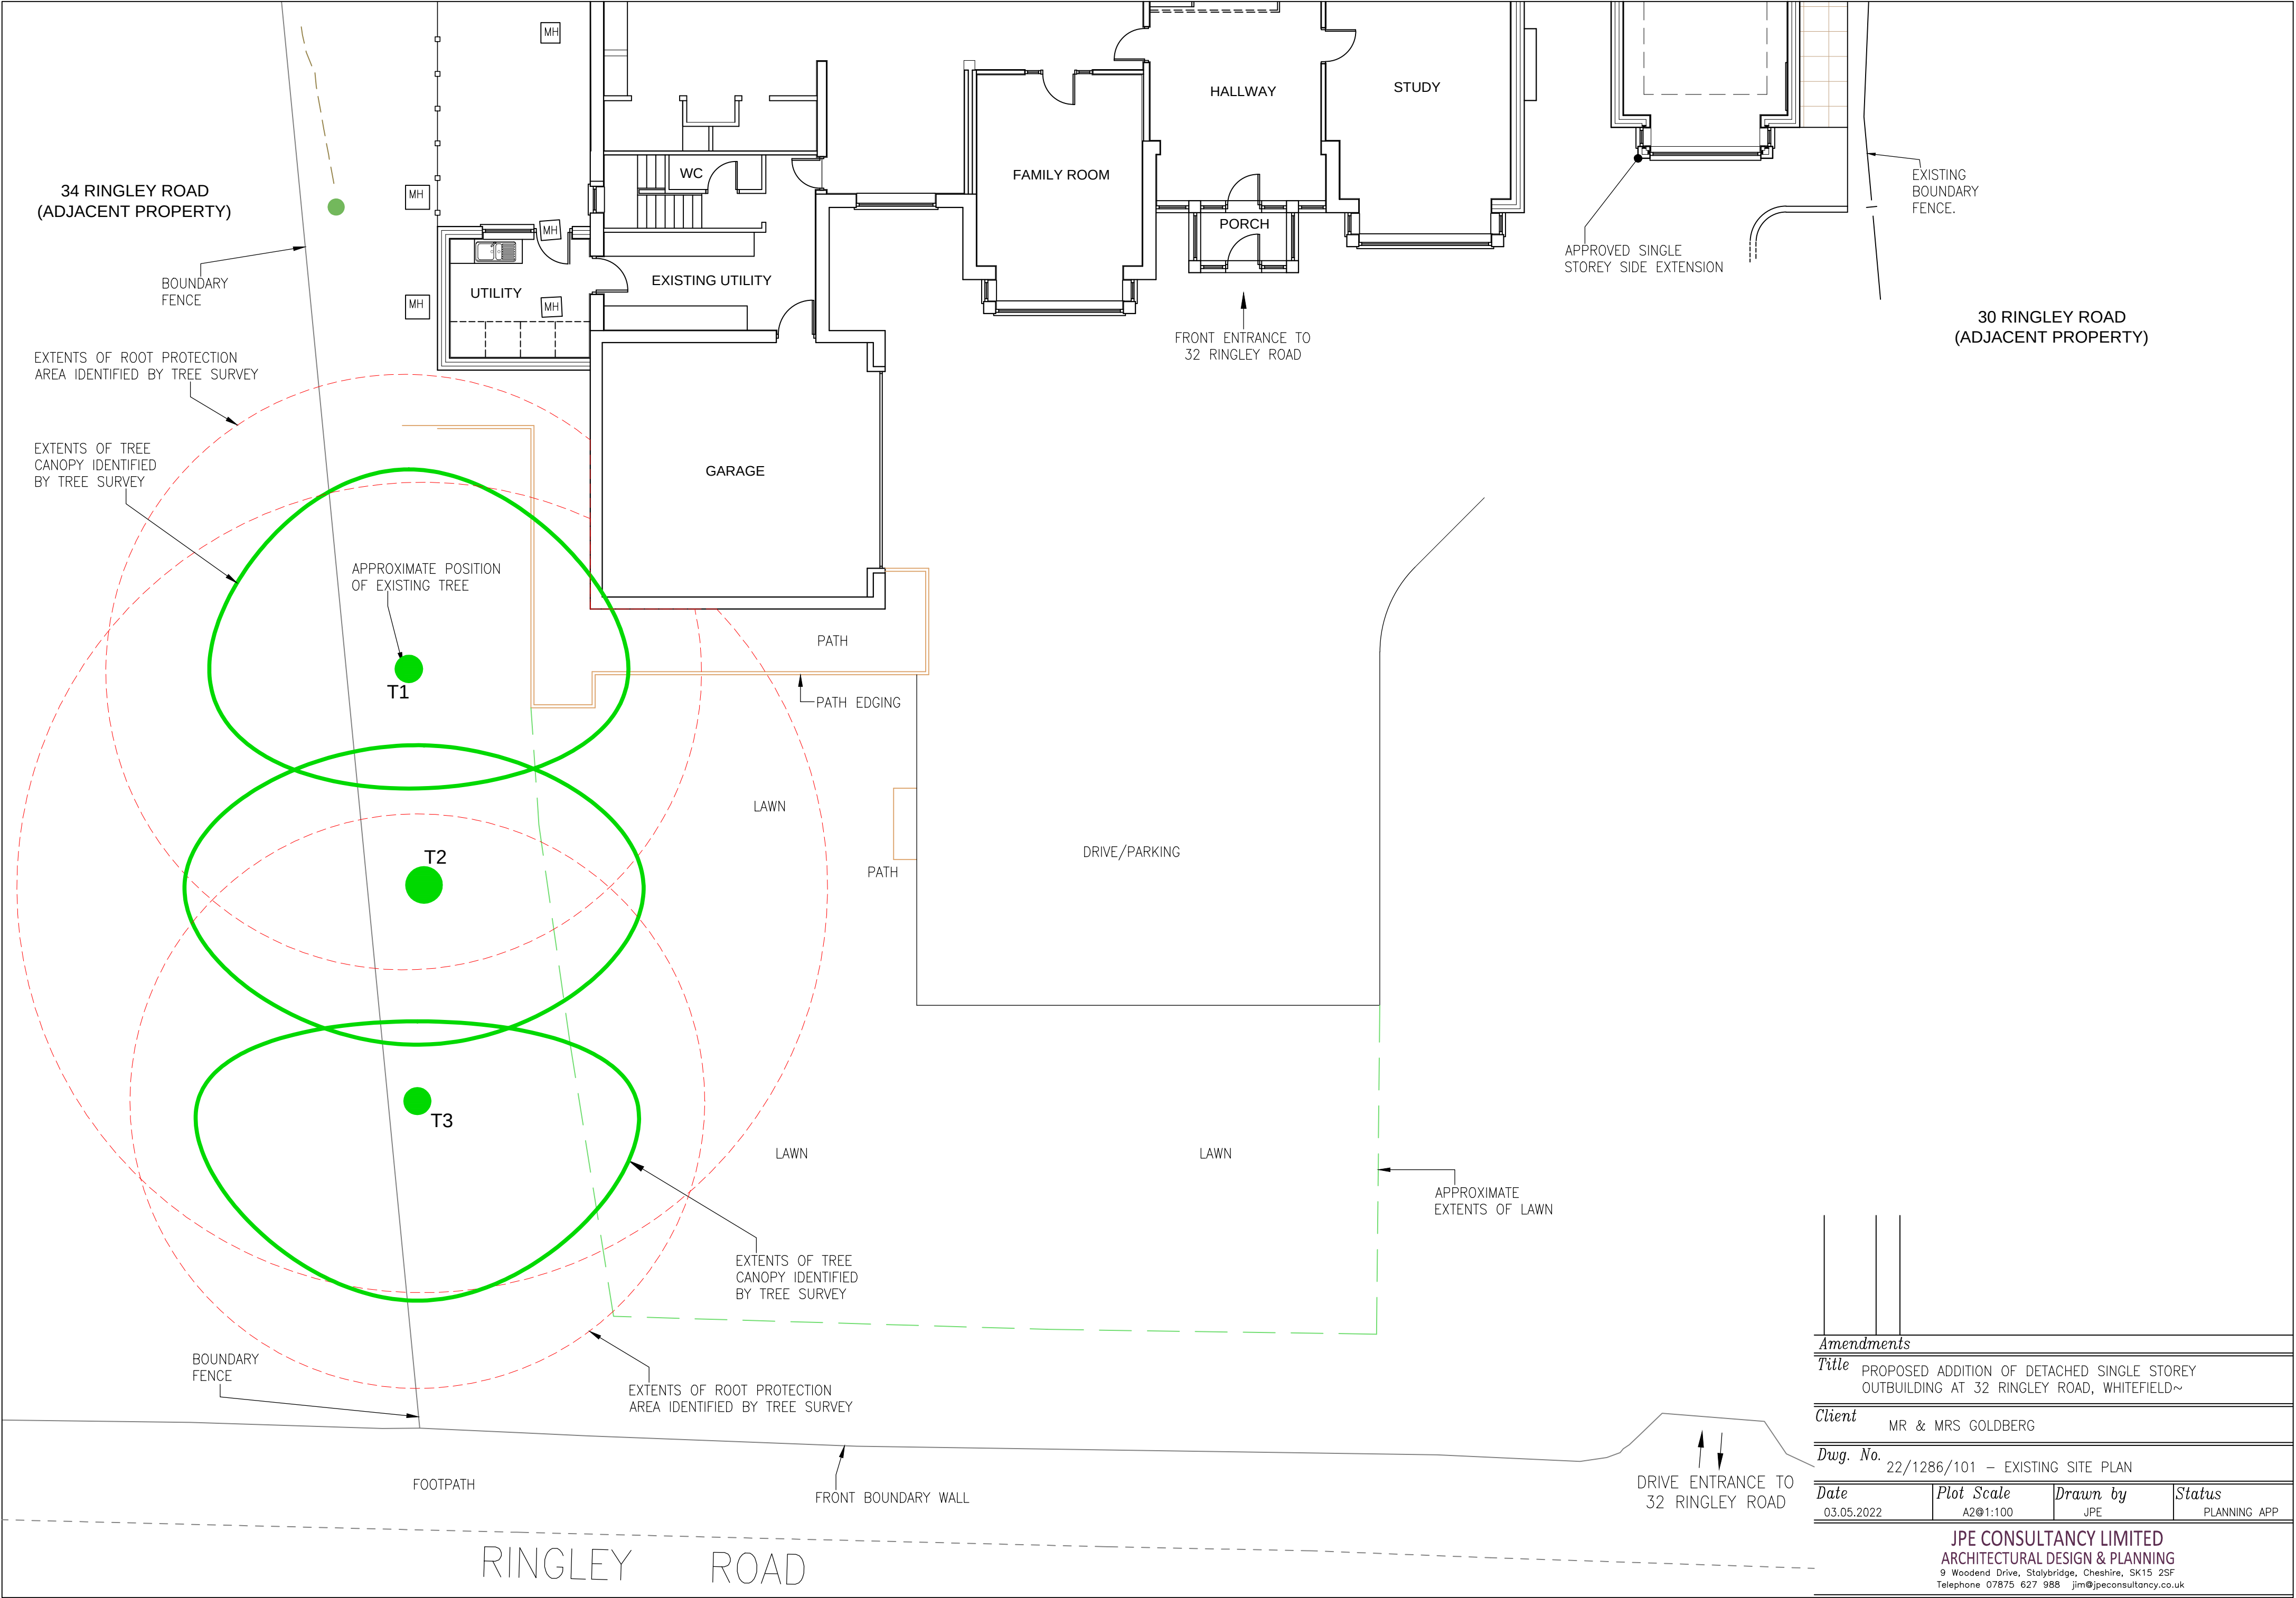

Amendments			
Title			
PROPOSED ADDITION OF DETACHED SINGLE STOREY OUTBUILDING AT 32 RINGLEY ROAD, WHITEFIELD~			
Client			
MR & MRS GOLDBERG			
Dwg. No.			
22/1286/101 – EXISTING SITE PLAN			
Date	Plot Scale	Drawn by	Status
03.05.2022	A2@1:100	JPE	PLANNING APP
JPE CONSULTANCY LIMITED			
ARCHITECTURAL DESIGN & PLANNING			
9 Woodend Drive, Stalybridge, Cheshire, SK15 2SF			
Telephone 07875 627 988 jim@jpeconsultancy.co.uk			