




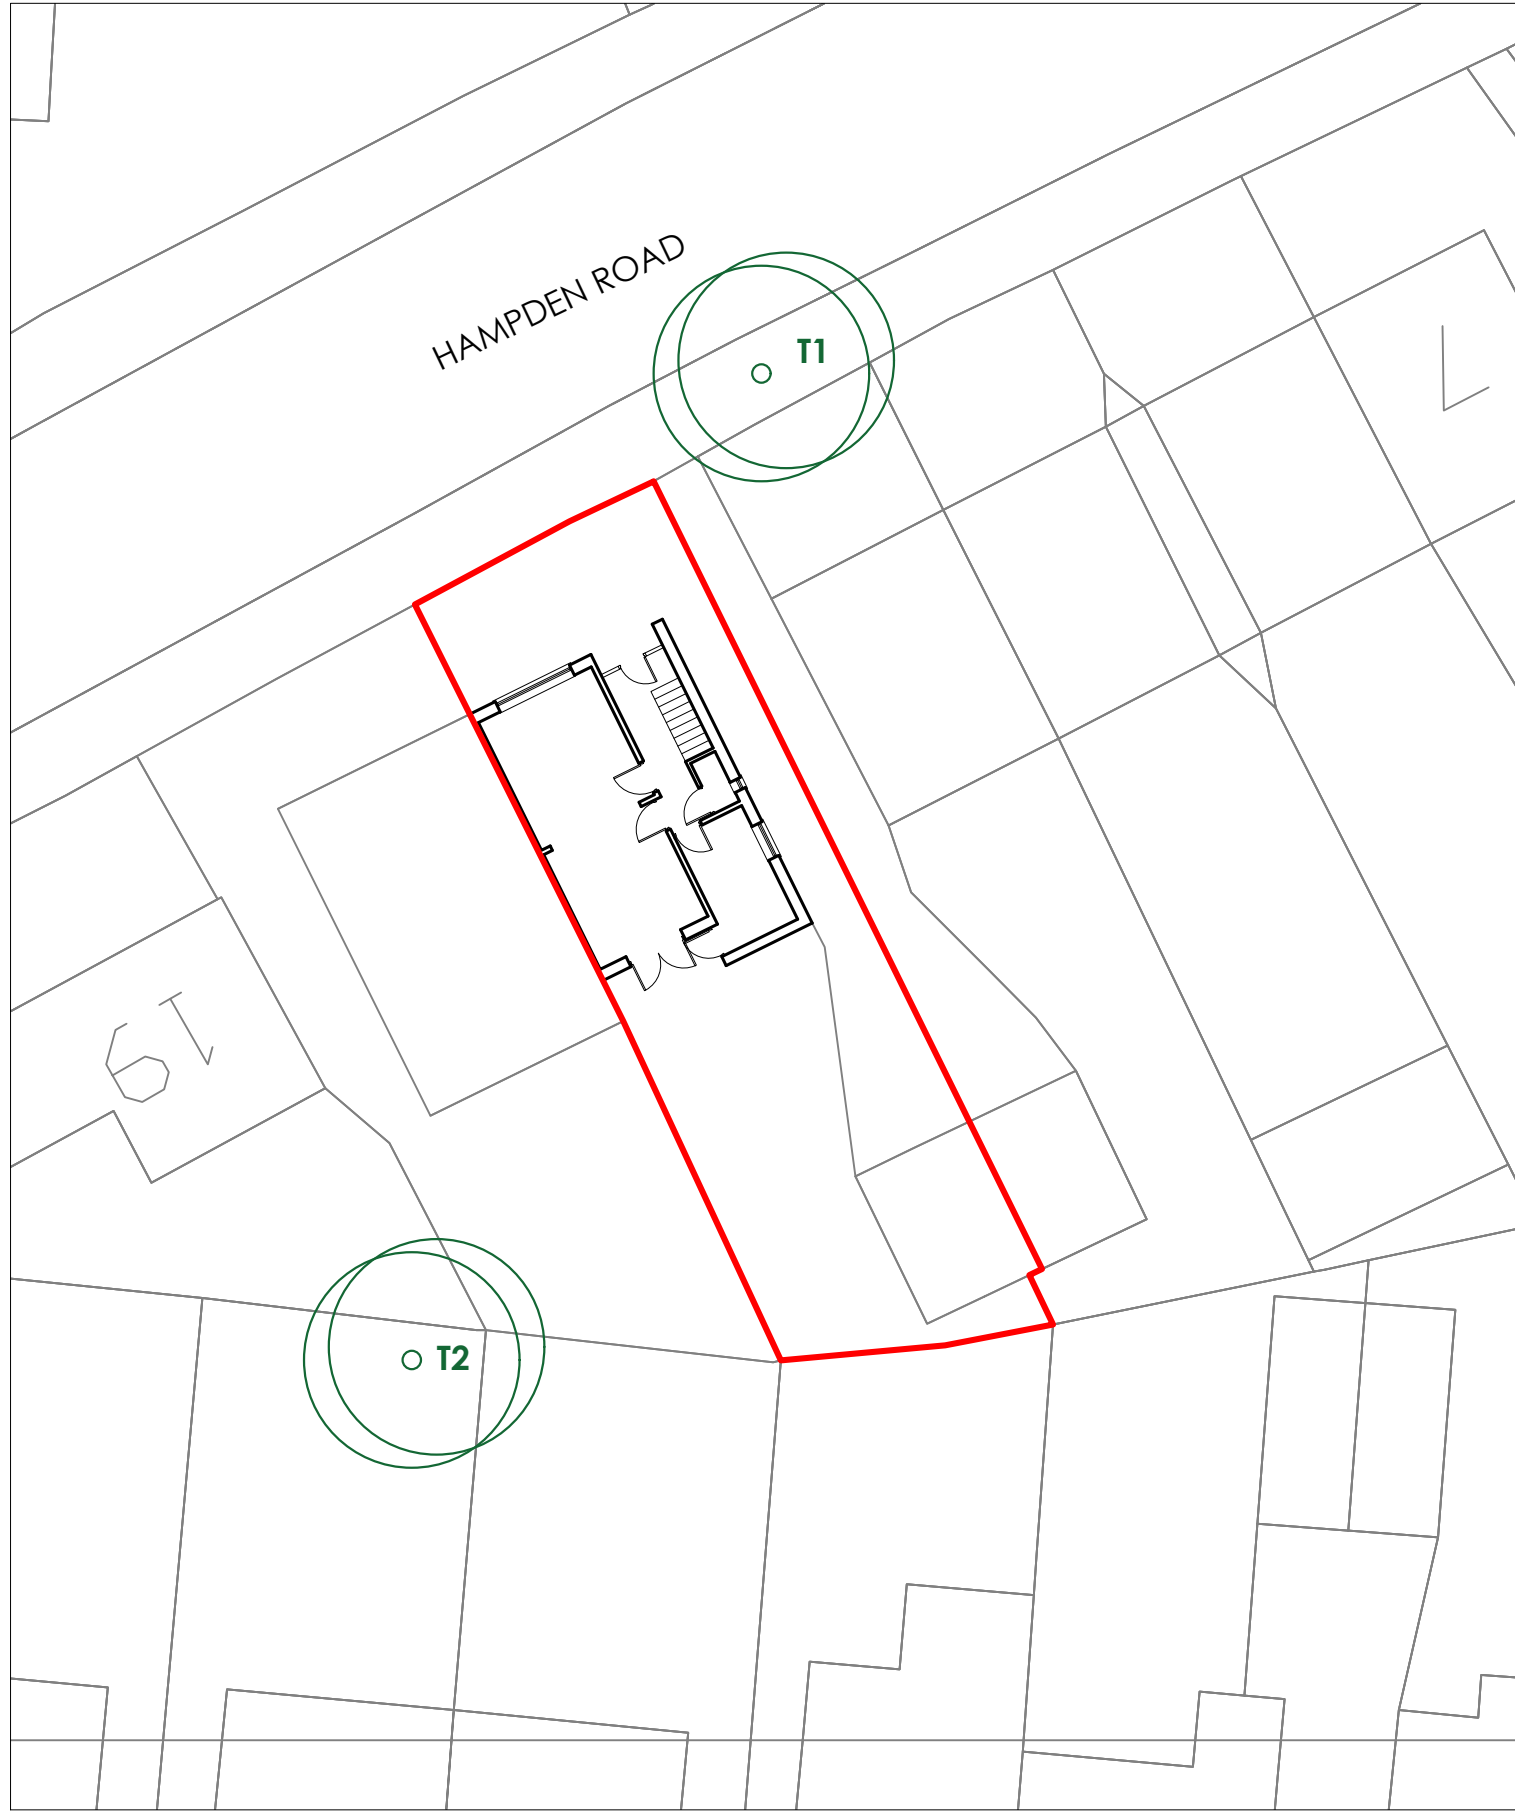


EXISTING SITE PLAN
1:200


EXISTING FIRST FLOOR PLAN
1:100

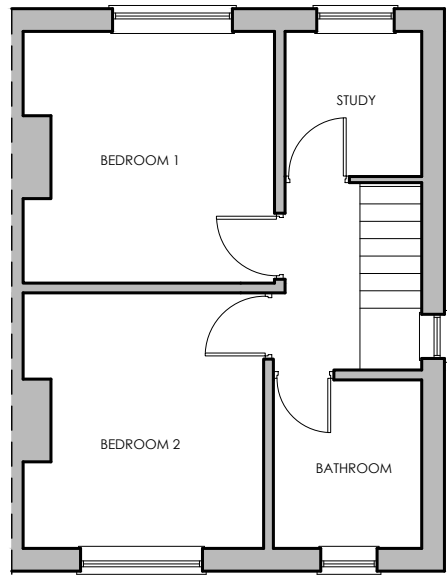


EXISTING GROUND FLOOR PLAN
1:100

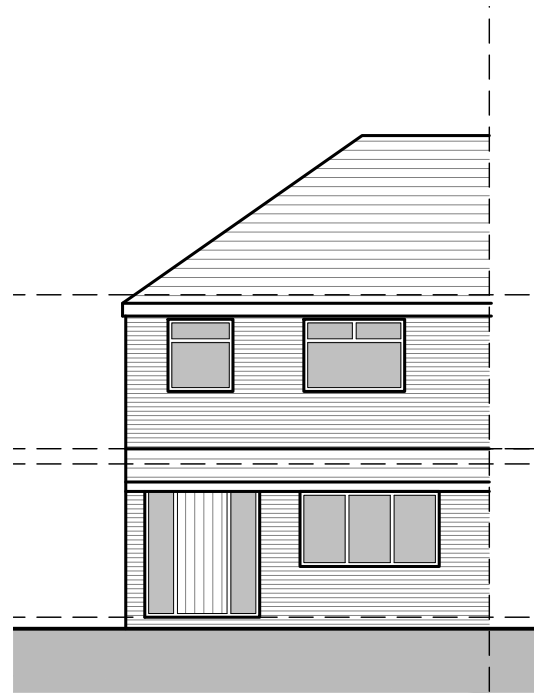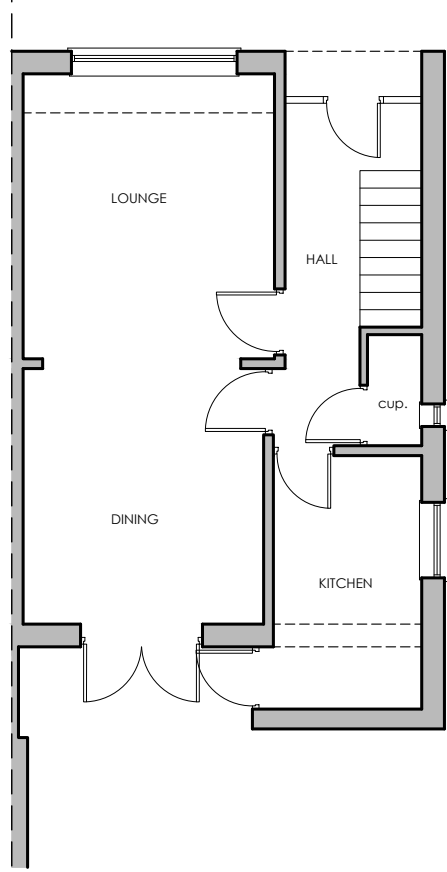


EXISTING FRONT ELEVATION
1:100

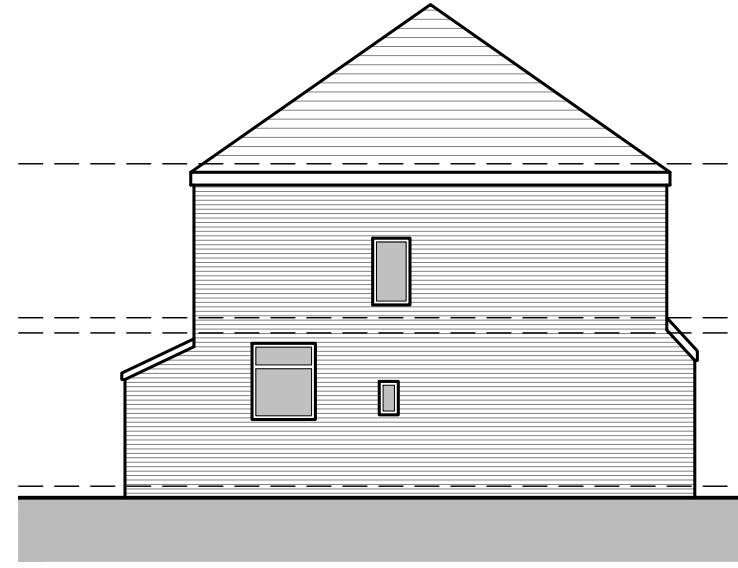


EXISTING SIDE [EAST] ELEVATION
1:100

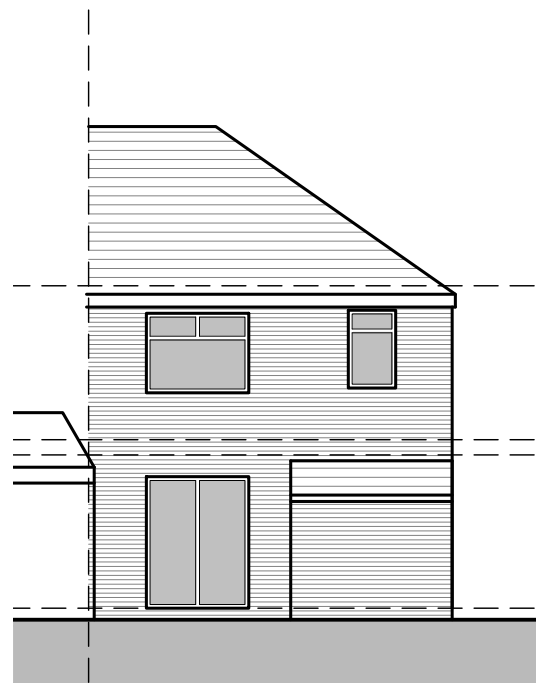

EXISTING REAR ELEVATION
1:100


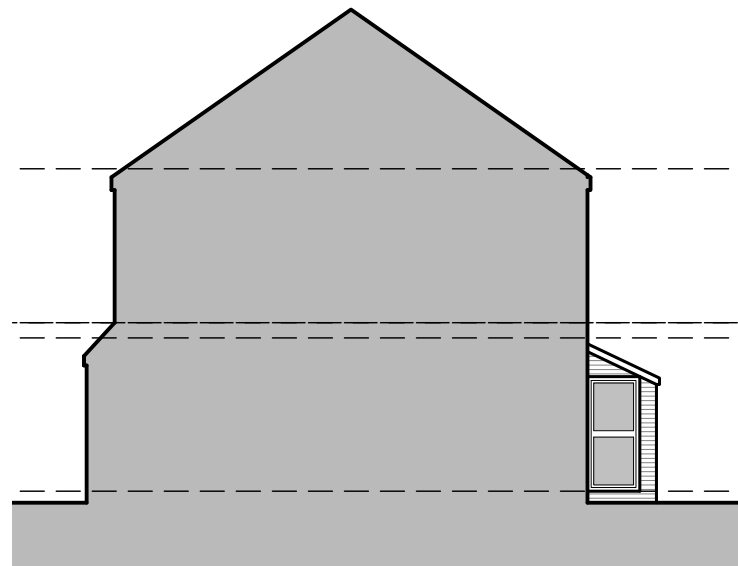


EXISTING SIDE [WEST] ELEVATION
1:100

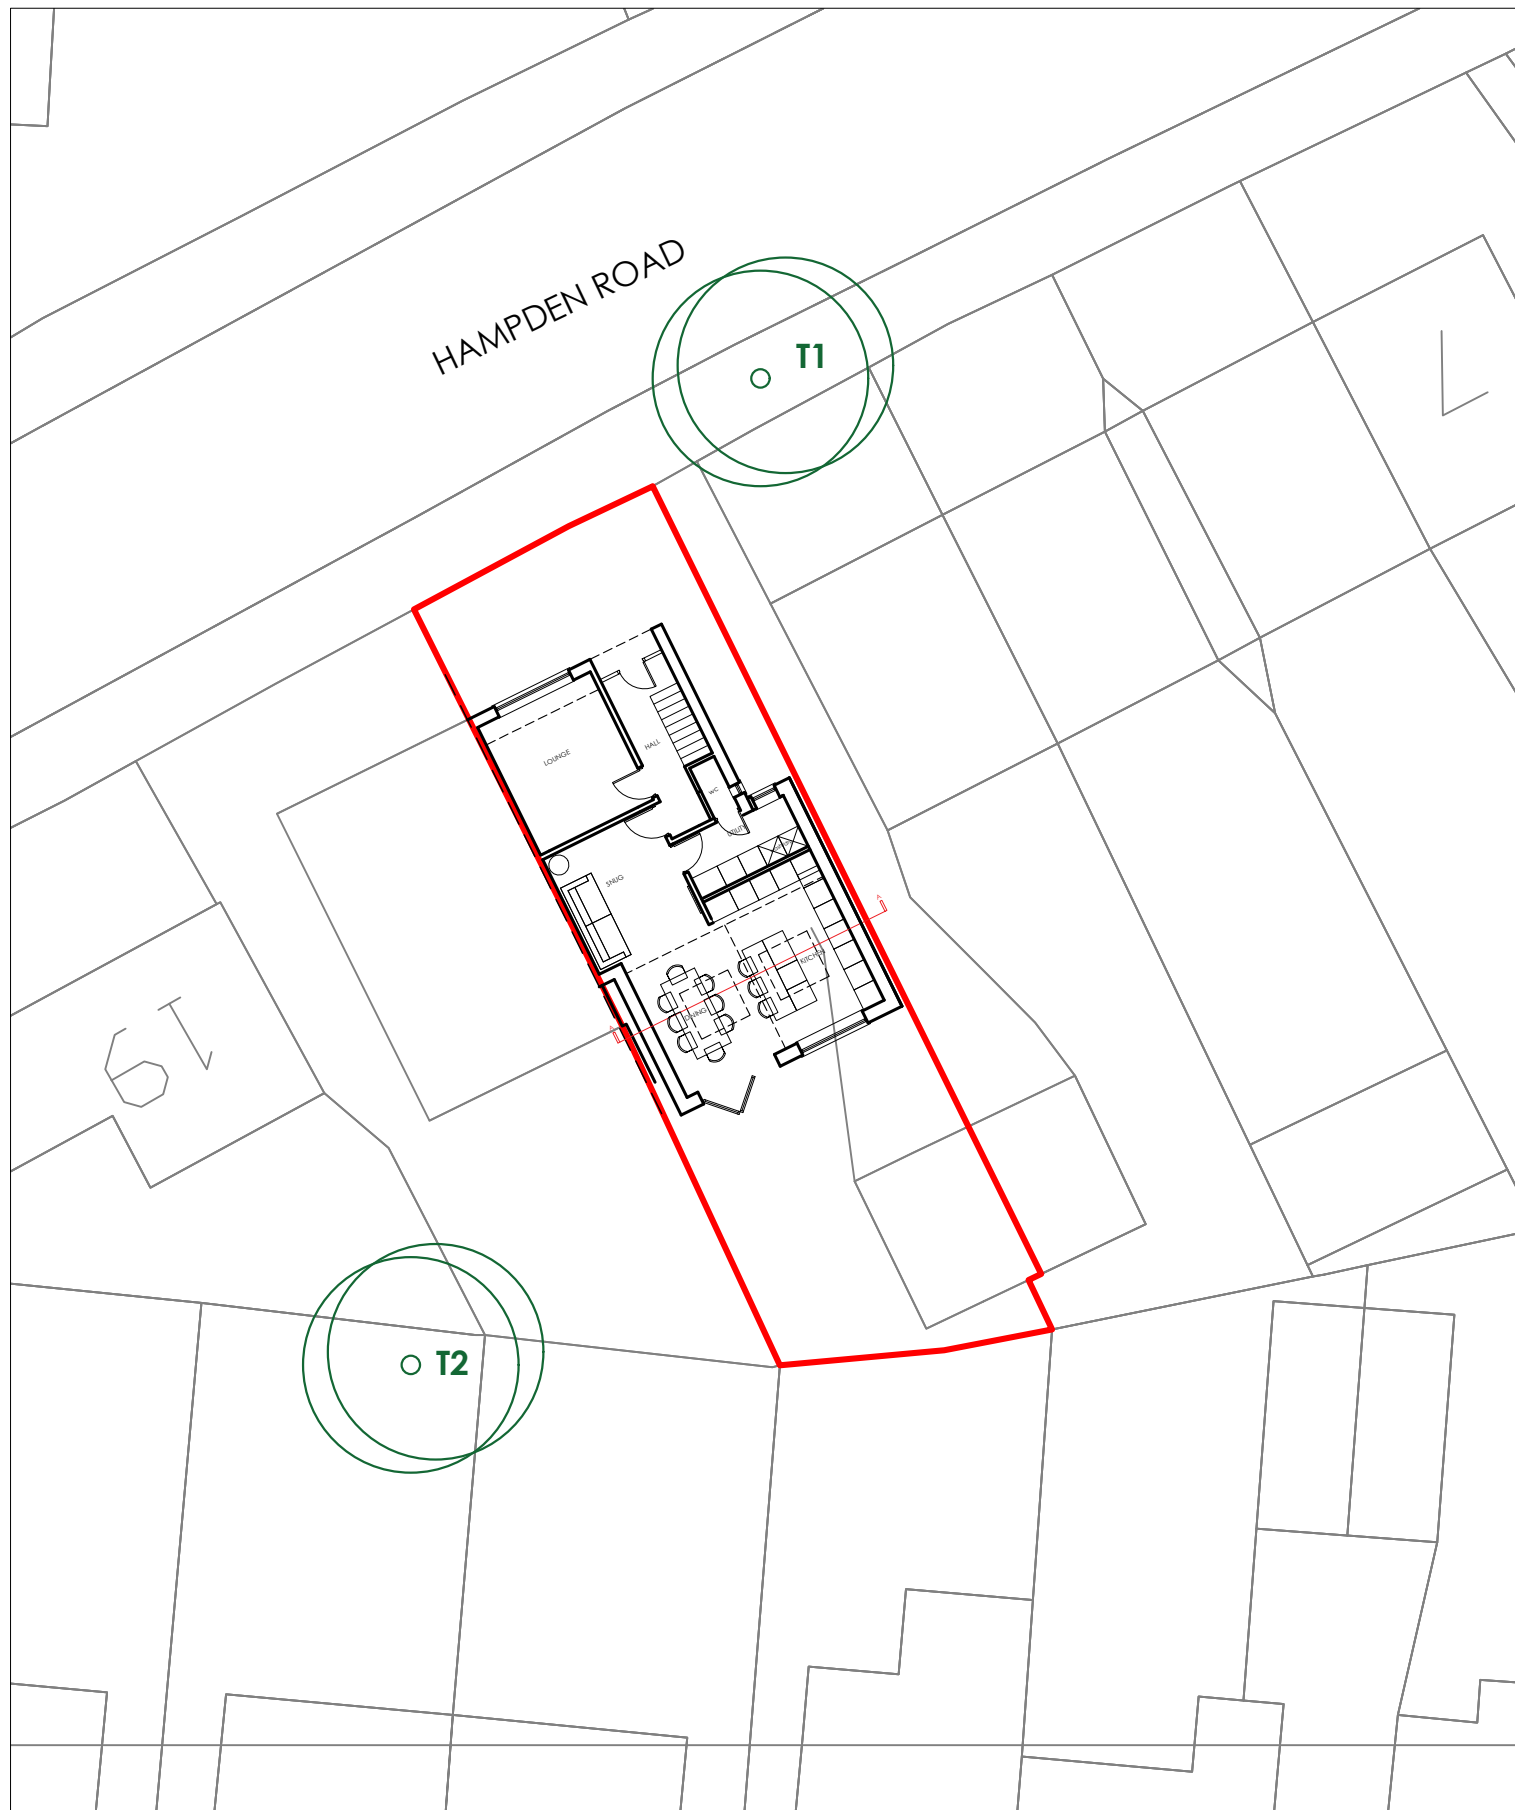

PROPOSED SITE PLAN
1:200


PROPOSED GROUND FLOOR PLAN 1:100

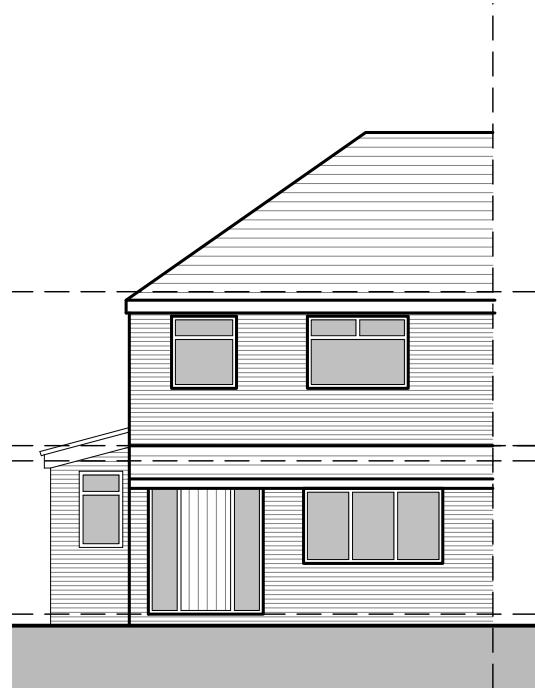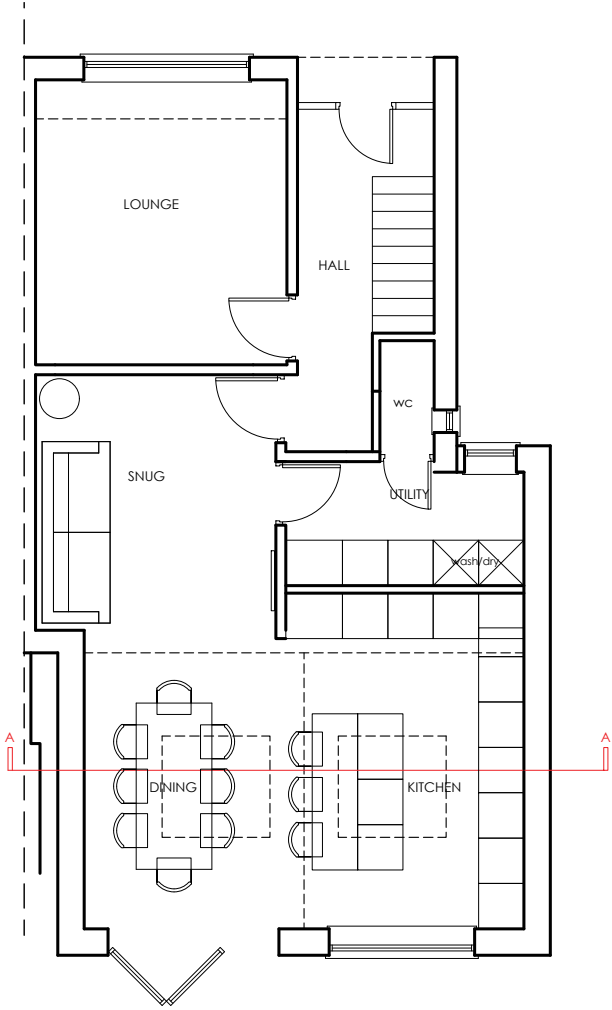


PROPOSED FRONT ELEVATION
1:100




PROPOSED SIDE [EAST] ELEVATION
1:100

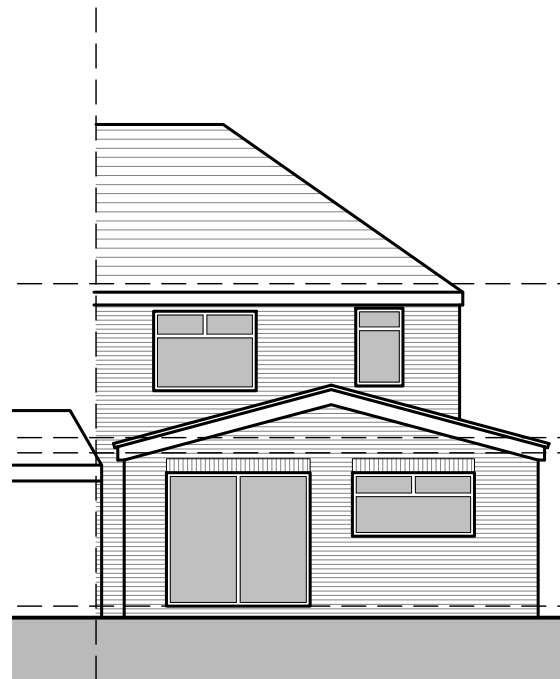

EXISTING REAR ELEVATION
1:100

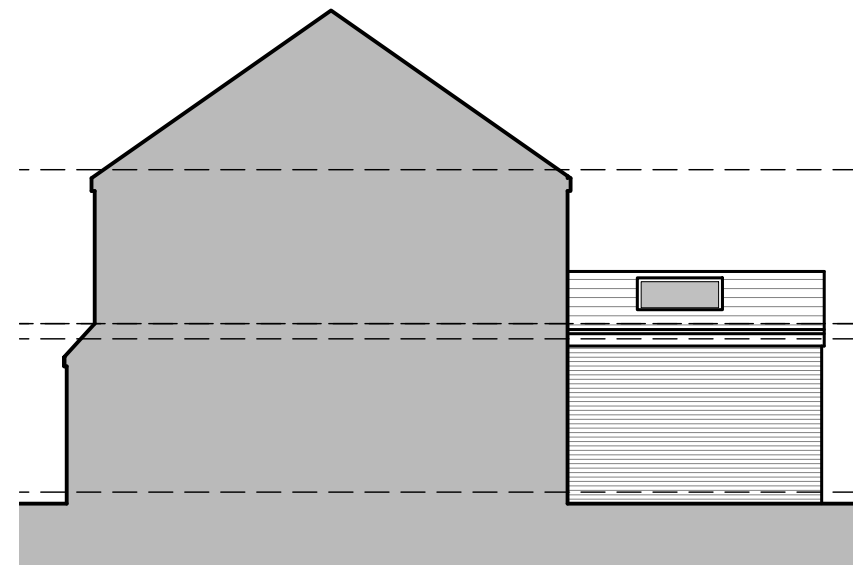

EXISTING SIDE [WEST] ELEVATION
1:100

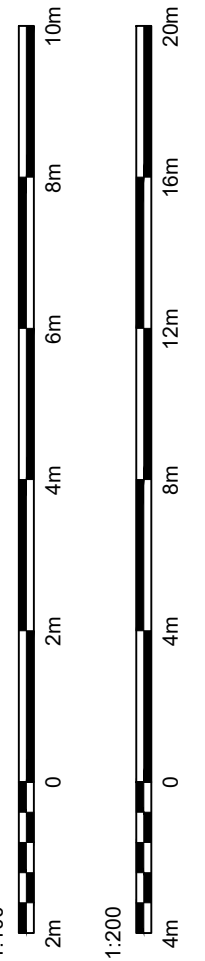

General Notes
The purpose of these drawings is for design development, cost estimating and ultimately for consideration by the local authority planning department only. Drawings are not to be used for planning applications, building control review, building regulations, construction, fabrication or any other work on site.

PROJECT:
**17 HAMPDEN ROAD
PRESTWICH**

CLIENT:
MR. A. SMART

DRAWING TITLE:
**EXISTING & PROPOSED PLANS
[PLANNING ISSUE]**

DRAWING No: **2354 PL 200 C**

SCALE: **SEE NOTES @A1**

DATE: **11.01.2024**

DRAWN BY: **JE** CHECKED BY: **-**

Edmondson Design Limited
Architectural Design and Planning Services
W: edmondsondesign.co.uk
T: 07881957321
E: john@edmondsondesign.co.uk