


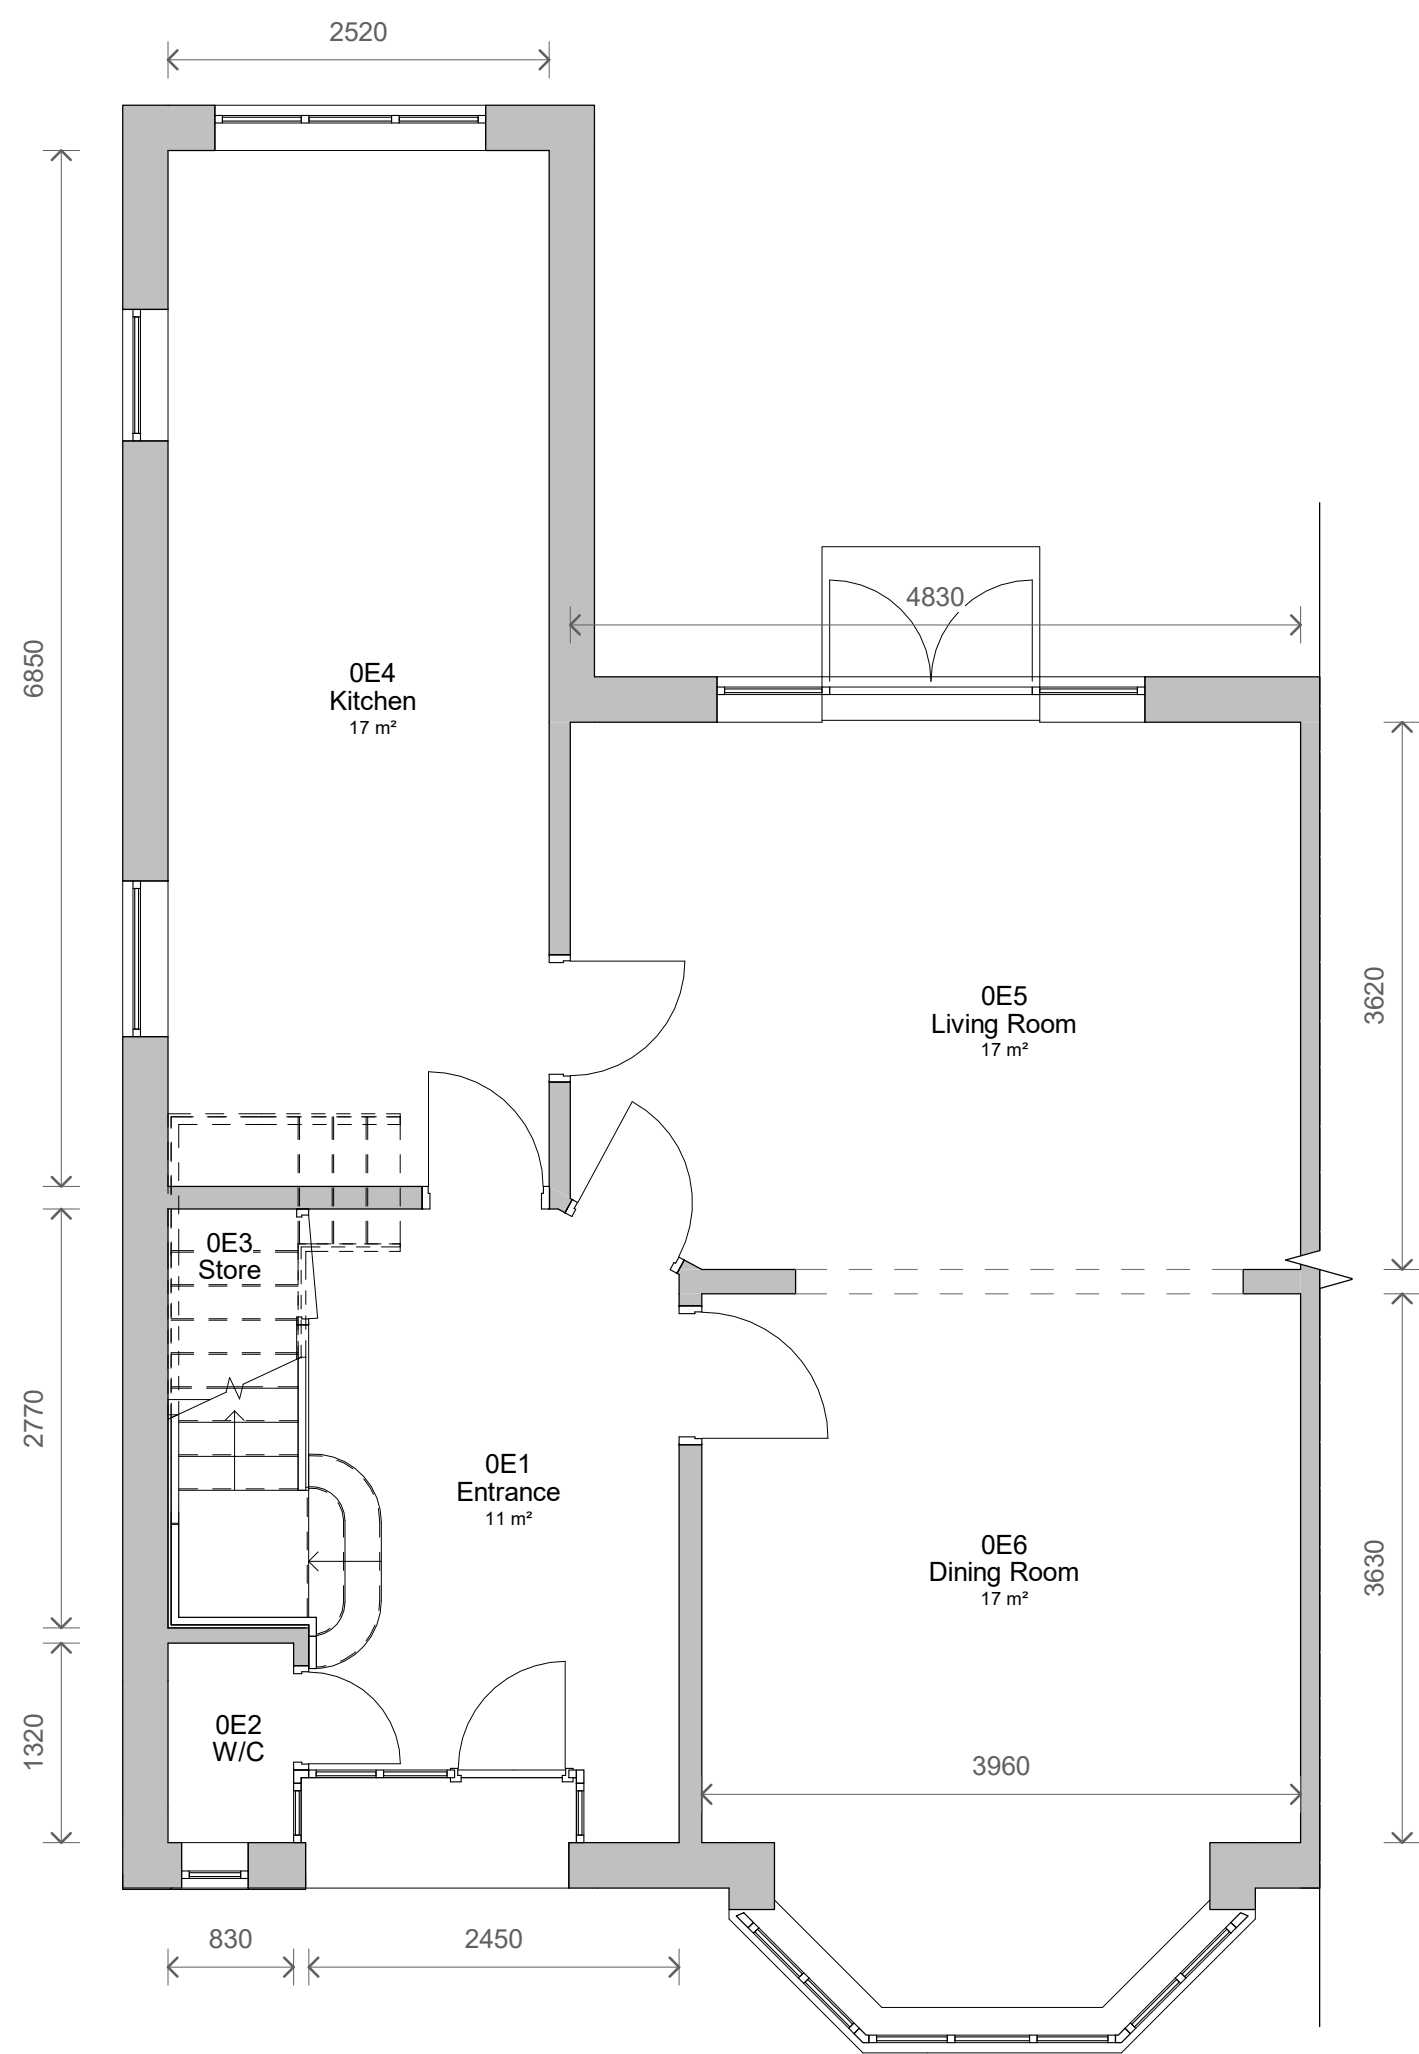

The floor plan for the first floor (1E) includes the following rooms and dimensions:

- 1E2 Bathroom**: Located at the top left, with a width of 2520.
- 1E3 Bedroom**: Located at the top right, with a width of 4810 and an area of 17 m².
- 1E4 Bedroom**: Located at the bottom right, with a width of 3960 and an area of 14 m².
- 1E5 Bedroom**: Located at the bottom left, with a width of 3380 and an area of 9 m².
- 1E1 Landing**: A central landing area with a staircase.
- Overall Dimensions**:
 - Top section width: 2520
 - Top section height: 2820
 - Bottom section height: 2560
 - Right side height: 3620 (top) and 3630 (bottom)
 - Bottom section width: 3380
 - Bottom section height: 3960

No.	Description	Date
PROJECT	32 Lichfield Drive	
TITLE	Existing Plans and Elevations	
CLIENT	Halter	
STATUS	DESIGN	
DRAWN BY	DATE	SCALE (@ A1)
TP	07/03/2023	As indicated
DRAWING NUMBER	REV	
GSS22007	002	
© COPYRIGHT © ALL RIGHTS RESERVED. THIS DRAWING MUST NOT BE REPRODUCED WITHOUT PRIOR WRITTEN CONSENT. DRAWING TO BE USED FOR THE STATUS INDICATED ONLY. ANY DISCREPANCIES ARE TO BE REPORTED TO THE ARCHITECT AND SETTING OUT SHALL BE CHECKED AND CONFIRMED ON SITE. ALL WORKS AND MATERIALS TO BE BACKLASHED WITH CURRENT BRITISH LEGISLATION (RELEVANT CODES OF PRACTICE AND BODIN STANDARDS). ALL DIMENSIONS ON THIS DRAWING ARE IN MILLIMETERS UNLESS OTHERWISE STATED.		
www.goldsketch.co.uk info@goldsketch.co.uk 0161 792 9595		