
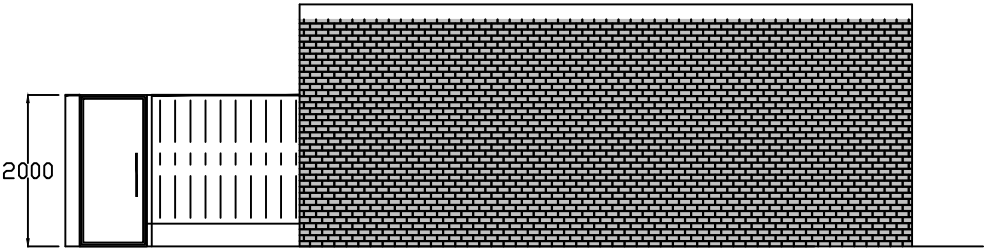


The builder must check the site and the approved drawings before commencing the works and must take any working measurements as necessary. Any discrepancy in the drawing must be reported to the client .

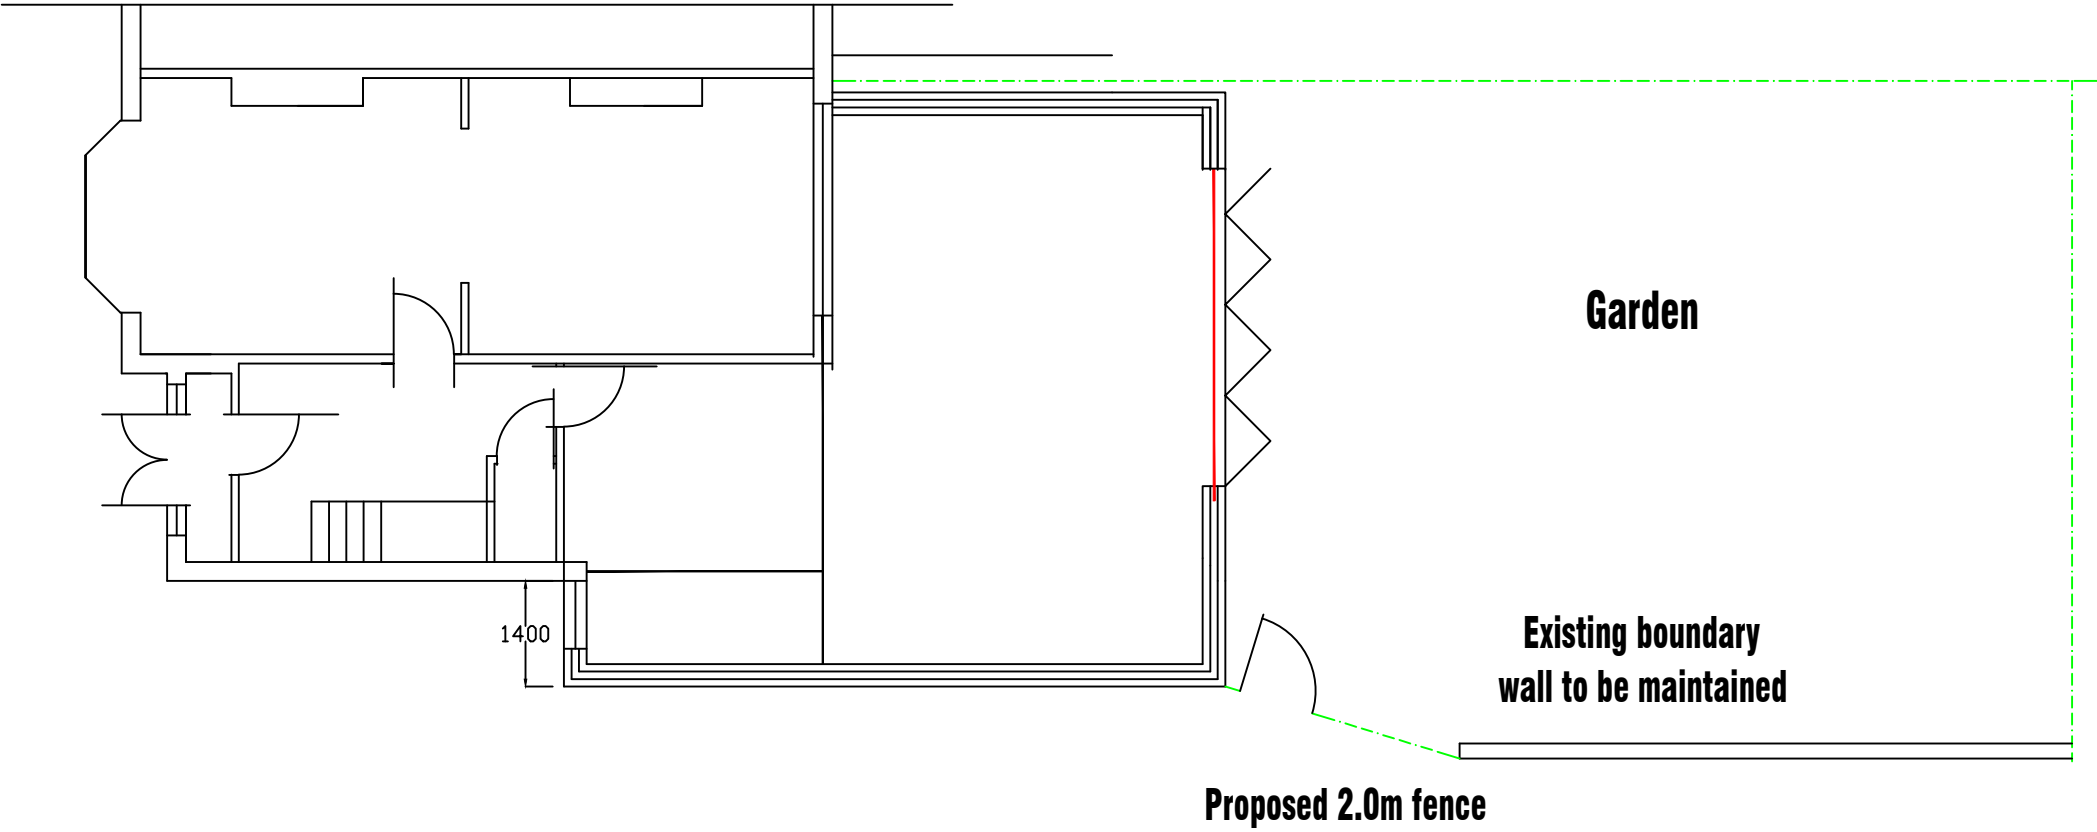

2.0m high timber fence

Ground Floor Plan

REVISION			
no.	date	description	initial

H S H
Engineering Design Services
428 Cheetham Hill Road Cheetham Manchester
M8 9LE, UK 01617956385,07940197 333

project title			
Proposed ground floor extension at the rear and the side of the property a dormer to the rear including the drive to the front and a Juliet balcony to the rear.			
client			
Ms Abiola Abiodun			
dwg. title			
Proposed boundary Details			
dwg.no.	sheet no.	scale.	job no.
06		1:100 @ A3	
161 Bury New Road Prestwich M25 9PU			
drawn by.	checked by.	approved by.	date
TZ			June 2021