




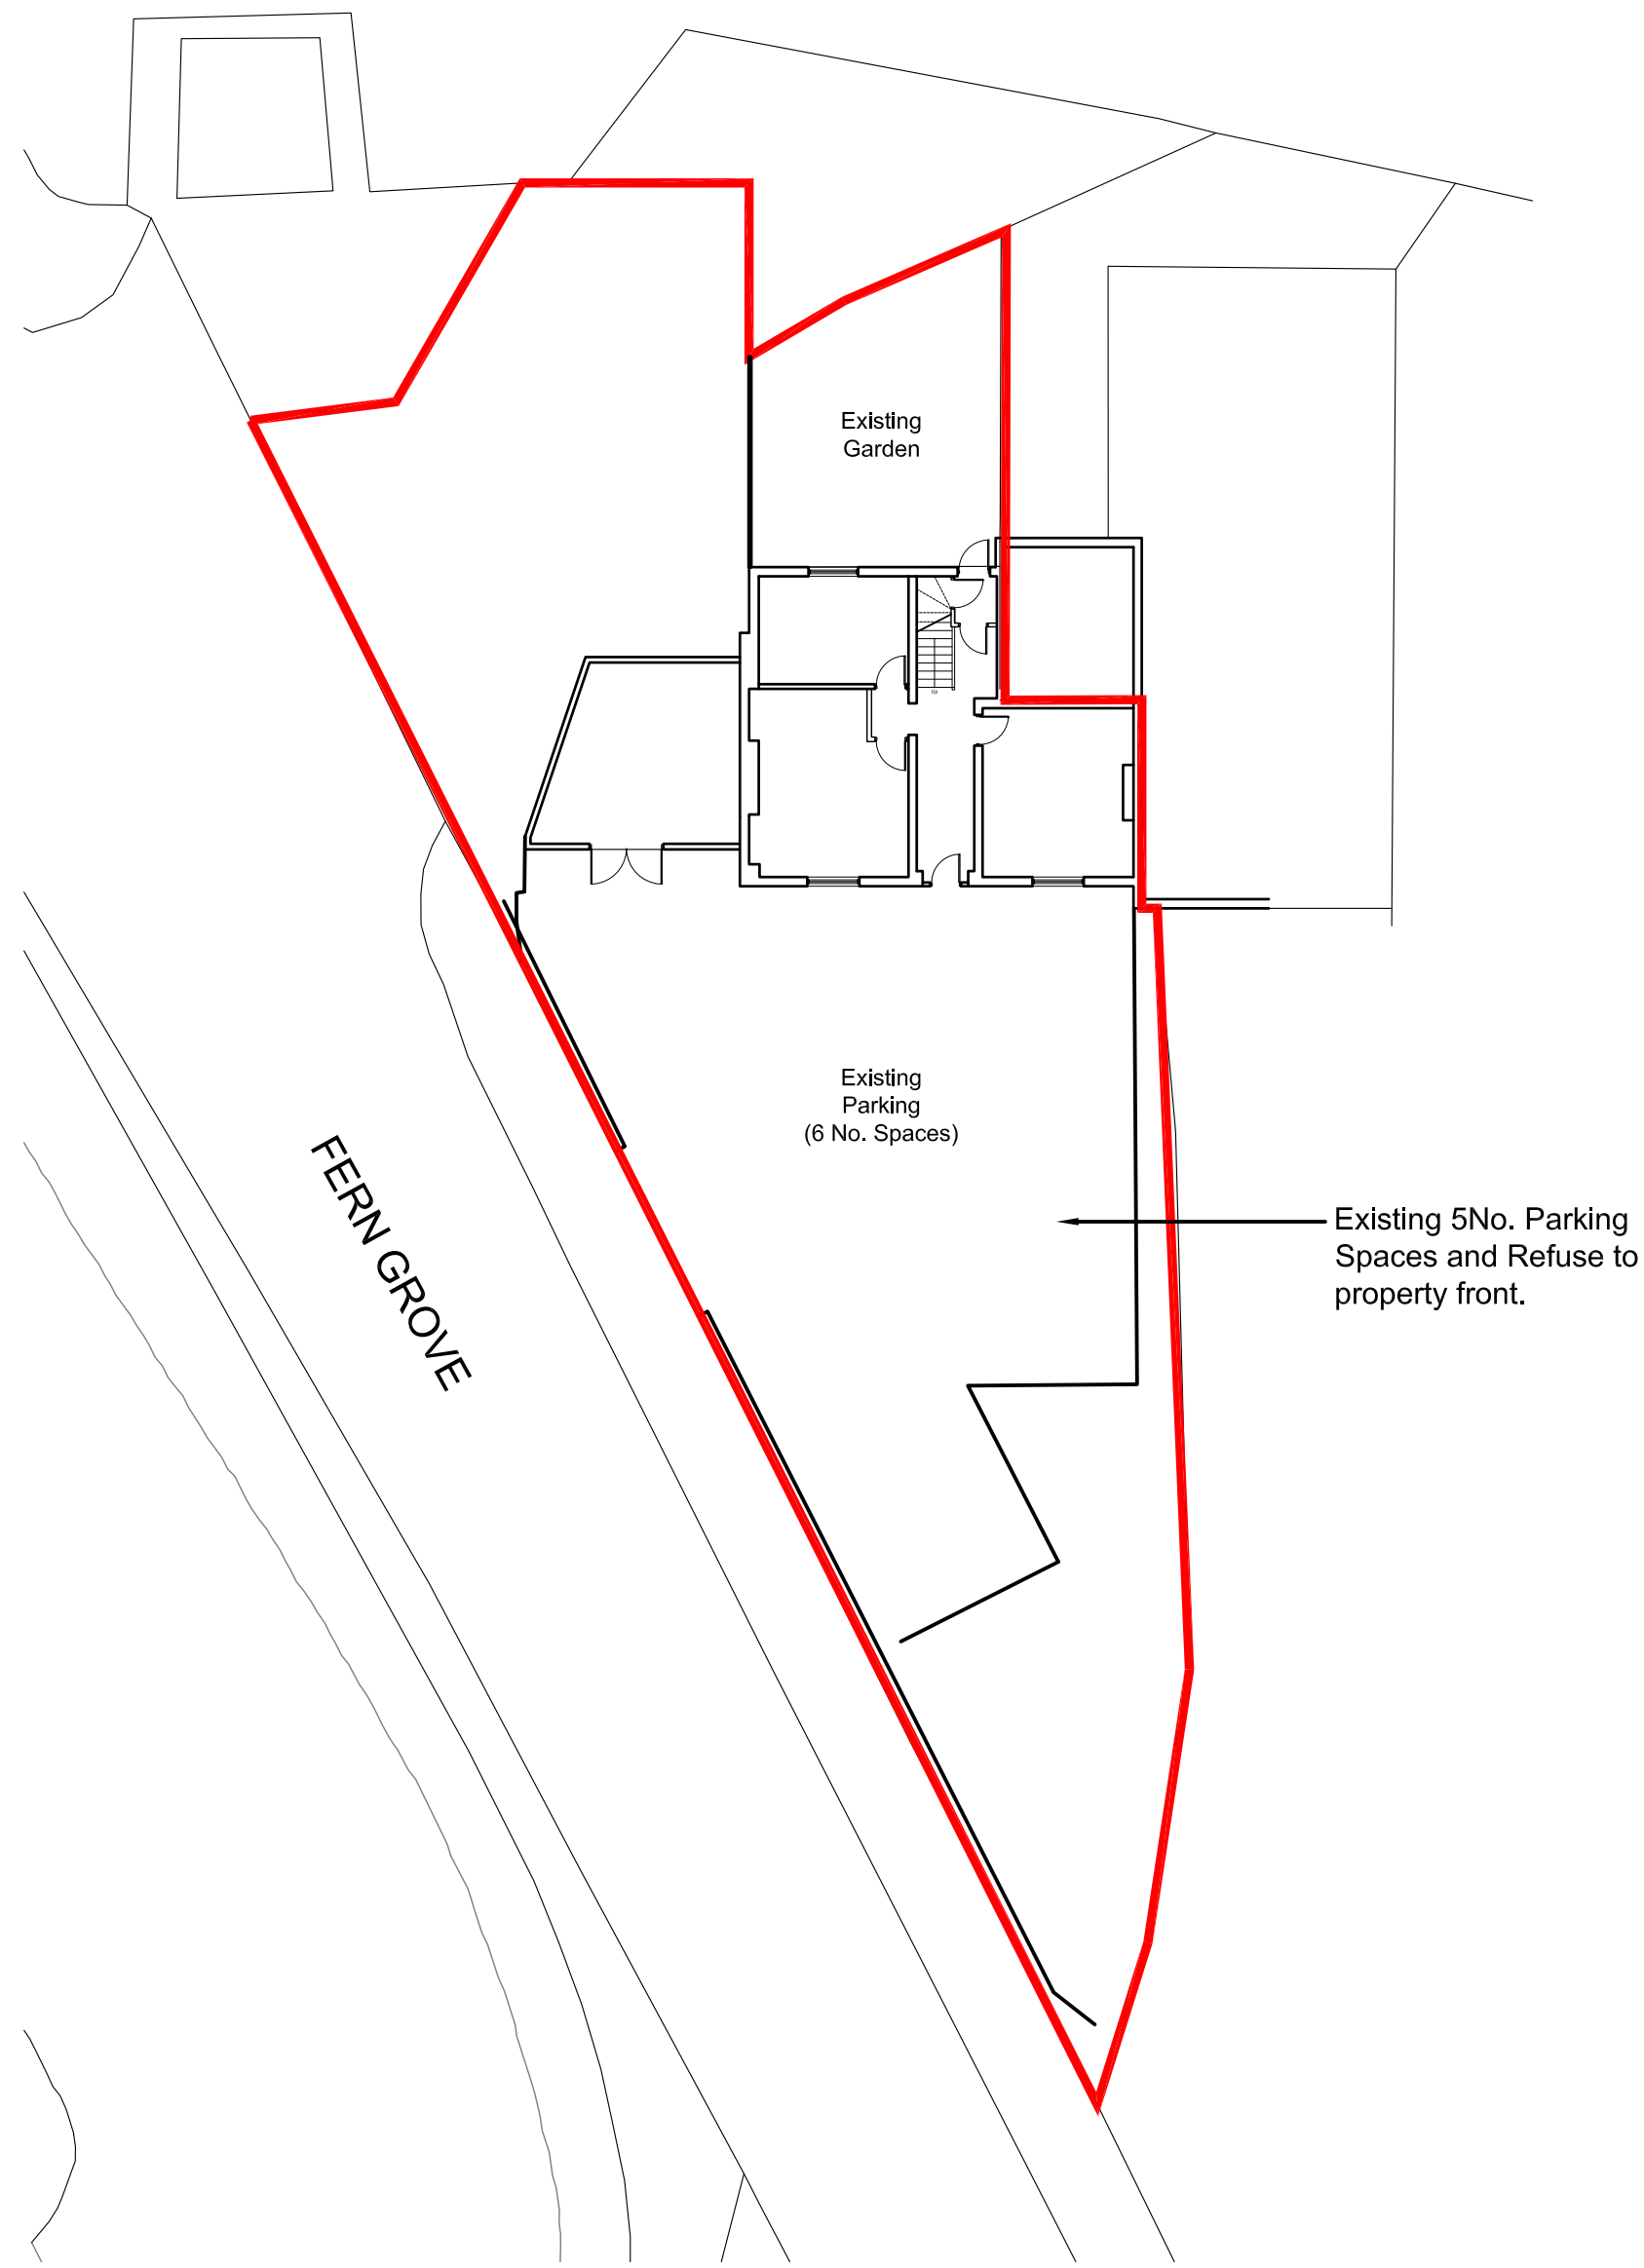


01 EXISTING SITE PLAN
Scale 1:200 @ A1

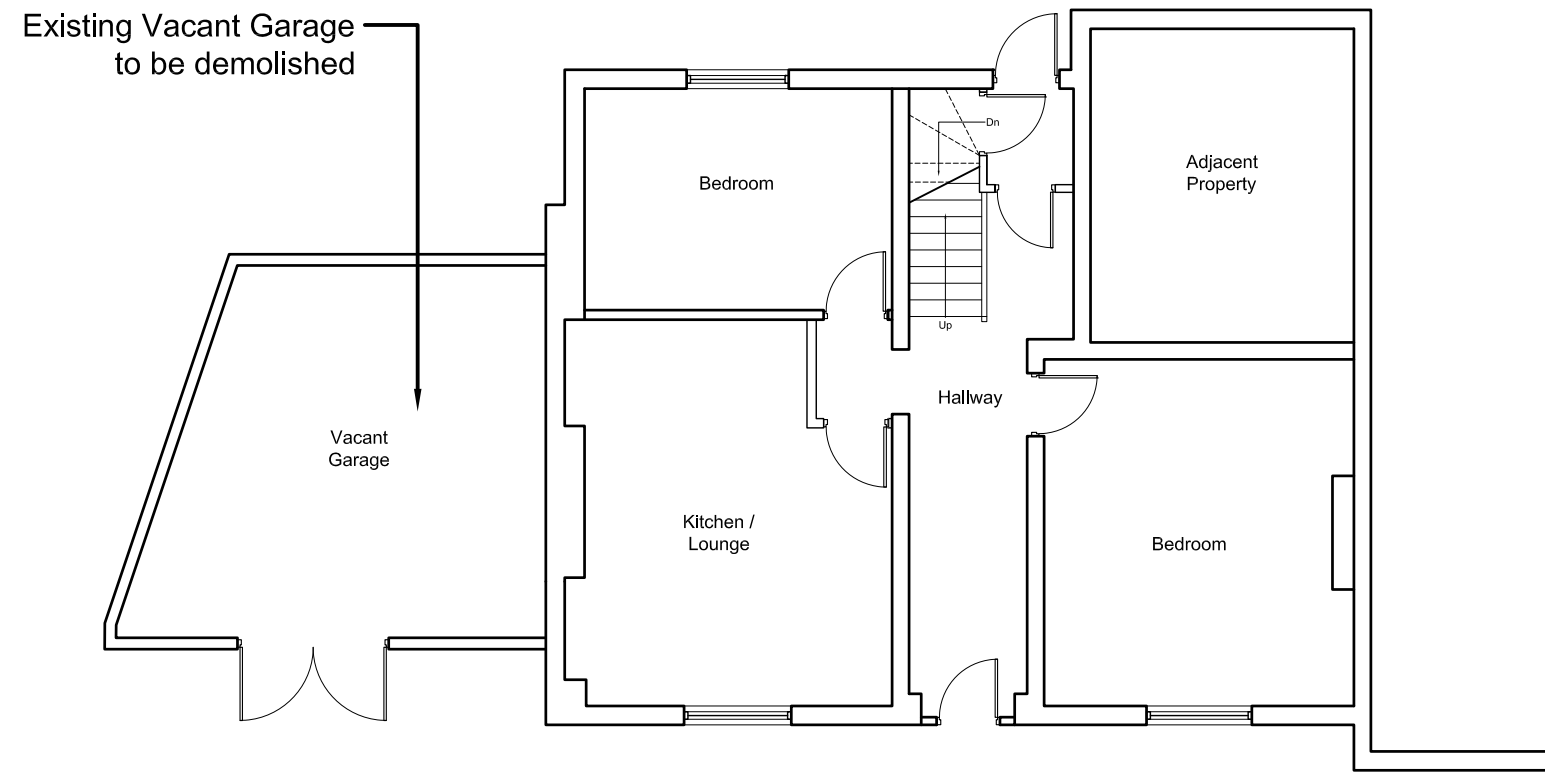


02 EXISTING GROUND FLOOR PLAN
Scale 1:100 @ A1

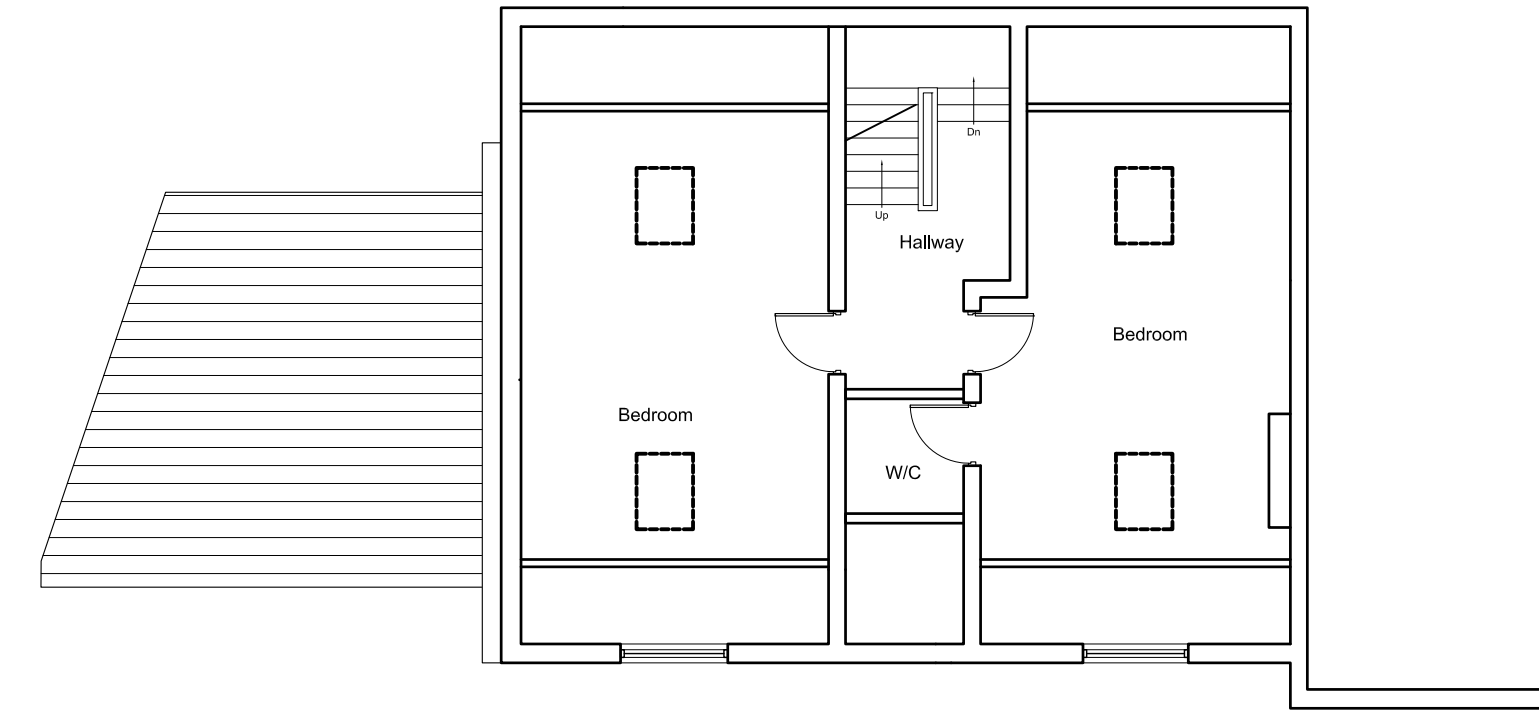


03 EXISTING FIRST FLOOR PLAN
Scale 1:100 @ A1

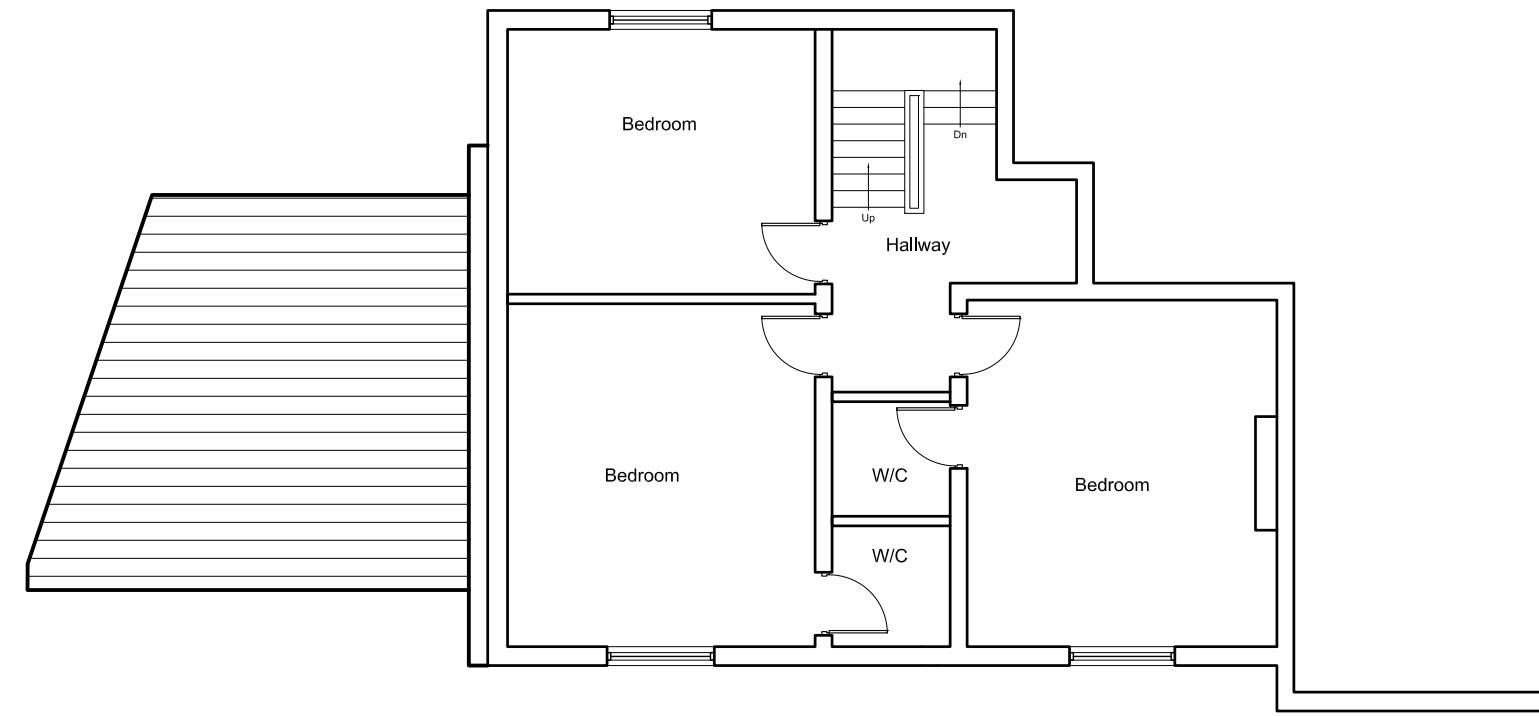


04 EXISTING SECOND FLOOR PLAN
Scale 1:100 @ A1

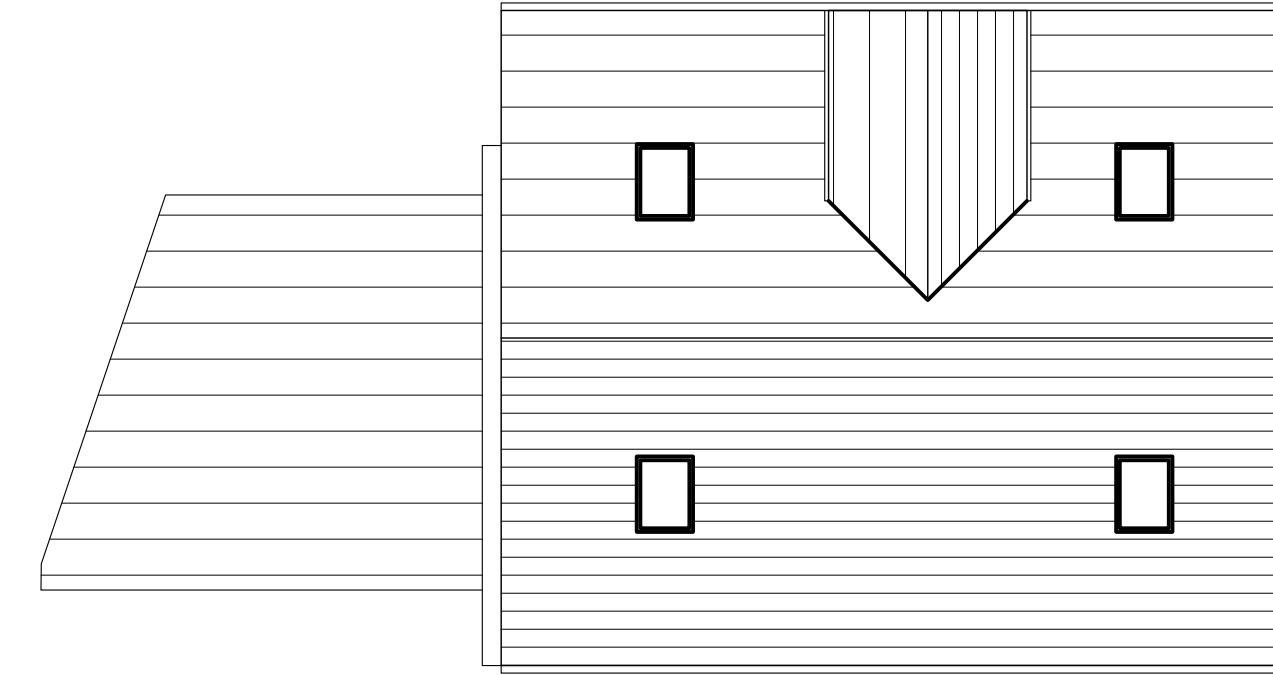

05 EXISTING ROOF PLAN
Scale 1:100 @ A1

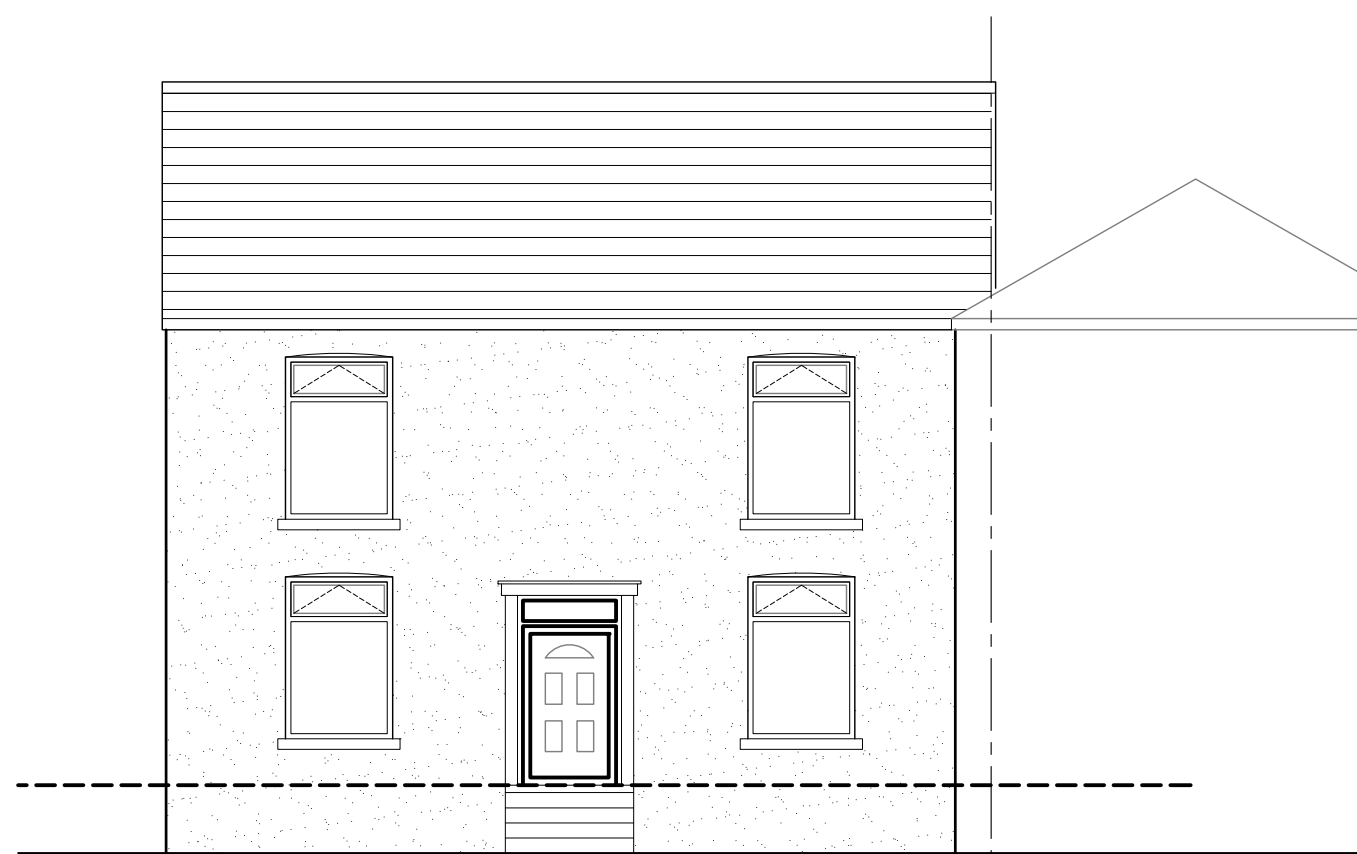

05 EXISTING FRONT ELEVATION
Scale 1:100 @ A1

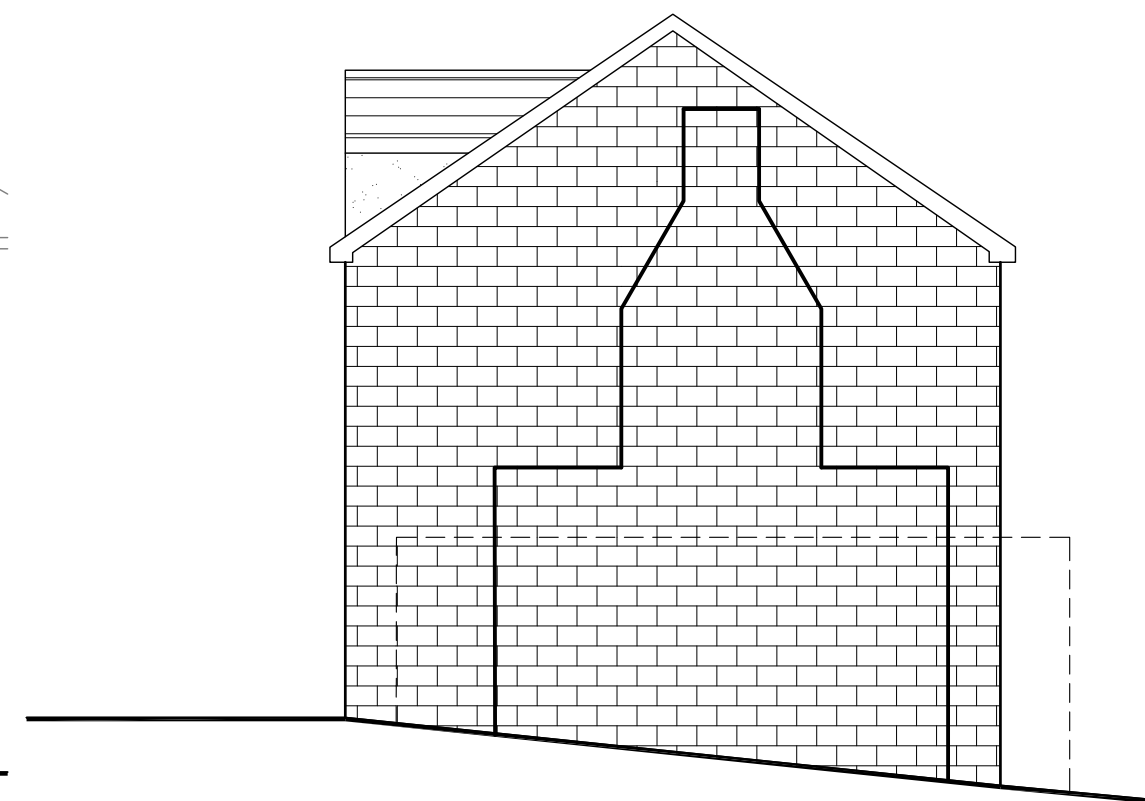

06 EXISTING SIDE ELEVATION
Scale 1:50 @ A1



07 EXISTING REAR ELEVATION
Scale 1:50 @ A1

- NOTES
- All dimensions and levels are to be checked on site.
 - Any discrepancies are to be reported to BP before any work commences.
 - This drawing shall not be scaled to ascertain any dimensions. Work to figured dimensions only.
 - This drawing shall not be reproduced without express written permission from BP
 - Title overlay drawings and ownership boundaries are produced using all reasonable endeavours BP cannot be responsible for the accuracy or scale discrepancy of base plans supplied to them.

0 1m 2m 5m
Scale 1:100 @ A1



stage	Planning		
status	Approval		
client	Woodtop Estates		
project	Ferngrove House BL9 7LS		
title	Existing Plans & Elevations		
date	05/12/23	drawn	BP
scale	1:200 @ A1	checked	BP
Job No	DWG No	Rev	
016	002	-	