




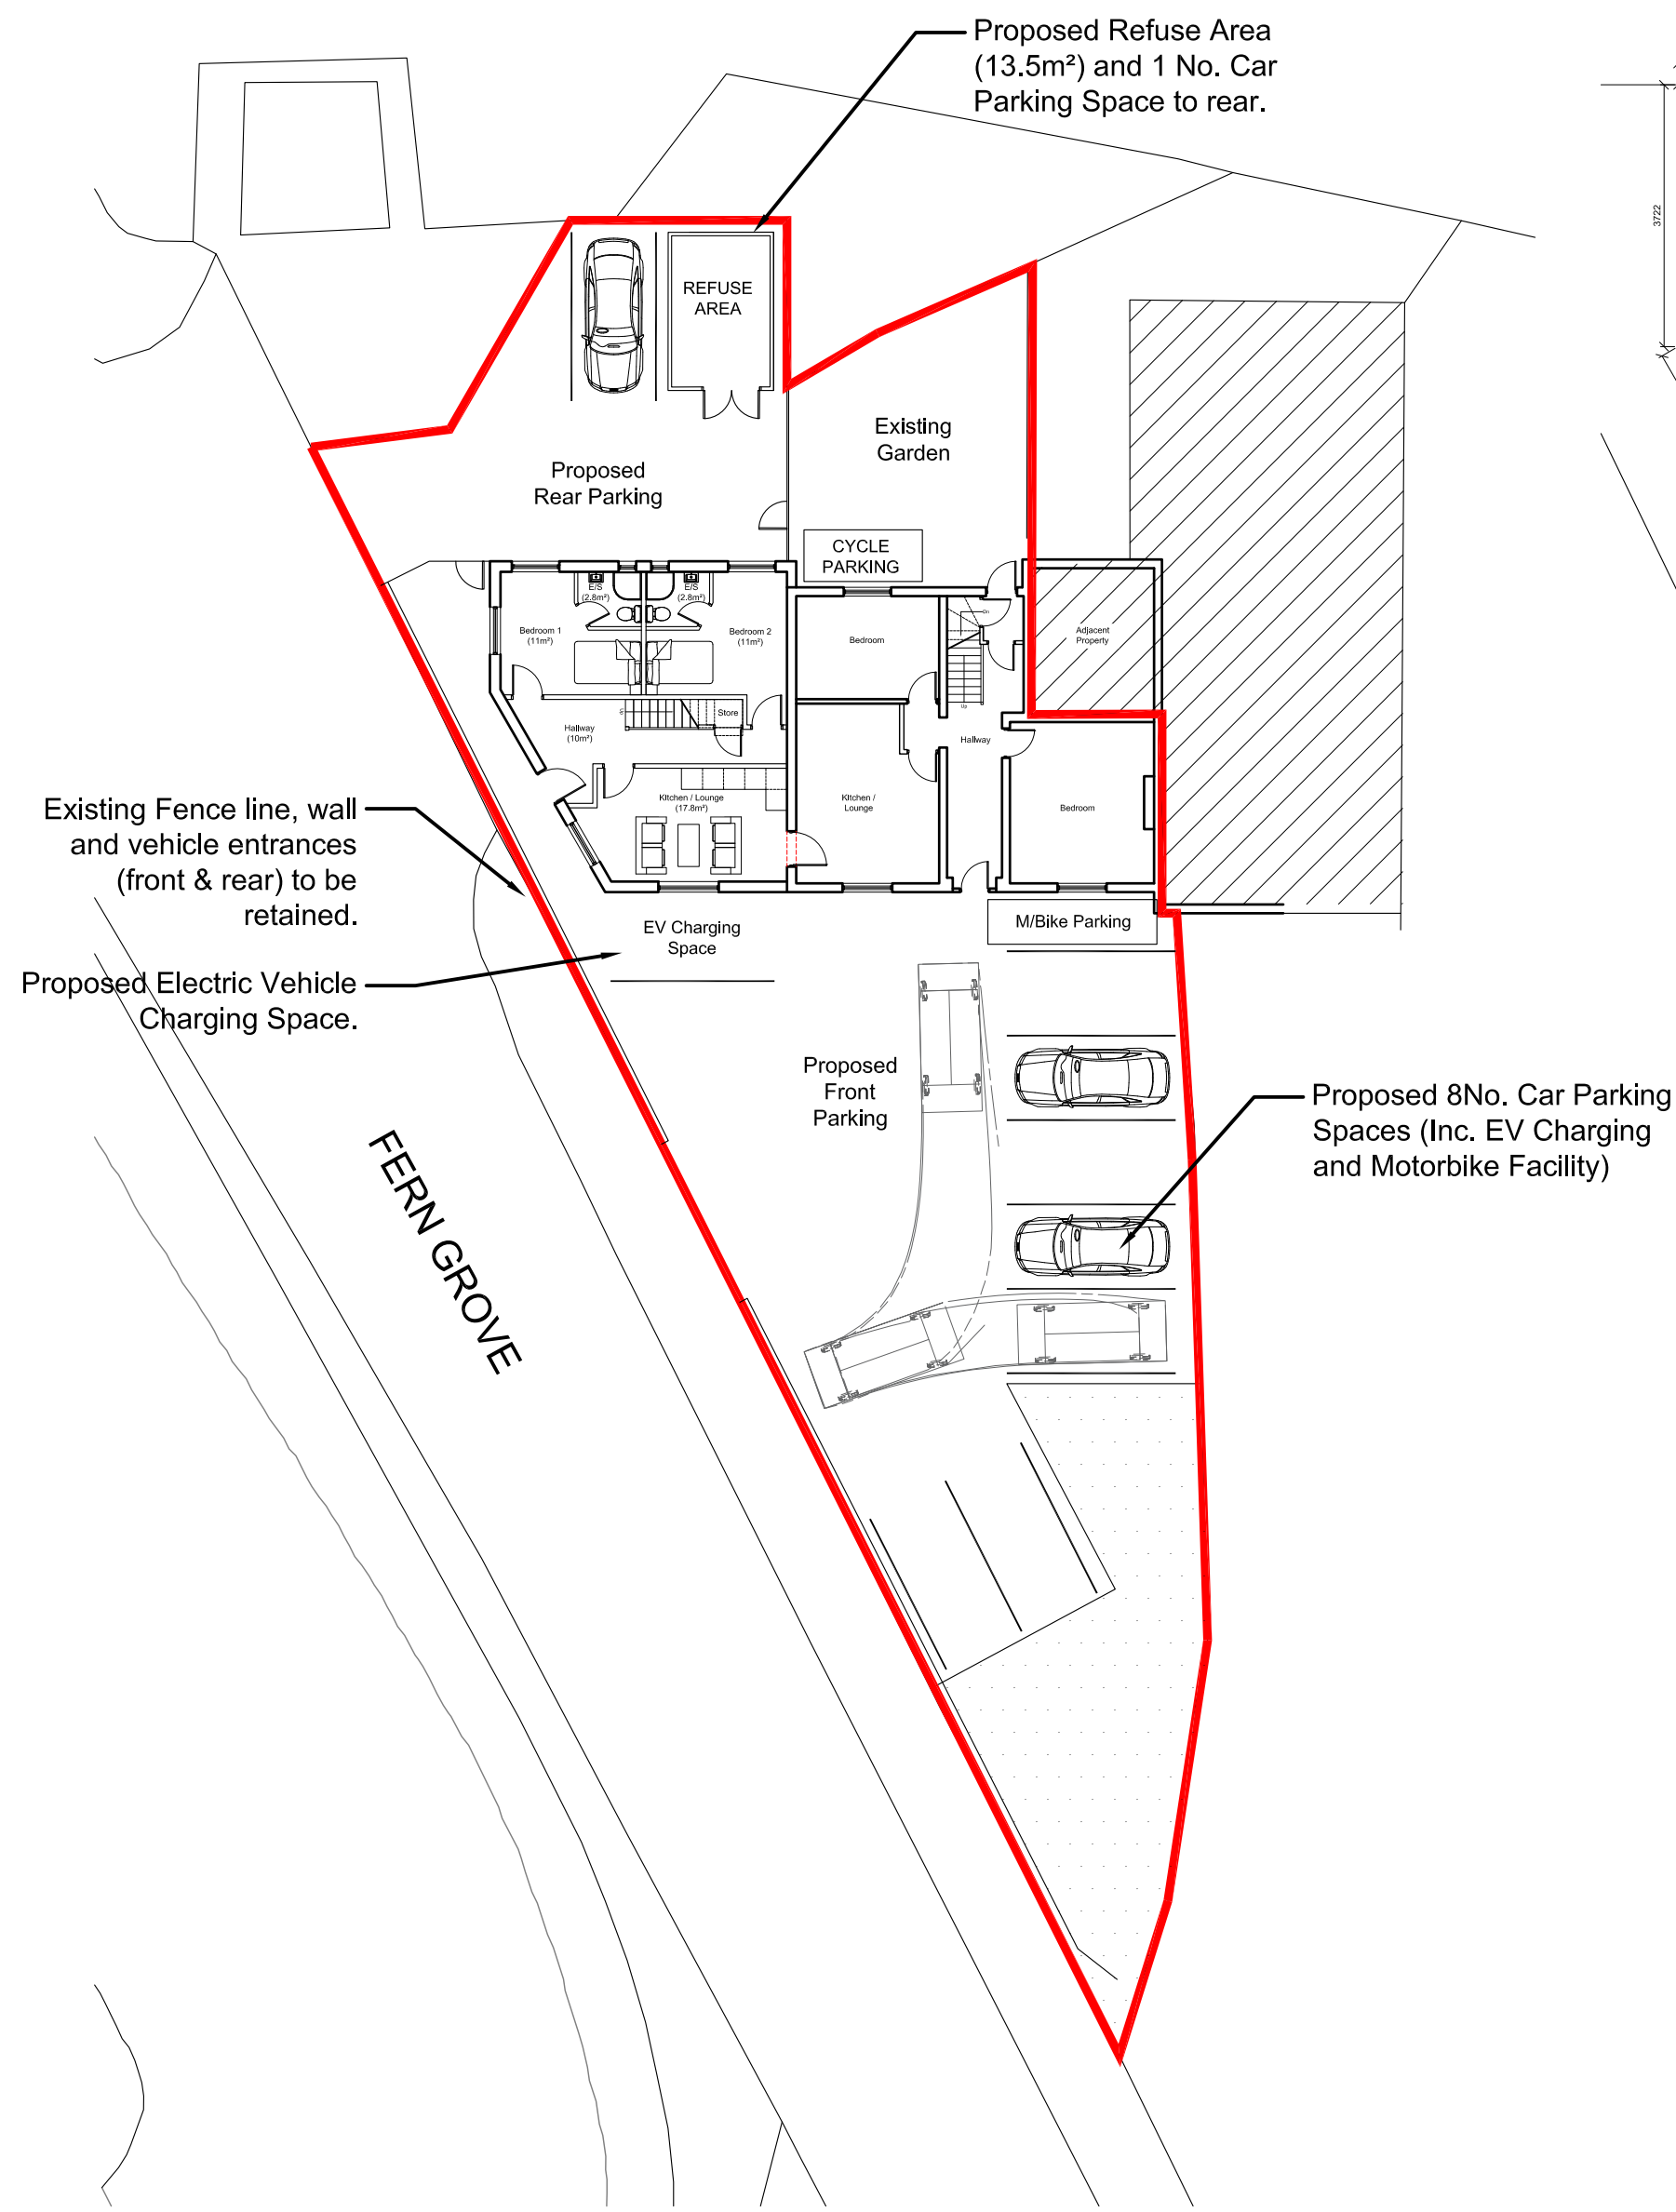


01 PROPOSED SITE PLAN
Scale 1:200 @ A1

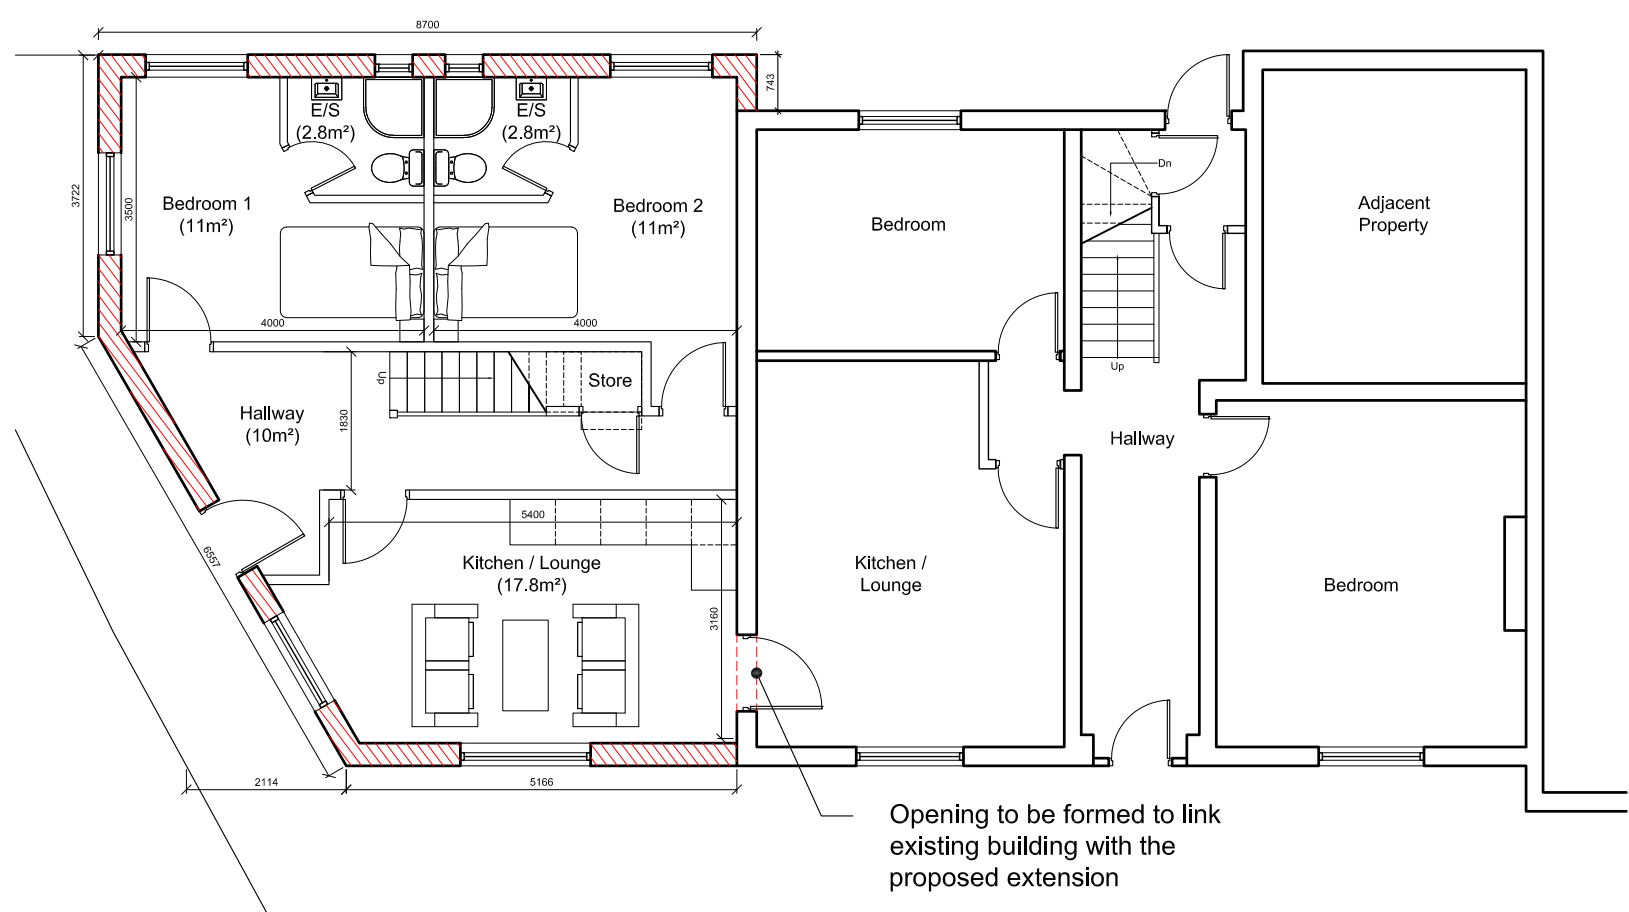


02 PROPOSED GROUND FLOOR PLAN
Scale 1:100 @ A1

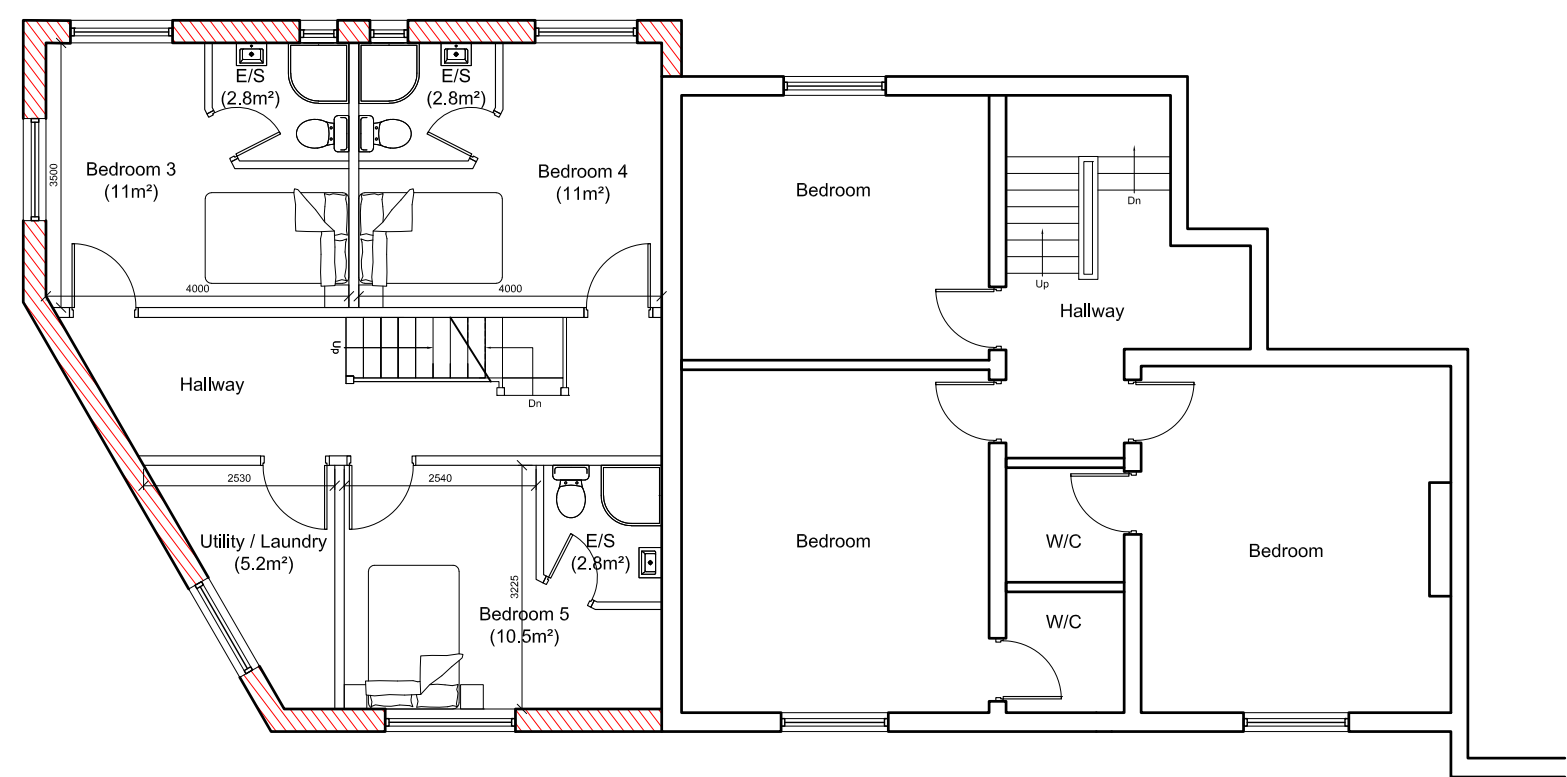


03 PROPOSED FIRST FLOOR PLAN
Scale 1:100 @ A1

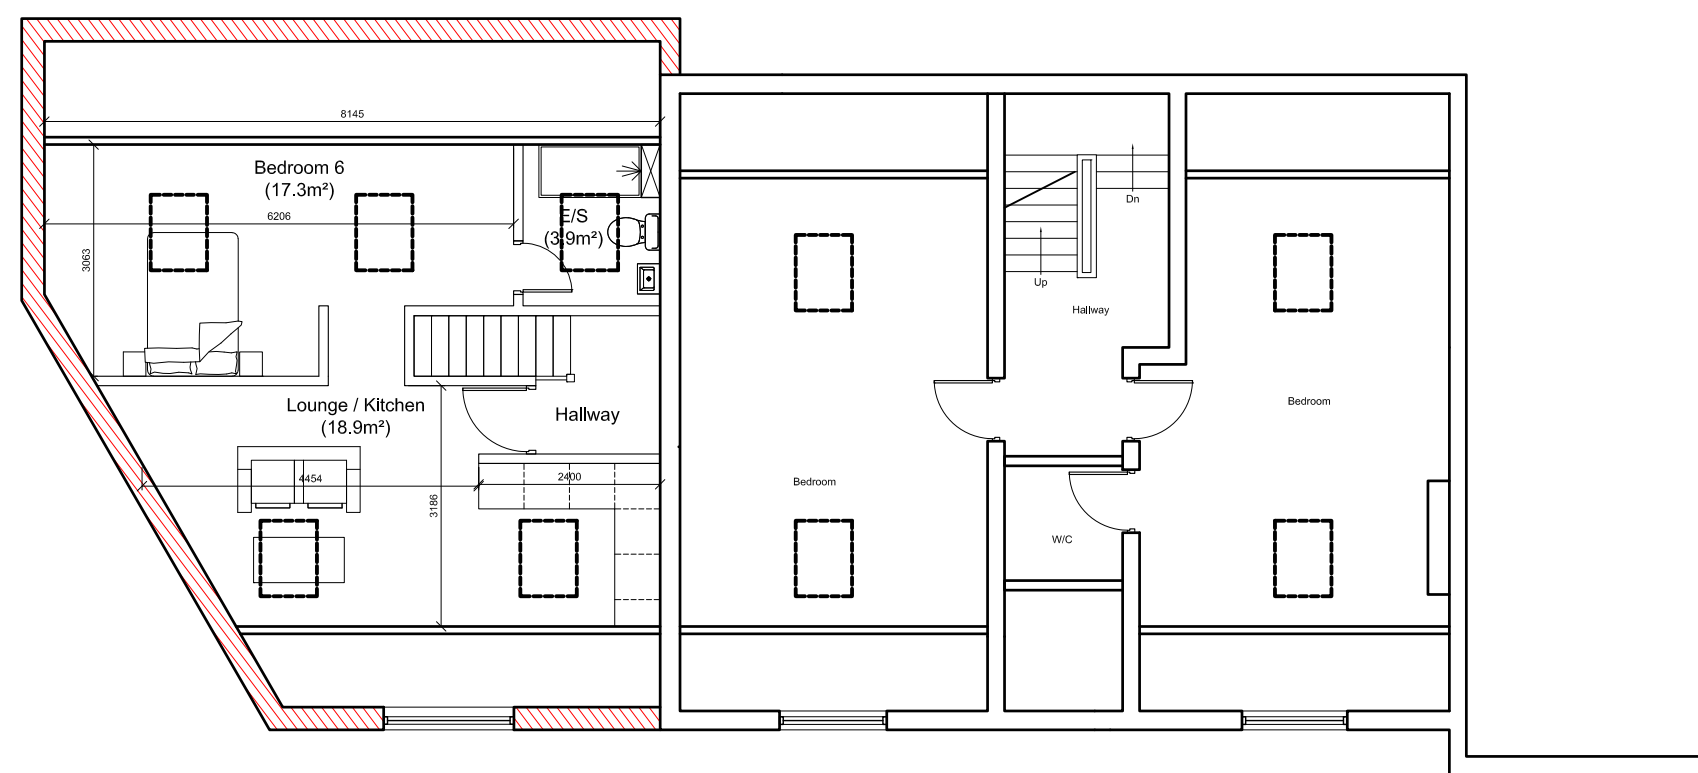


04 PROPOSED SECOND FLOOR PLAN
Scale 1:100 @ A1

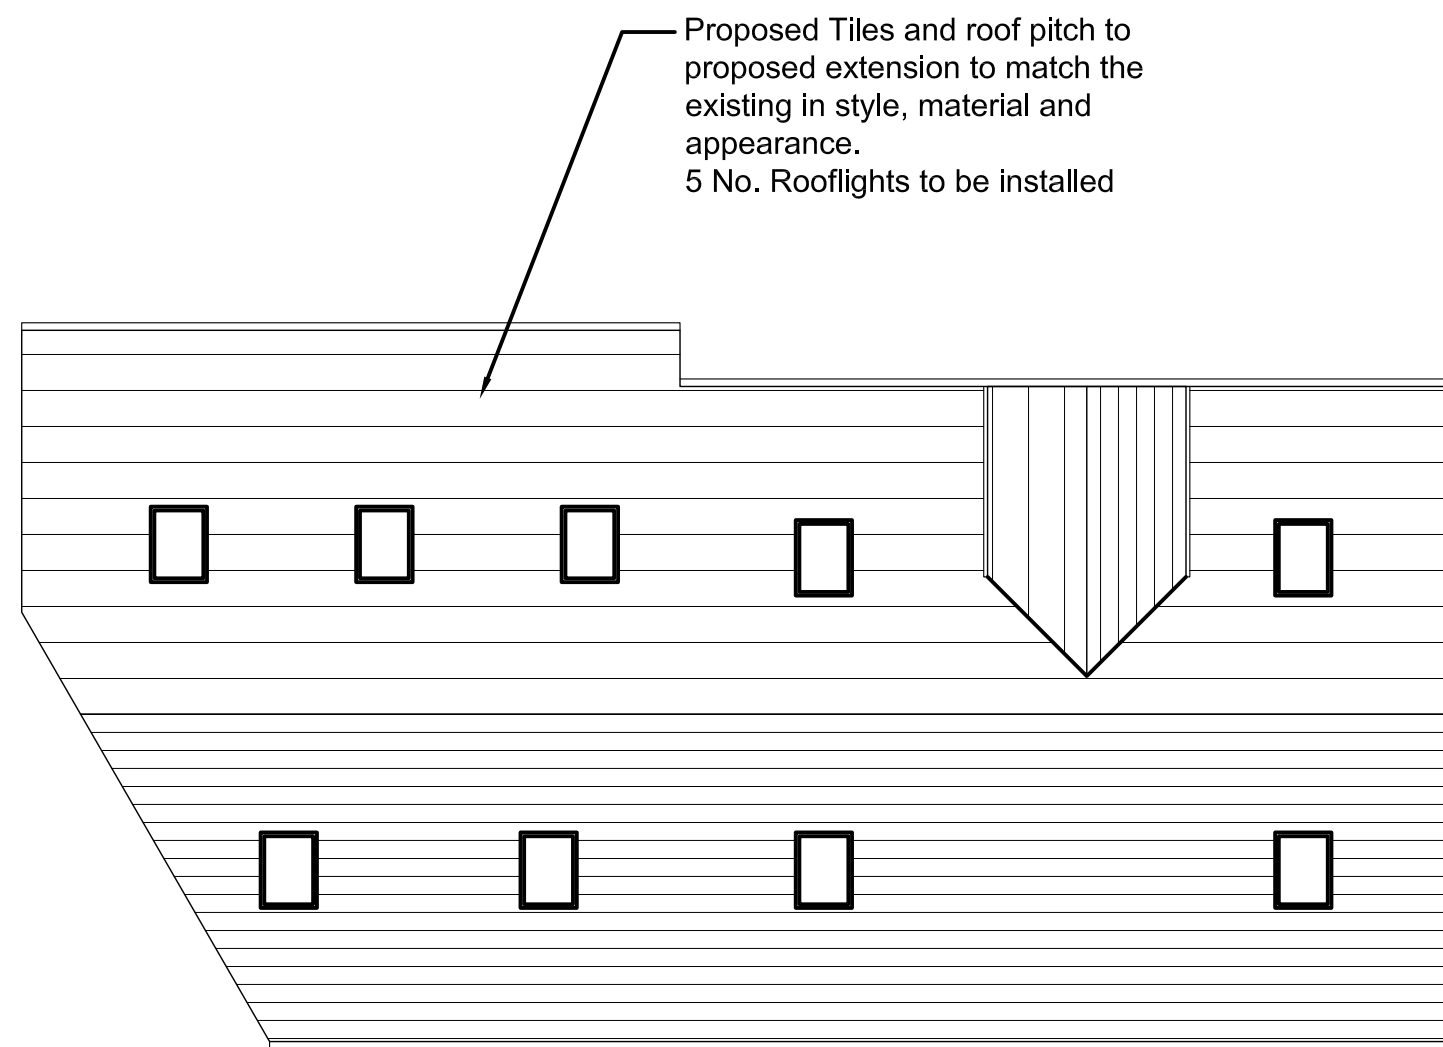

05 PROPOSED ROOF PLAN
Scale 1:100 @ A1

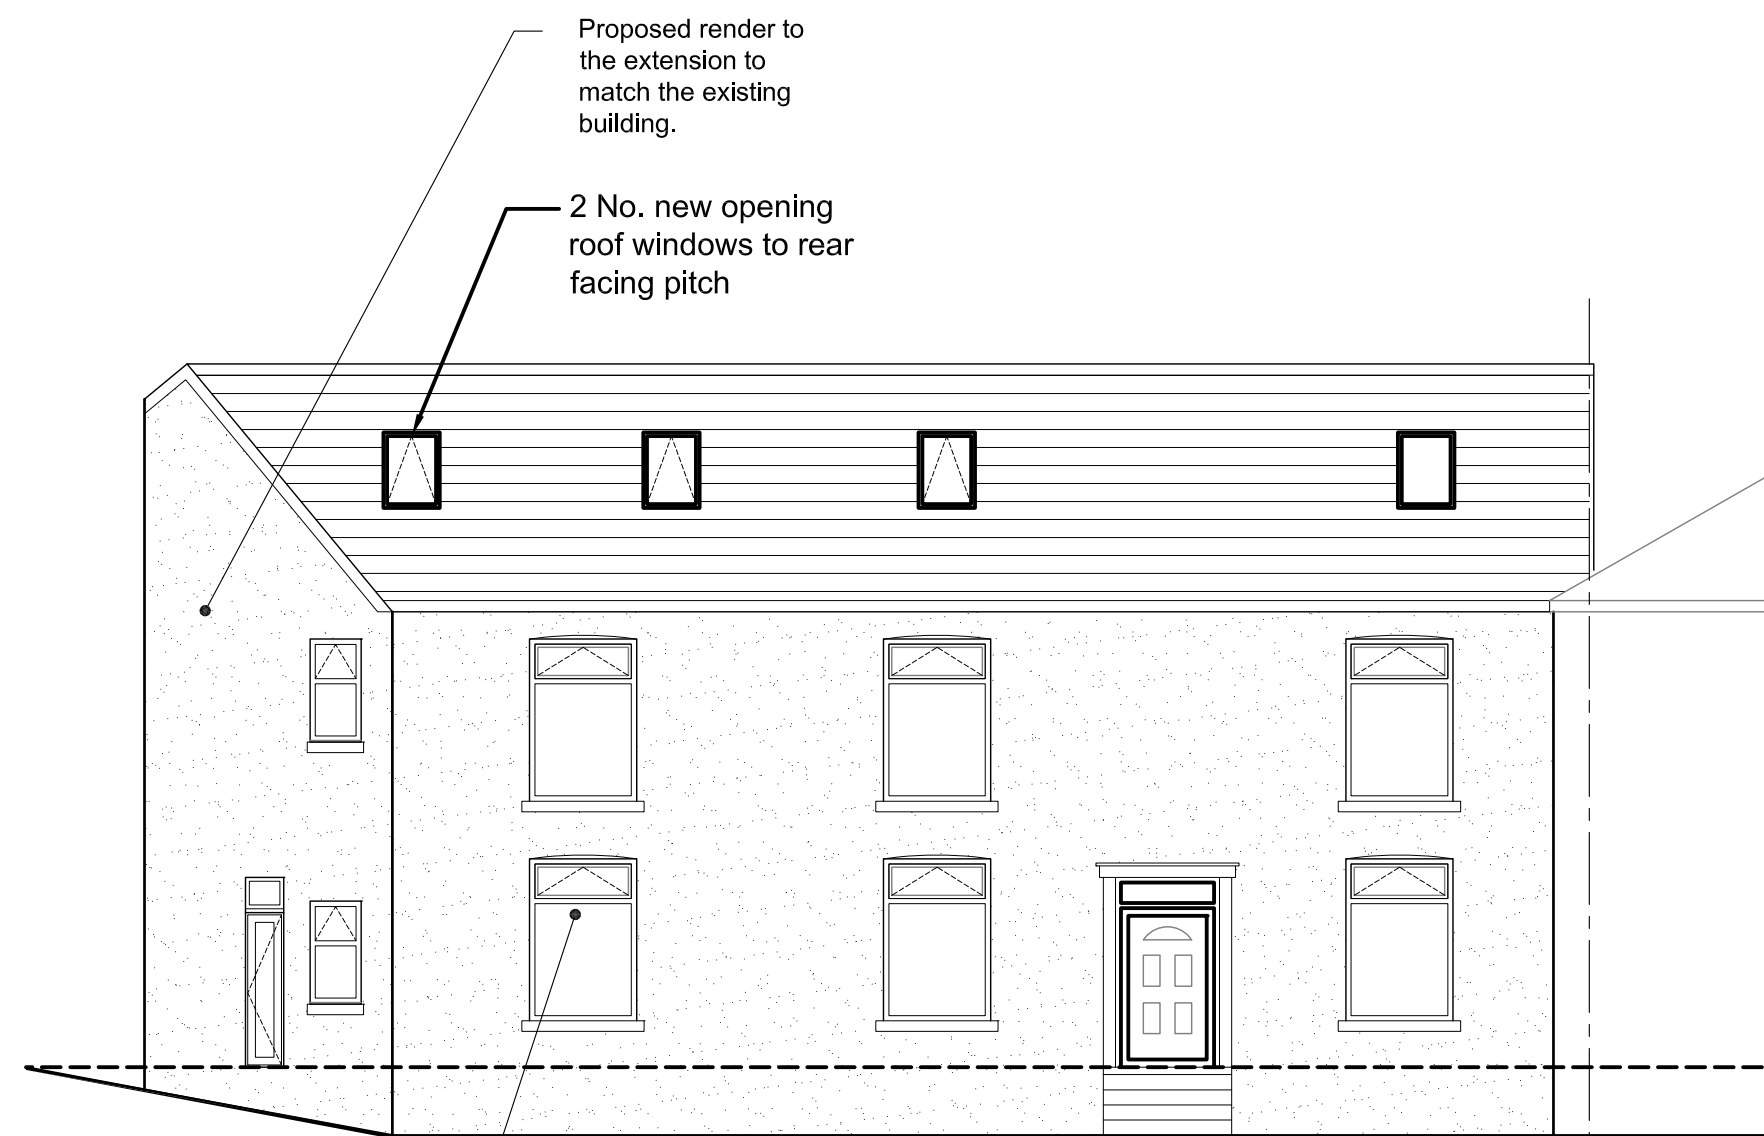

05 PROPOSED FRONT ELEVATION
Scale 1:100 @ A1

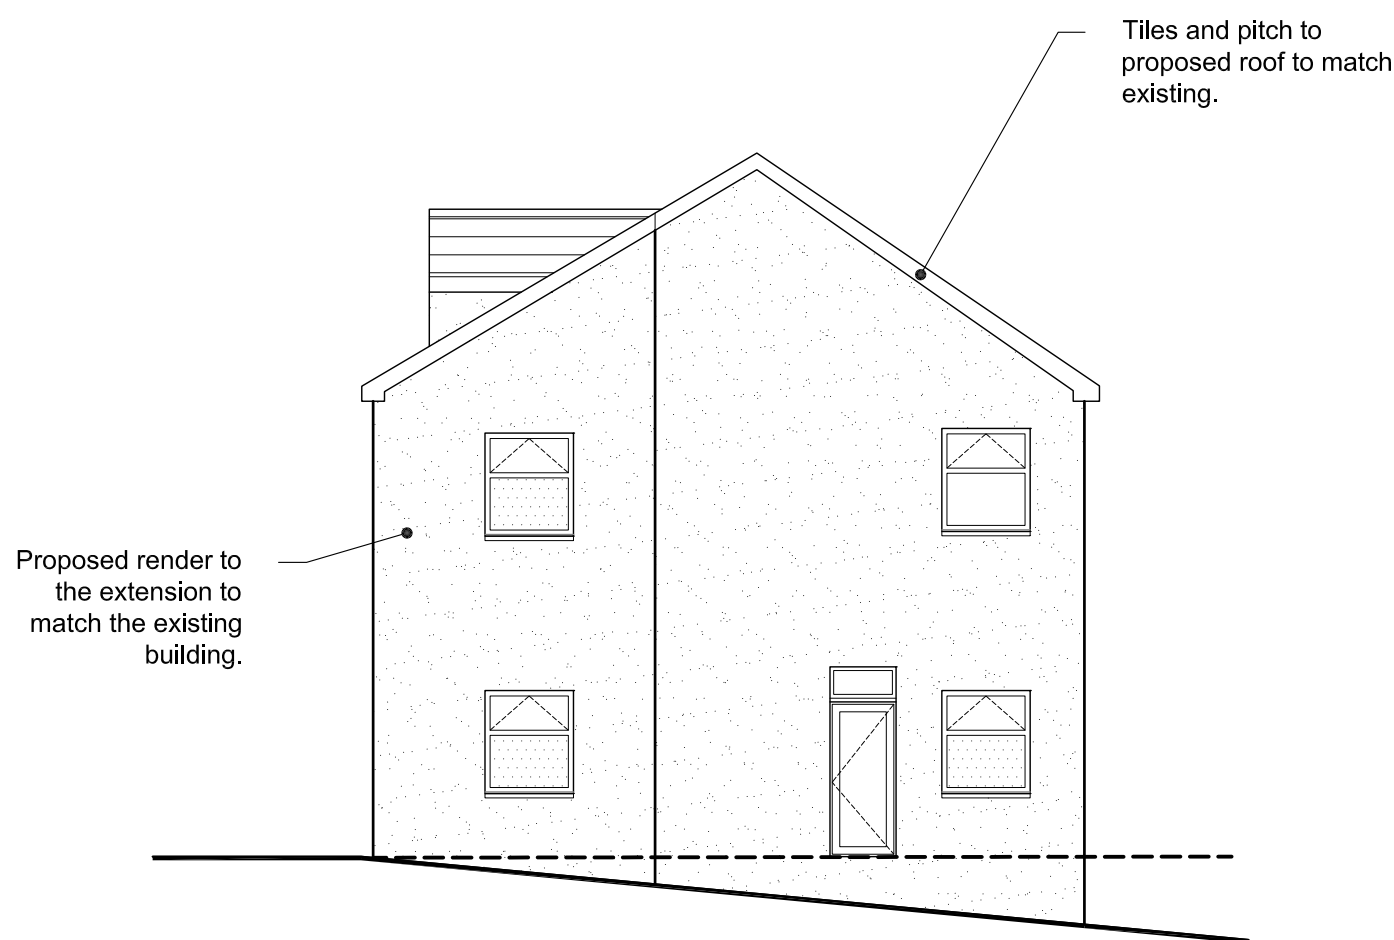

06 PROPOSED SIDE ELEVATION
Scale 1:50 @ A1



07 PROPOSED REAR ELEVATION
Scale 1:50 @ A1

- NOTES
- All dimensions and levels are to be checked on site.
 - Any discrepancies are to be reported to BP before any work commences.
 - This drawing shall not be scaled to ascertain any dimensions. Work to figured dimensions only.
 - This drawing shall not be reproduced without express written permission from BP.
 - Title overlay drawings and ownership boundaries are produced using all reasonable endeavours. BP cannot be responsible for the accuracy or scale discrepancy of base plans supplied to them.

0 1m 2m 5m
Scale 1:100 @ A1



2 No. Proposed windows to front elevation - windows to match the existing in style and appearance. Windows to ground and first floor to provide escape access.

Proposed render to the extension to match the existing building.

2 No. new opening roof windows to rear facing pitch

Tiles and pitch to proposed roof to match existing.

Proposed render to the extension to match the existing building.

3 No. new opening roof windows to rear facing pitch

Proposed windows to rear elevation - windows to match the existing in style and appearance. Windows to ground and first floor to provide escape access.

stage	Planning		
status	Approval		
client	Woodtop Estates		
project	Ferngrove House BL9 7LS		
title	Proposed Plans & Elevations		
date	05/12/23	drawn	BP
scale	1:200 @ A1	checked	BP