



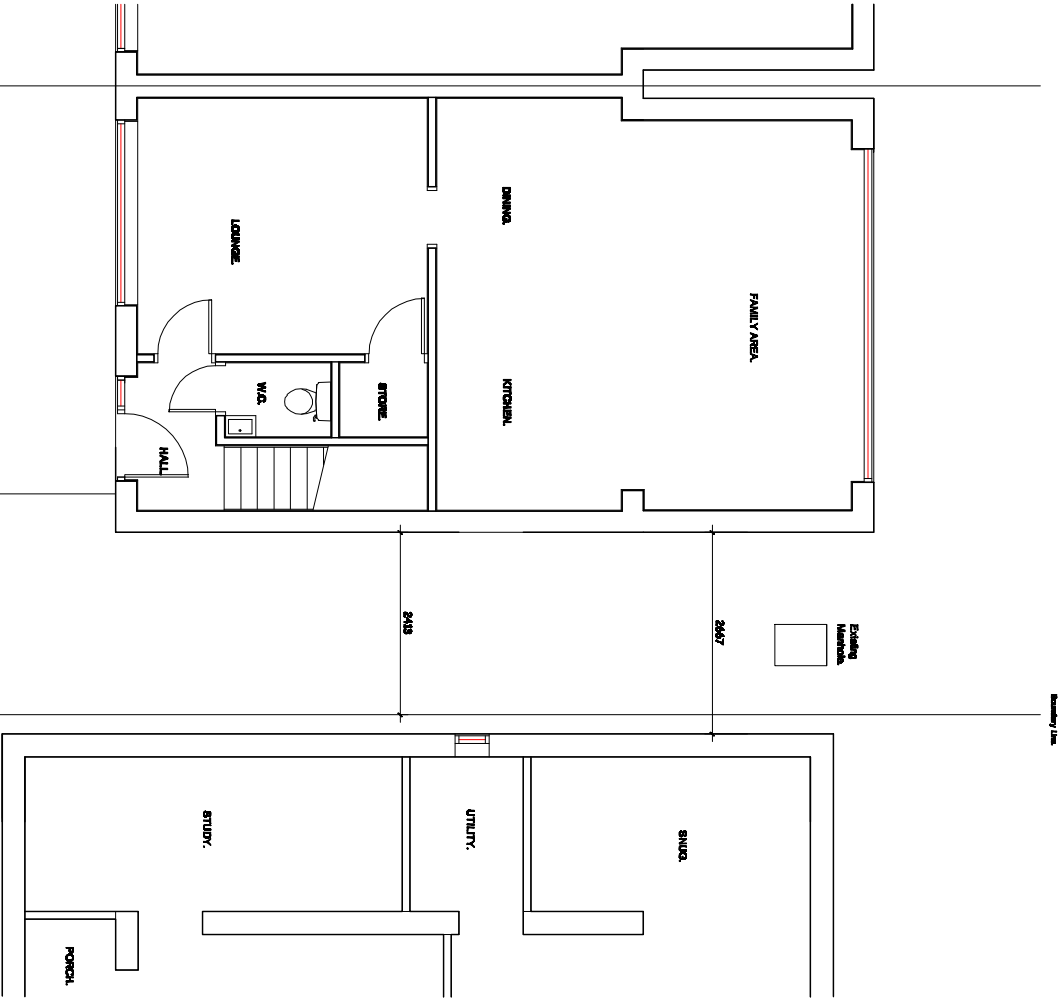

EXISTING GROUND FLOOR PLAN.

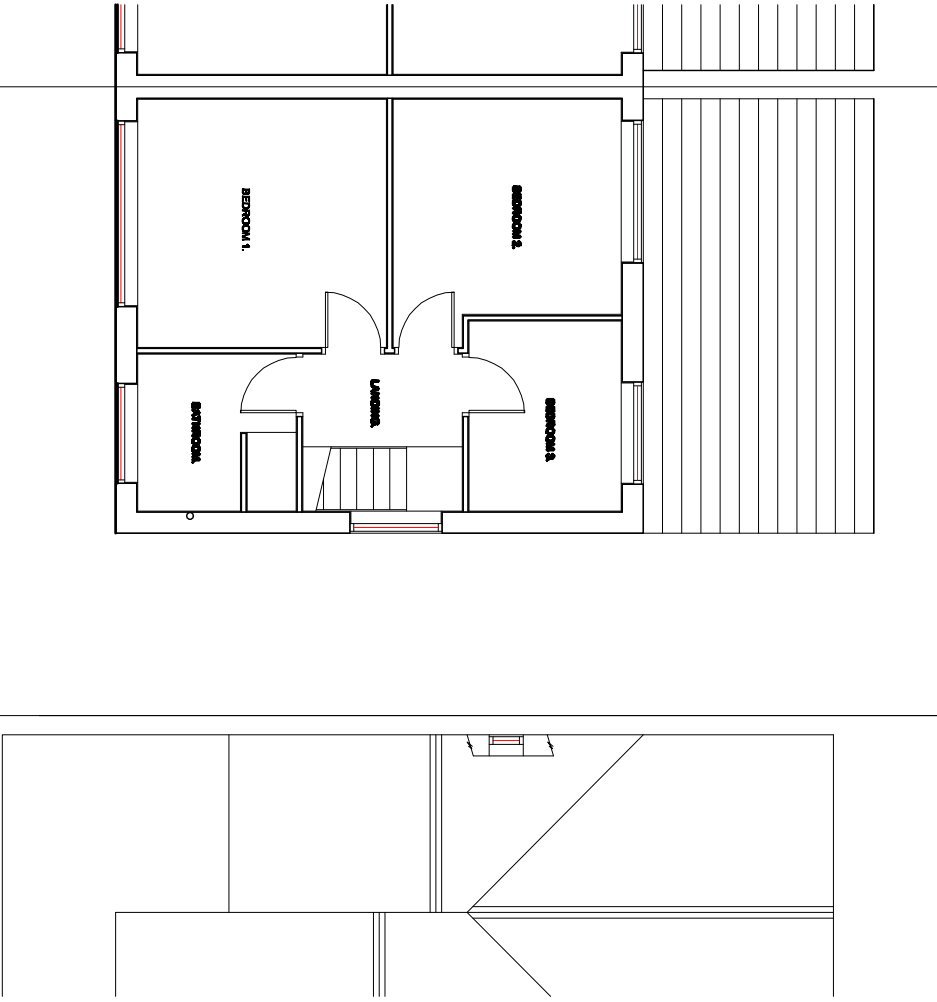

EXISTING FIRST FLOOR PLAN.

Revision	Title : PROPOSED TWO STOREY SIDE EXTENSION.	Project : 144, NUTTALL LANE, RAMSBOTTOM, BURY. BL0 9LE	MTC Designs Scale 1:100 @ A3 Date: December 2023	31 Exford Drive Bolton BL2 6TB T: 01204 418714 M: 0770620814 Email: mitchellc@mtc.co.uk Drawing No: P02
----------	--	--	--	--