




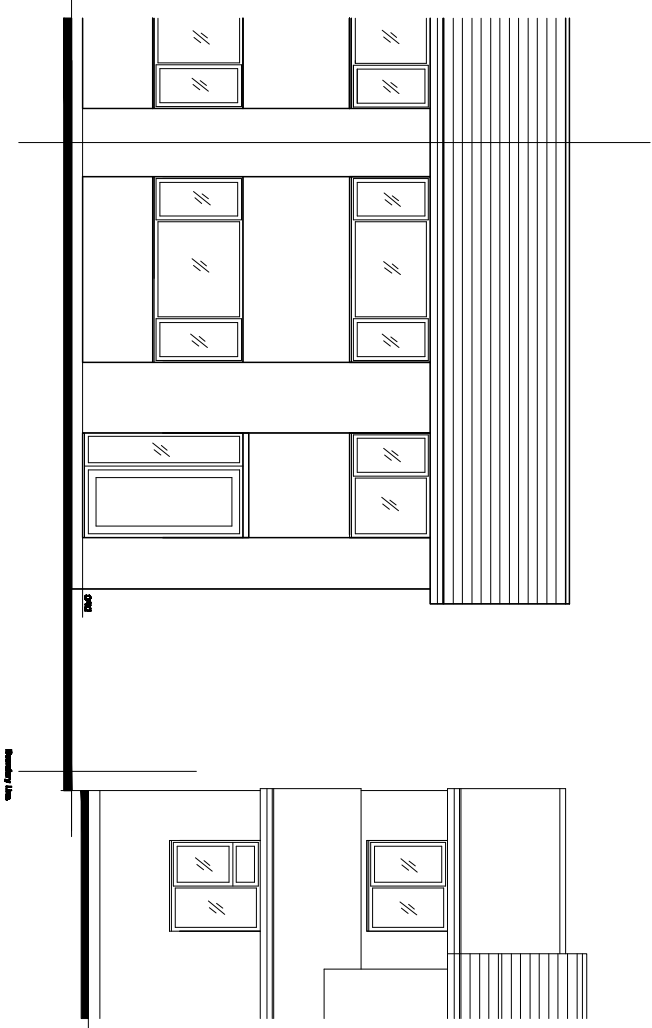


EXISTING FRONT ELEVATION.

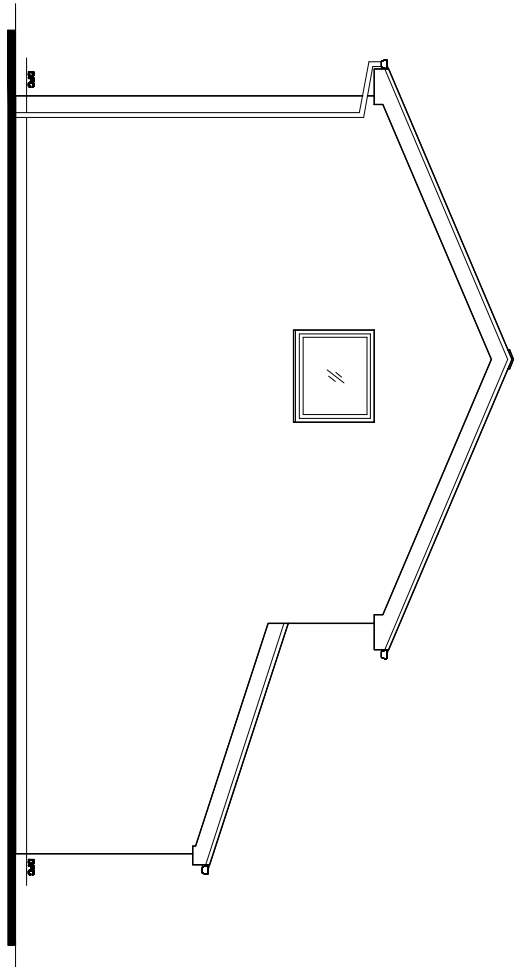

EXISTING SIDE ELEVATION.
(Viewed From 142 Nuttall Lane).

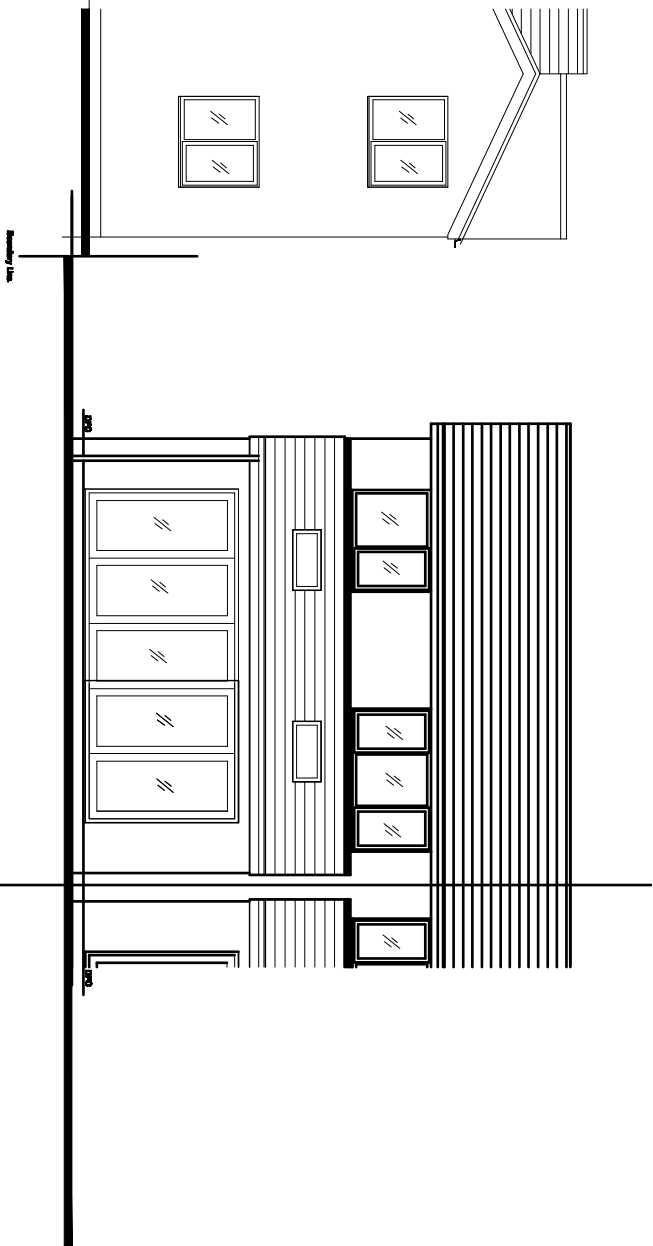

EXISTING REAR ELEVATION.

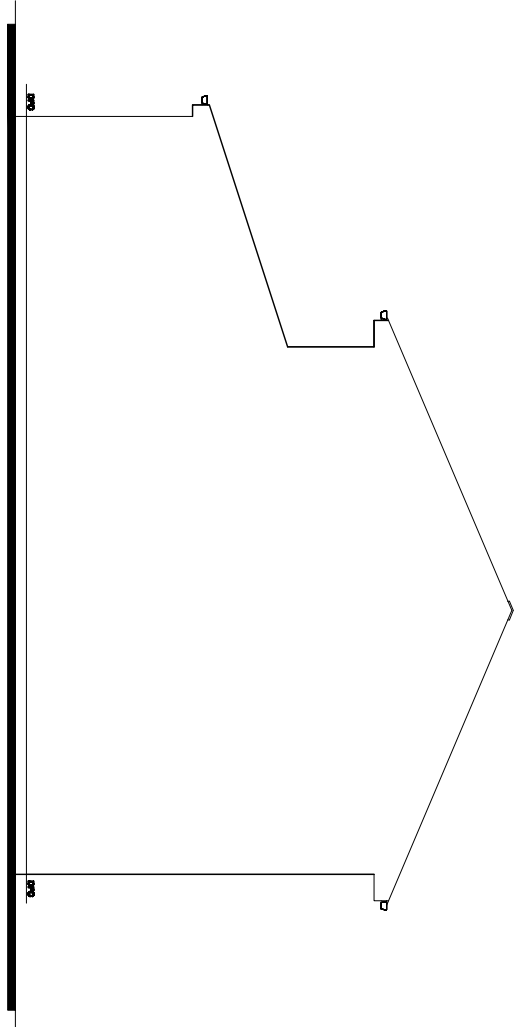

EXISTING SIDE ELEVATION.
(Viewed From 146 Nuttall Lane).

Revision	Title : PROPOSED TWO STOREY SIDE EXTENSION.	Project : 144, NUTTALL LANE, RAMSBOTTOM, BURY, BL0 9LE	MTC Designs Scale 1:100 @ A3 Date: December 2023	31 Edend Drive Bolton BL2 6TB T: 01504 418714 W: 07704285114 Email: info@mtcdesign.co.uk	Drawing No: P01
----------	--	--	--	--	-----------------