


Proposed First Floor Plan

1 : 25

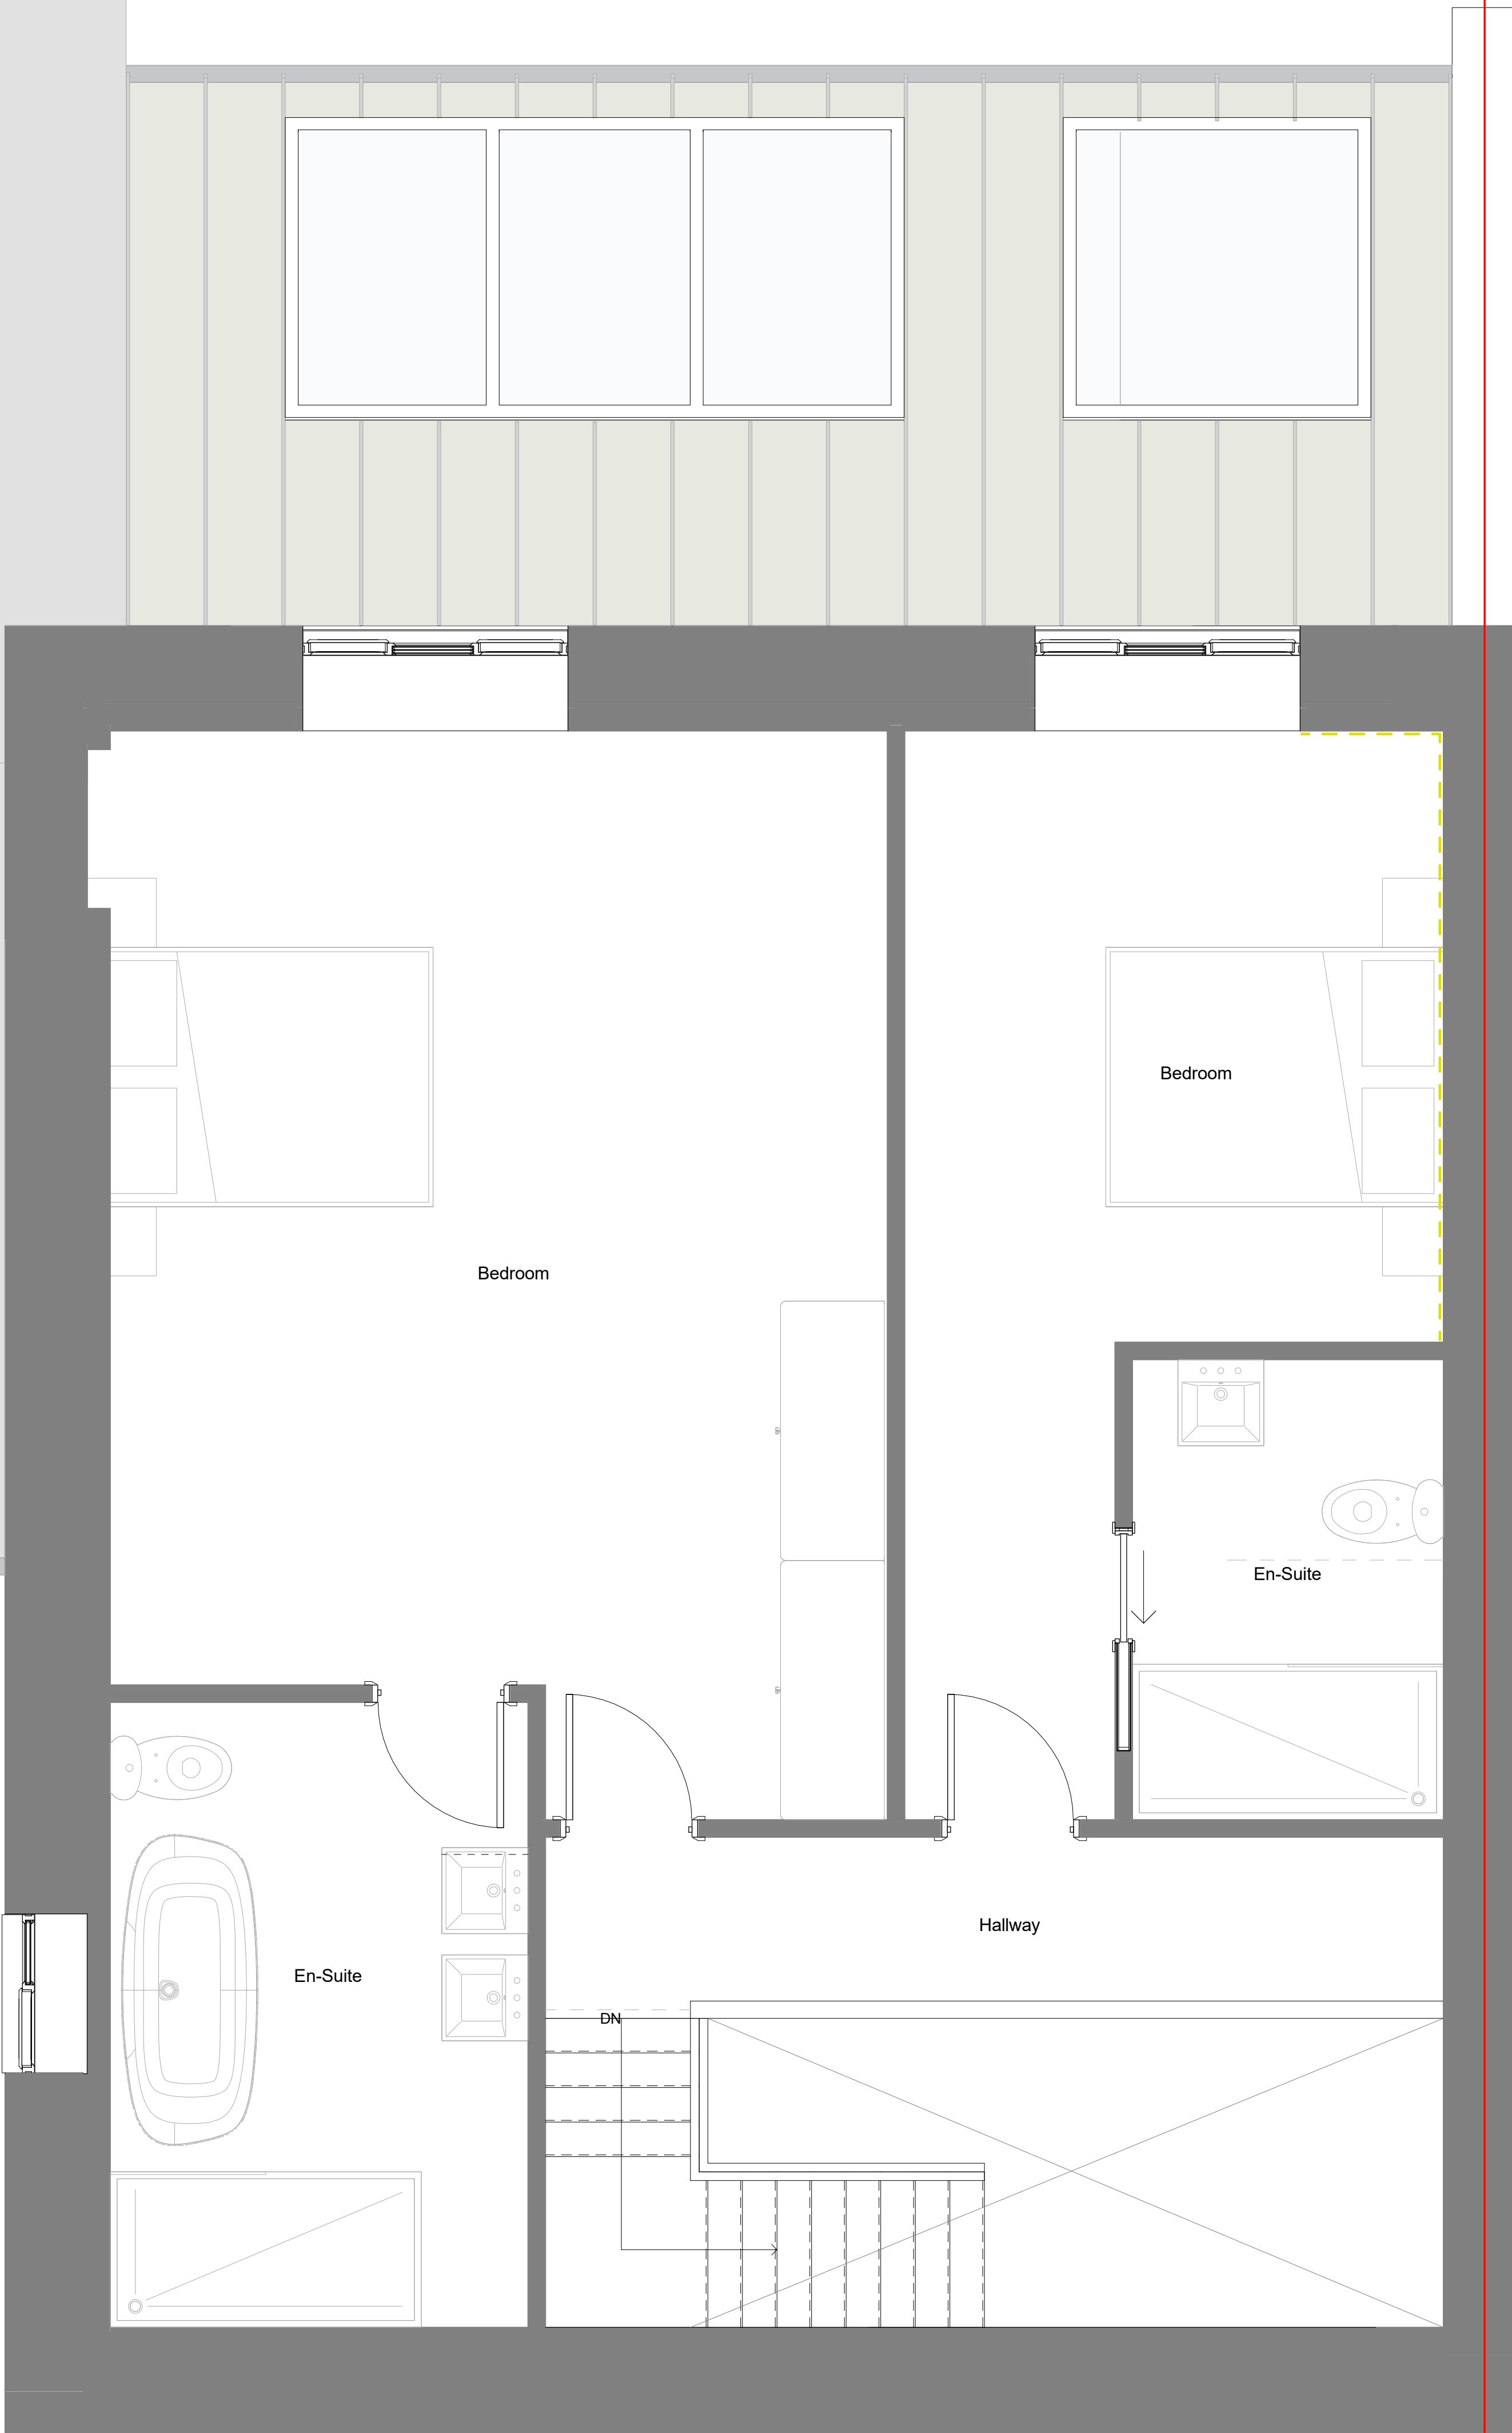

Rev A	New layout and elevational materials added	08.07.2020
Lee Wood MCIAT Telephone 07760321574 Email mleeewood@hotmail.com		

CLIENT	Mr G Cross				
PROJECT	47 Rowlands Road, Bury, BL9 5NF				
DRAWING	Proposed First Floor Plan				
JOB NO. BL95	DRAWING NO. 009A	REVISION	DATE DRAWN 05/07/19	DRAWN BY Author	SCALE 1 : 25

BL95-009A