




All dimensions are to be checked on site. This drawing shall not be scaled to ascertain dimensions.

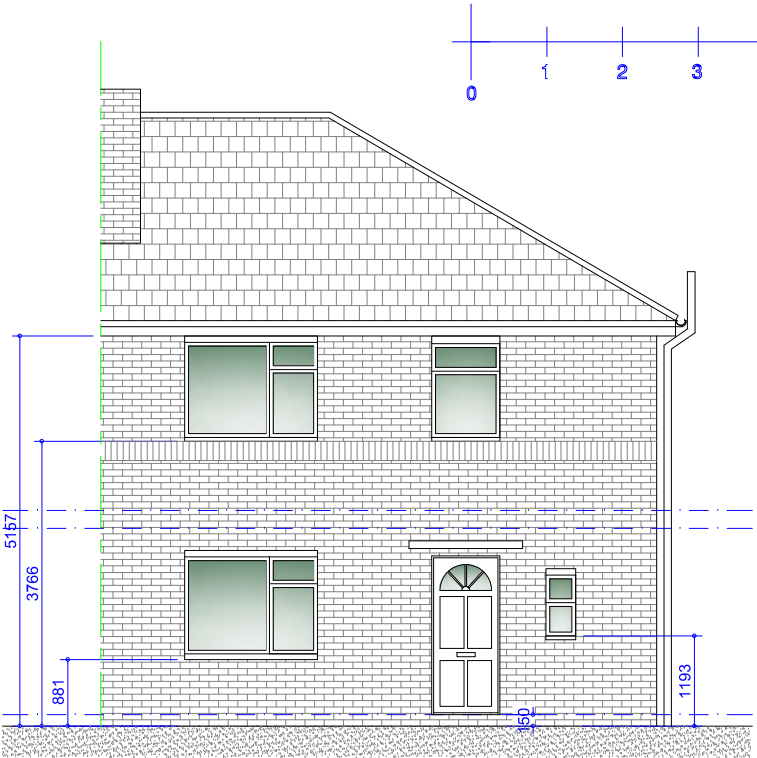


Existing Front Elevation
Scale 1:100

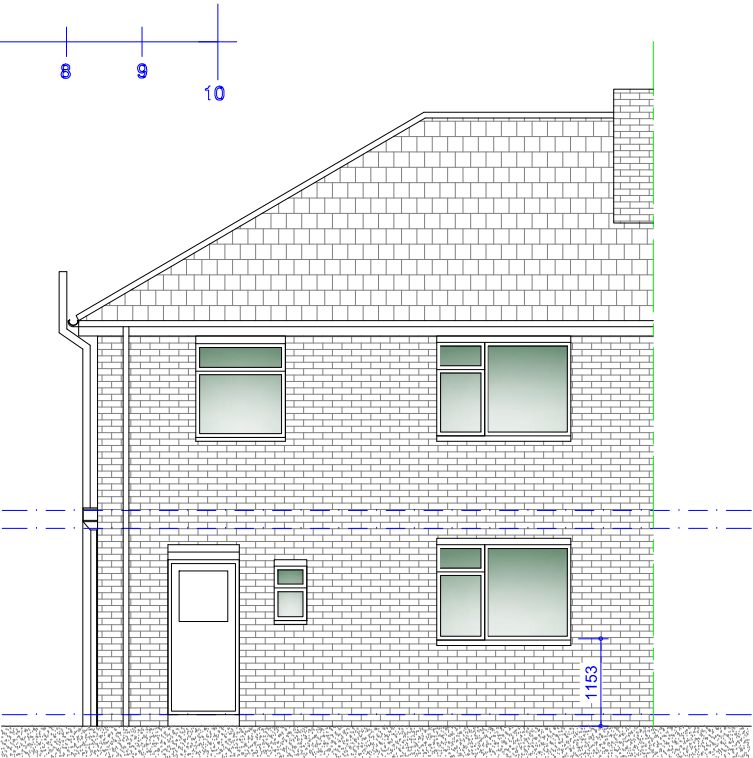


Existing Rear Elevation
Scale 1:100

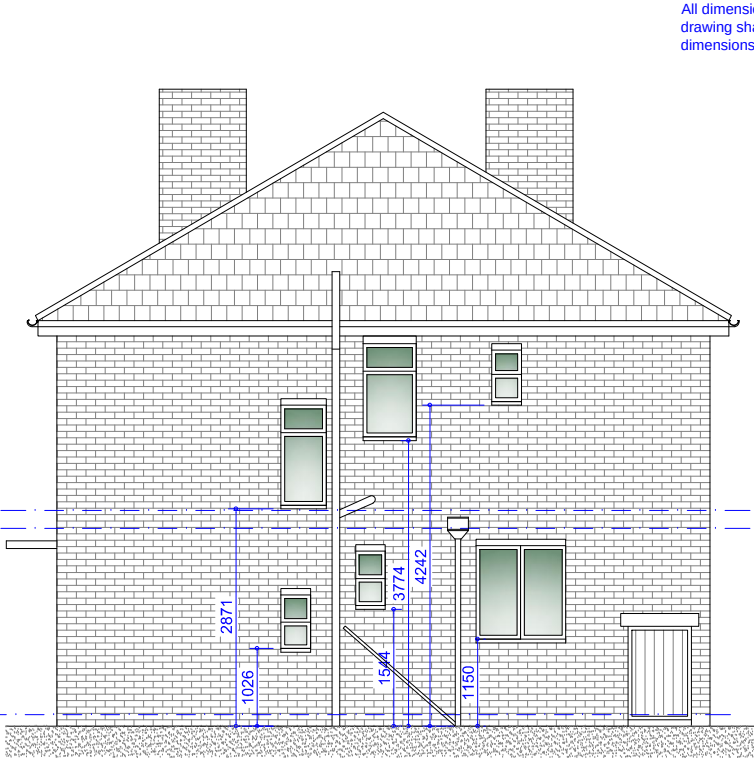

Existing R/H Side Elevation
Scale 1:100

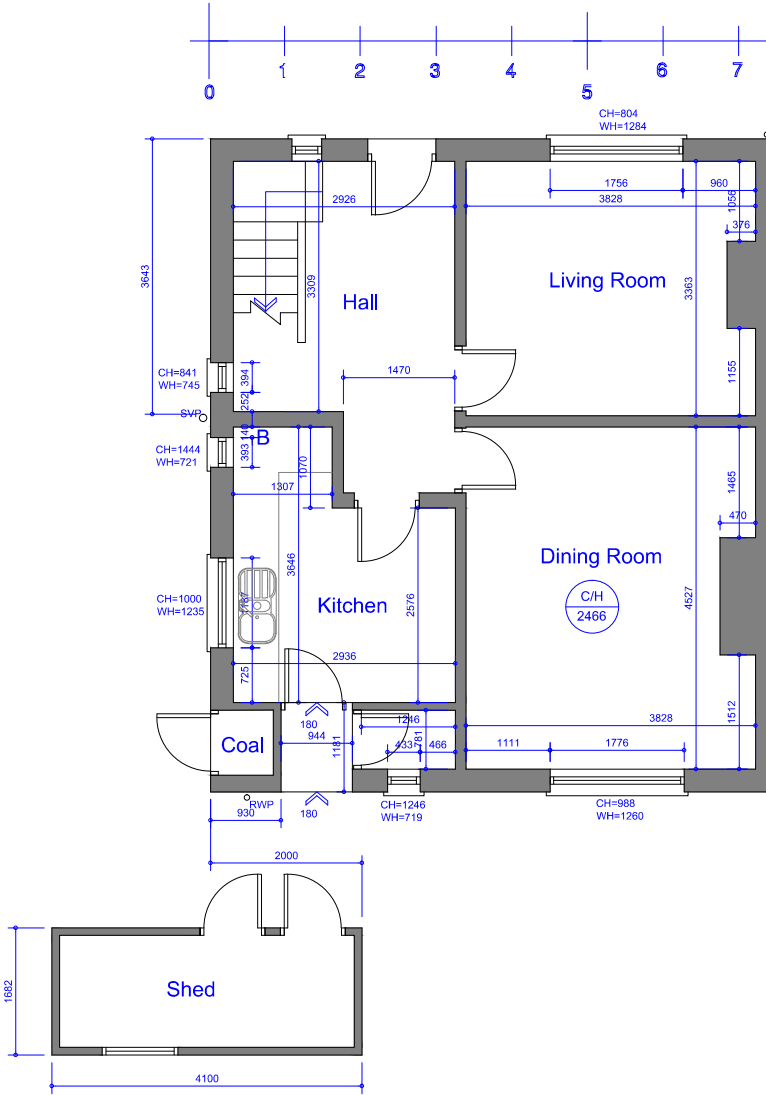

Existing Ground Floor Plan
Scale 1:100

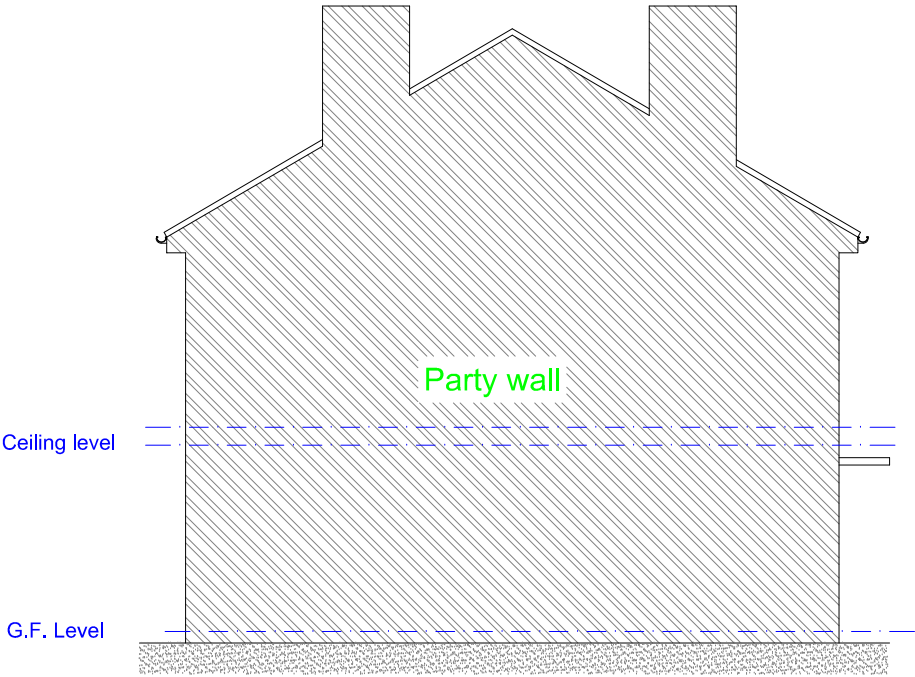

Existing L/H Side Party Wall Elevation
Scale 1:100

Rev	Date	Description
Issued For : INFORMATION PURPOSES ONLY		
Client		
Mr. Richard Bawden		
Project		
55 Arley Avenue, Bury, BL9 5HD Proposed single storey rear extension and access ramp.		
Scheme - Drawing Title		
Existing Floor Plans and Elevations.		
01	Date	28.10.21
Drawing No.	Revision	Scale 1:100 @A3
		
JK Technical Services (NW) Ltd Tel: 0161 728 5730 Mob: 07741175755 www.jktechservs.co.uk		