



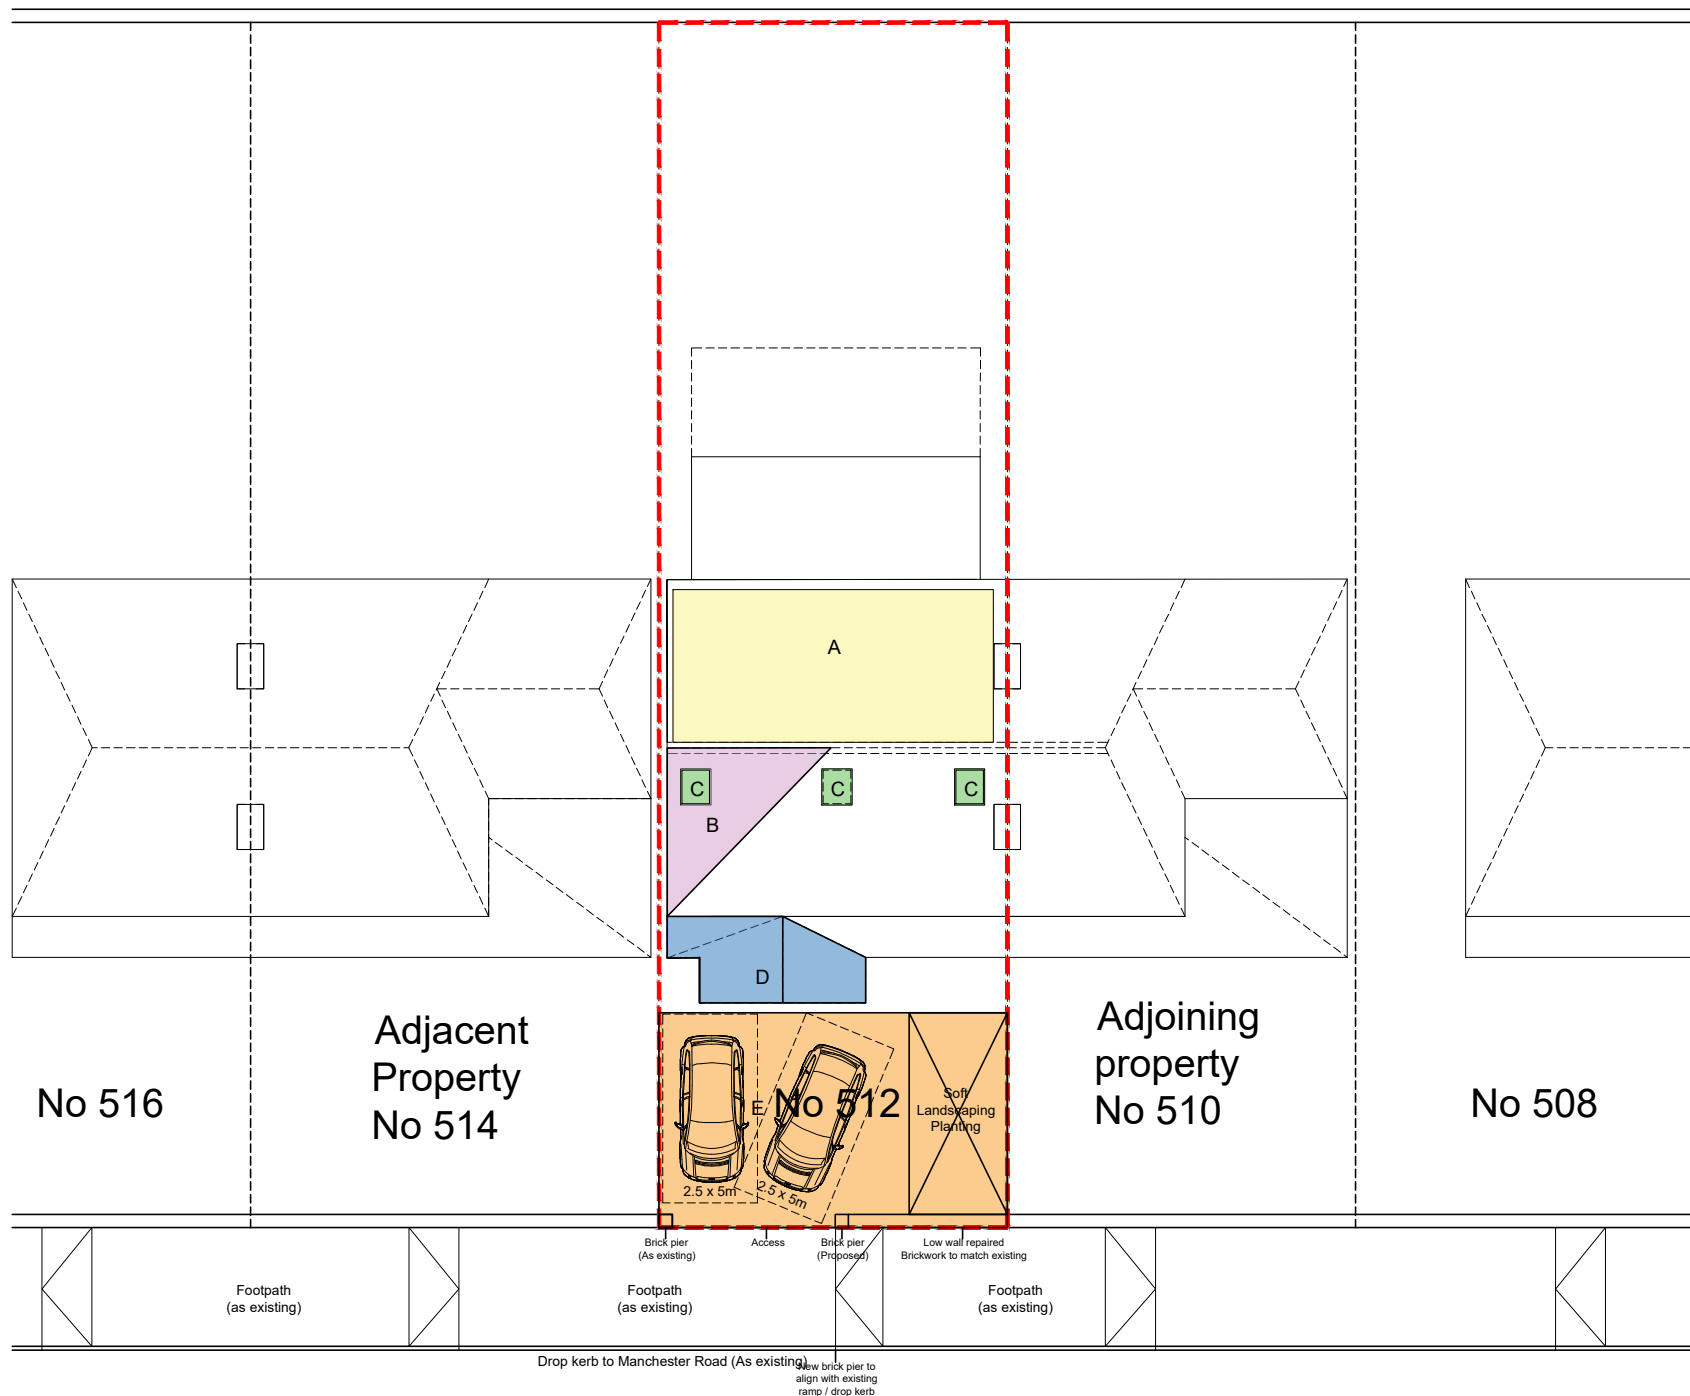

Manchester Road (A 56)

- A New Dorma Extension to rear elevation
- B Extension to existing roof, Hip to Gable
- C New roof lights to front elevation
- D Front entrance extension
- E Car parking and Hard landscaping
Soft Landscaping / planting

Contractor must verify all dimensions on site before commencing any work or shop drawings. If this drawing exceeds the quantities taken in any way the Architects are to be informed before the work is initiated. Only figured dimensions to be taken from this drawing. Do not scale off this drawing. Drawings based on Ordnance Survey and / or existing record drawings - design and drawing content subject to Site Survey, Structural Survey, Site Investigations, Planning and Statutory Requirements and Approvals. Authorised reproduction from Ordnance Survey Map with permission of the Controller of Her Majesty's Stationery Office. Crown Copyright reserved.

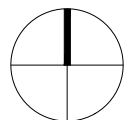

Location Plan:

PL3	Updated following feedback from the planners	JB	10.08.2022
PL2	Updated following feedback from the planners	JB	11.07.2022

Revision: Description: By: Date:
Reason For Issue:

For Approval

Drawing Number: 22_013_(20)_003	Revision: PL3
Scale: 1:100 @ A3	Date: FEB 22
Drawn by: JAB	Checked by: JB

Project Name:
512 Manchester Road
Drawing Title:
Block Plan

John Brazier Architectural Services
17 Britain Street, Bury, Lancashire. BL9 9PD
john.brazier78@gmail.com
07752847372