




FRONT ELEVATION



REAR ELEVATION

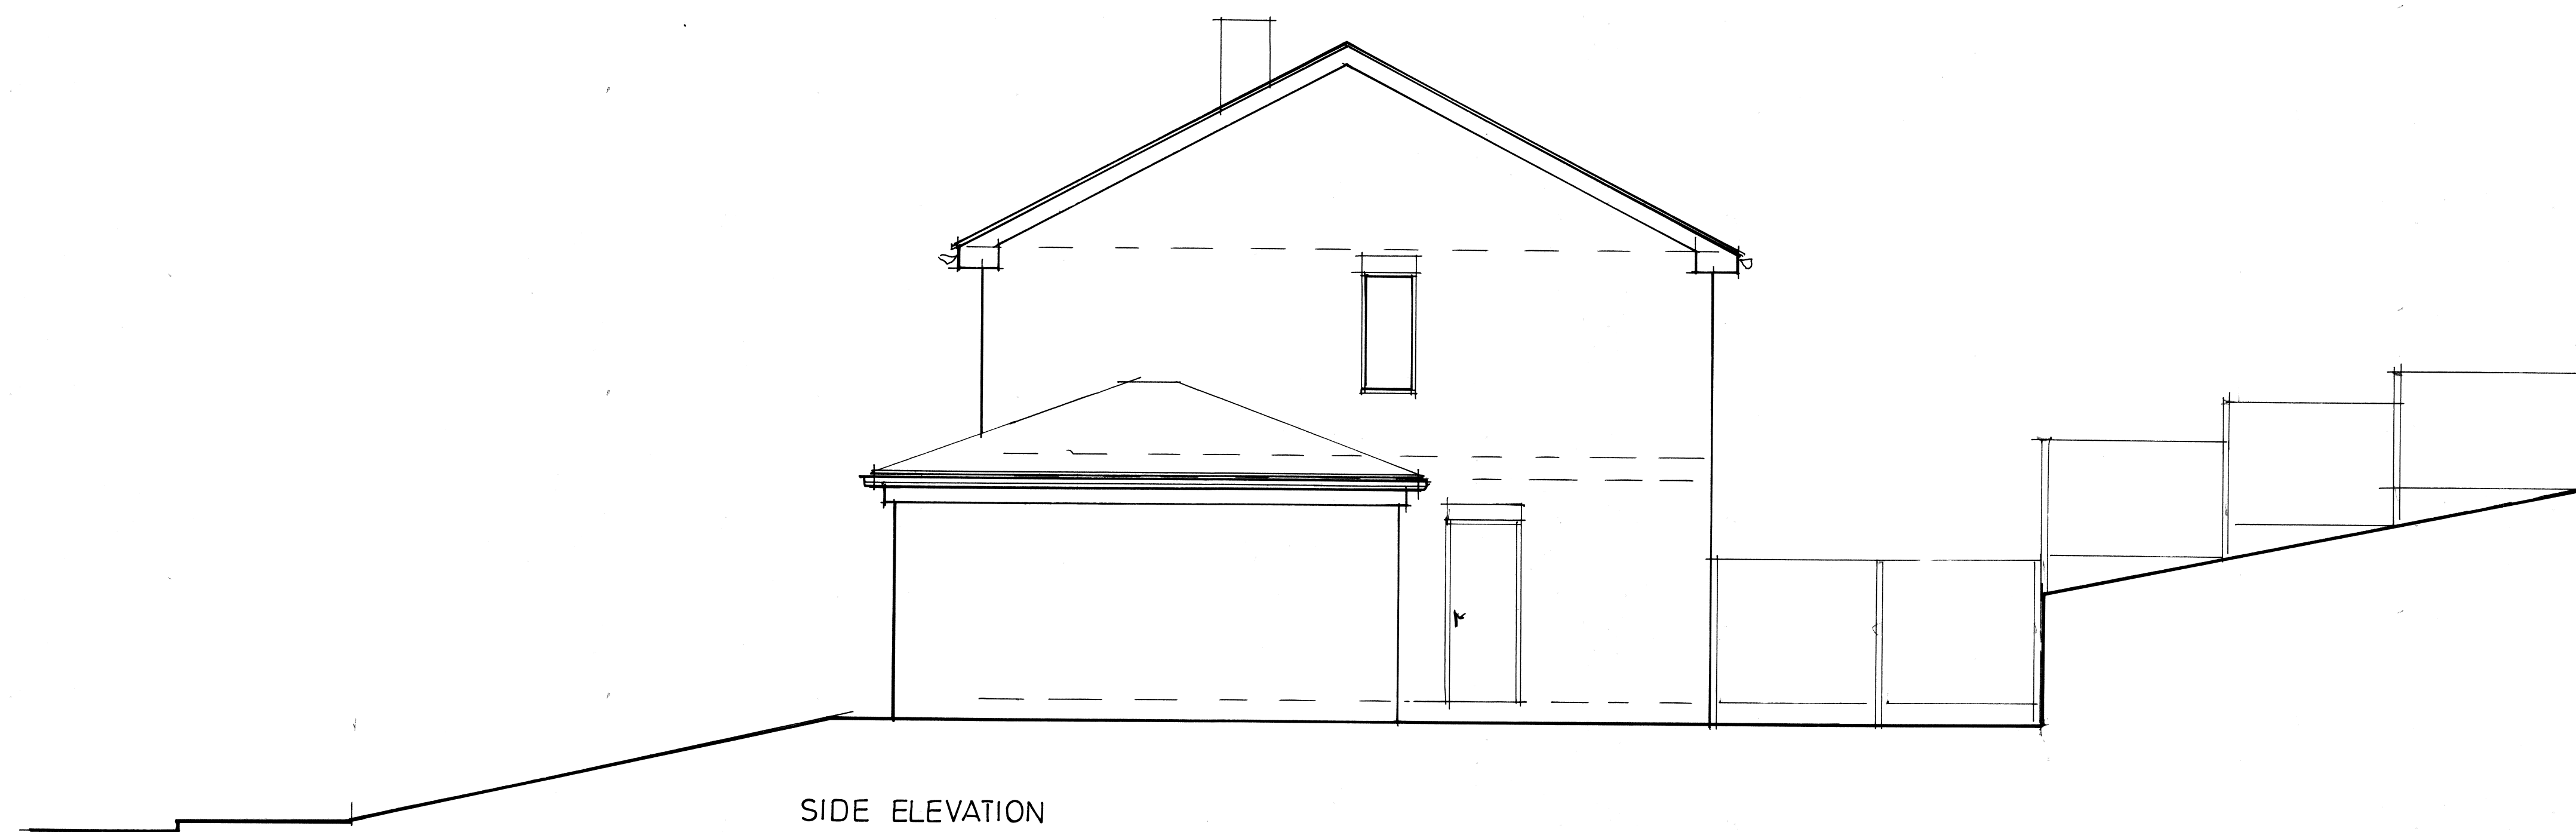

SIDE ELEVATION

PROJECT
 PROPOSED TWO STOREY
 SIDE EXTENSION.
 DRAWING TITLE
 EXISTING ELEVATIONS.
 CLIENT
 MRS. BETH ALLEN.
 ADDRESS
 6, BRAMWORTH AVE,
 RAMSBOTTOM. BLO 9ET.
 SCALE
 SCALE 1:50@A1
 DATE
 OCT 2021.
 DRAWING No
 ADL 10215712/2.