



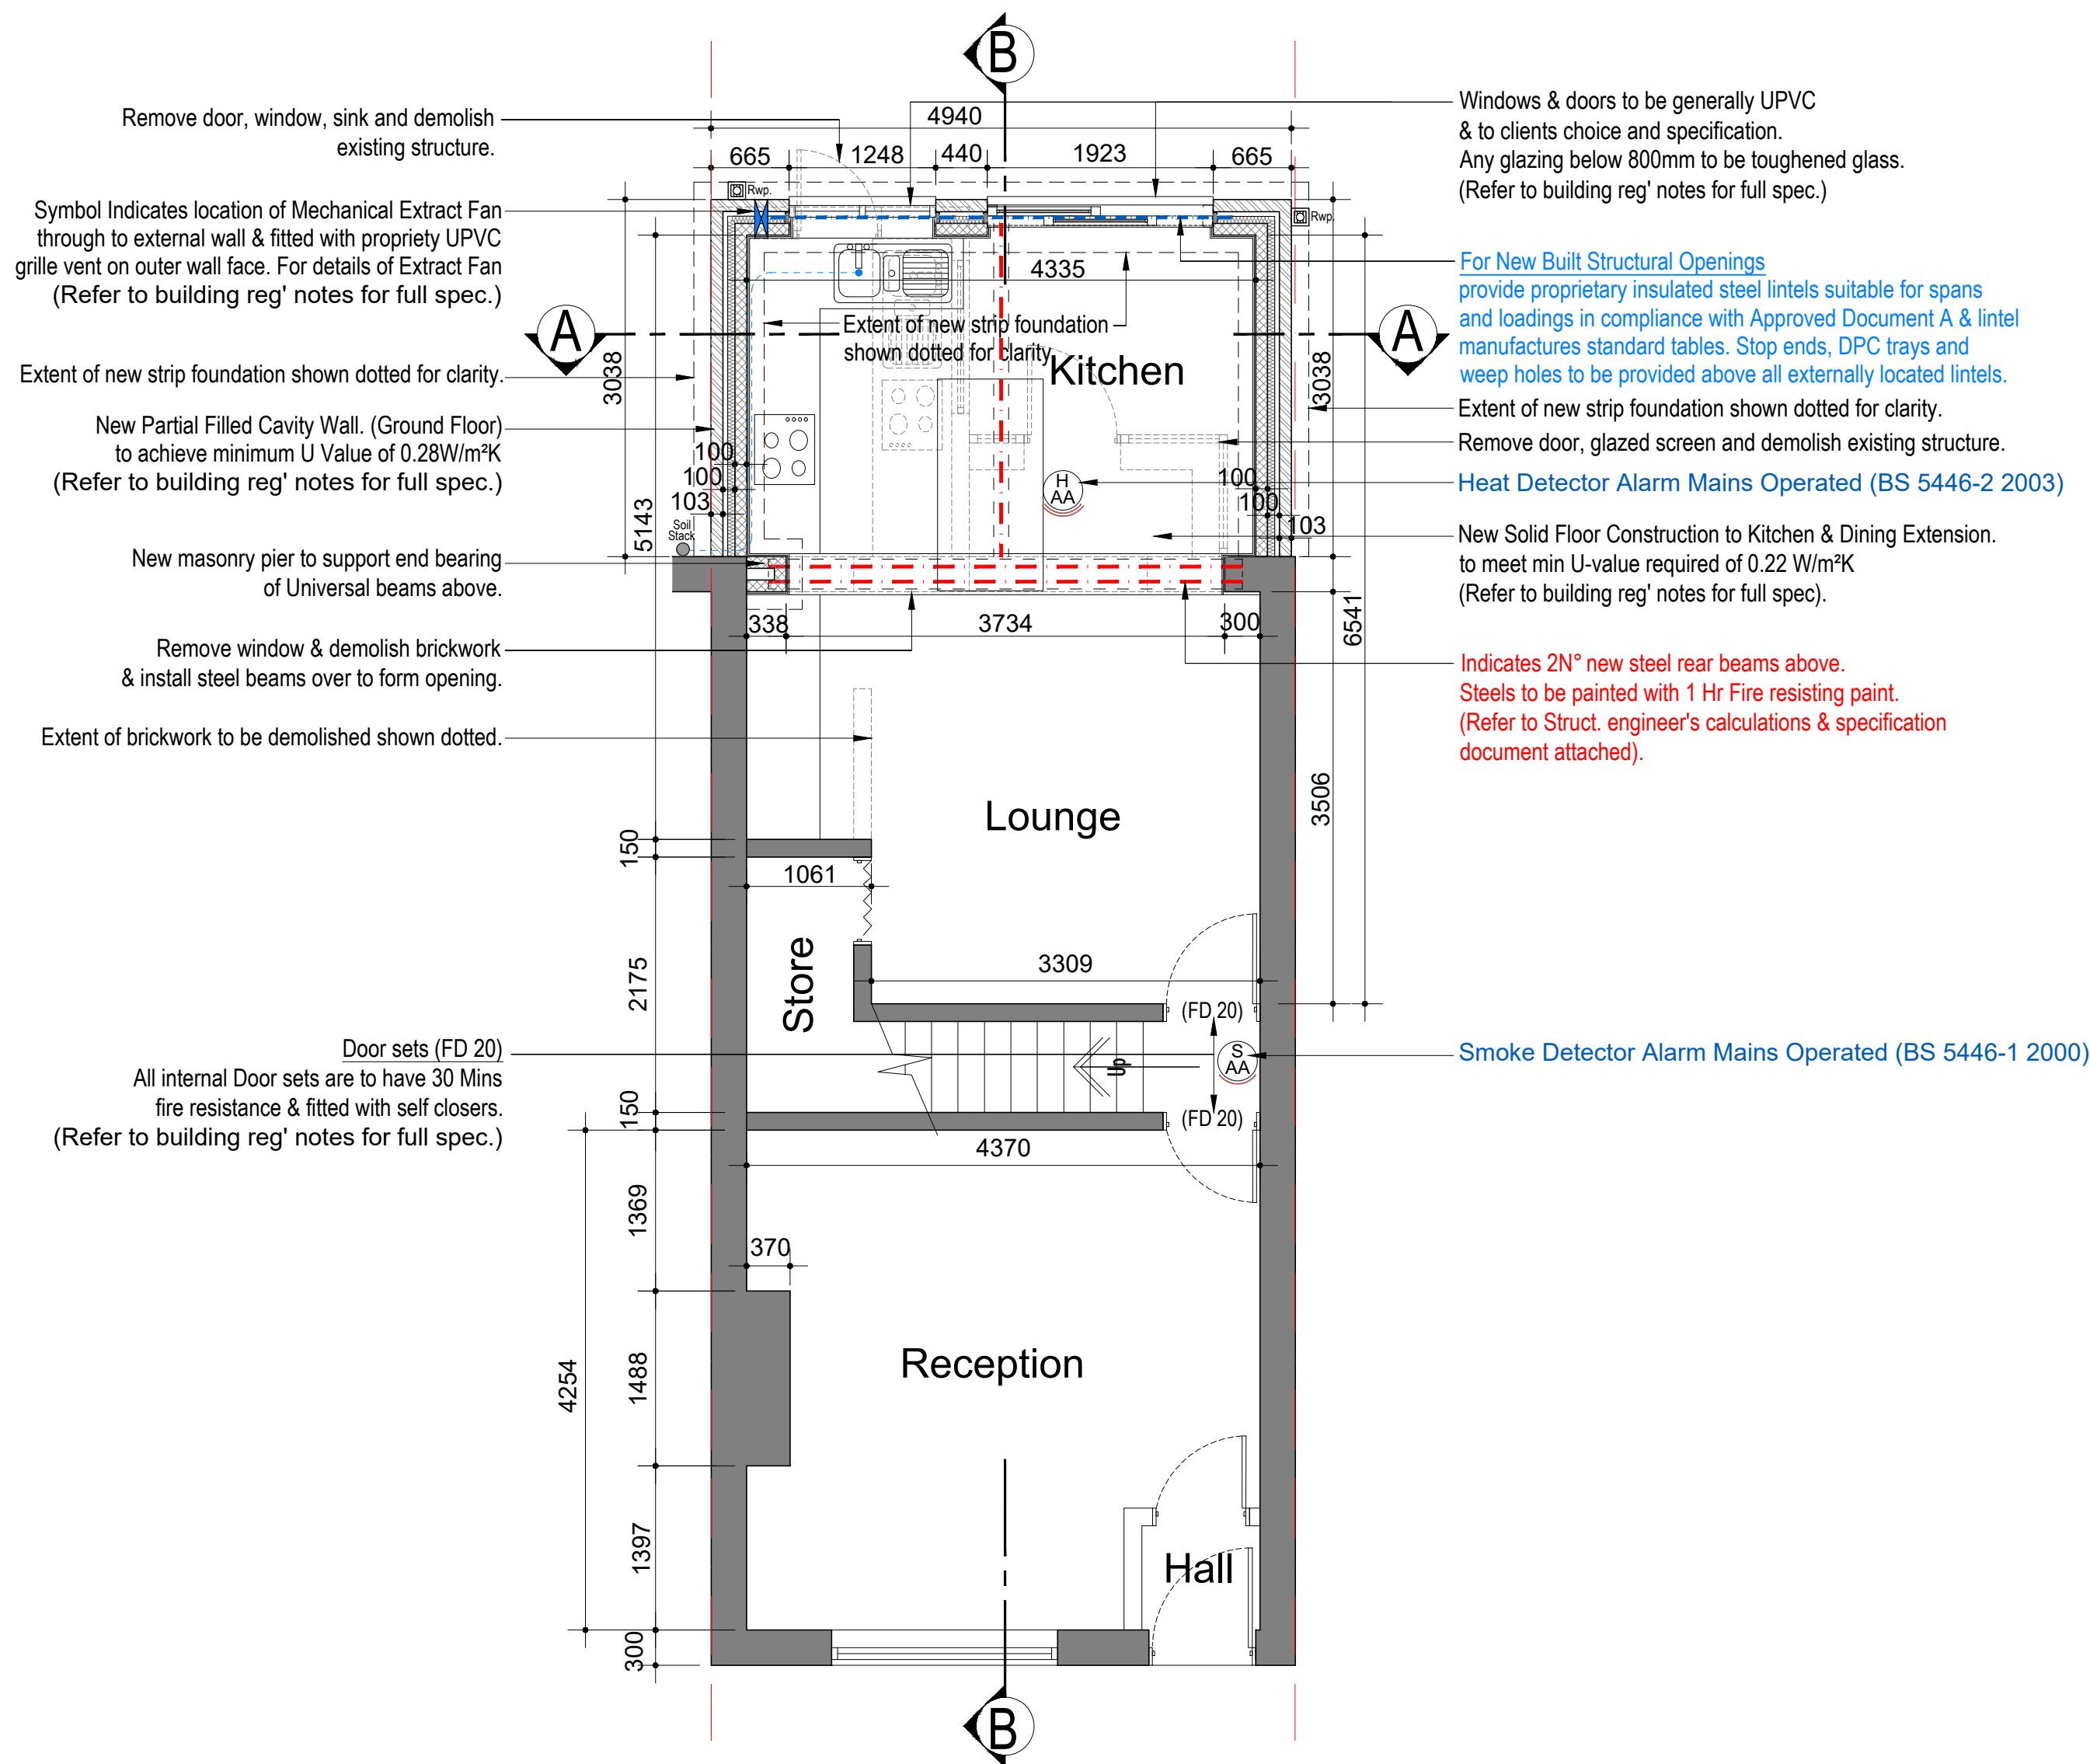

PROPOSED GROUND FLOOR PLAN.
Scale 1:50)

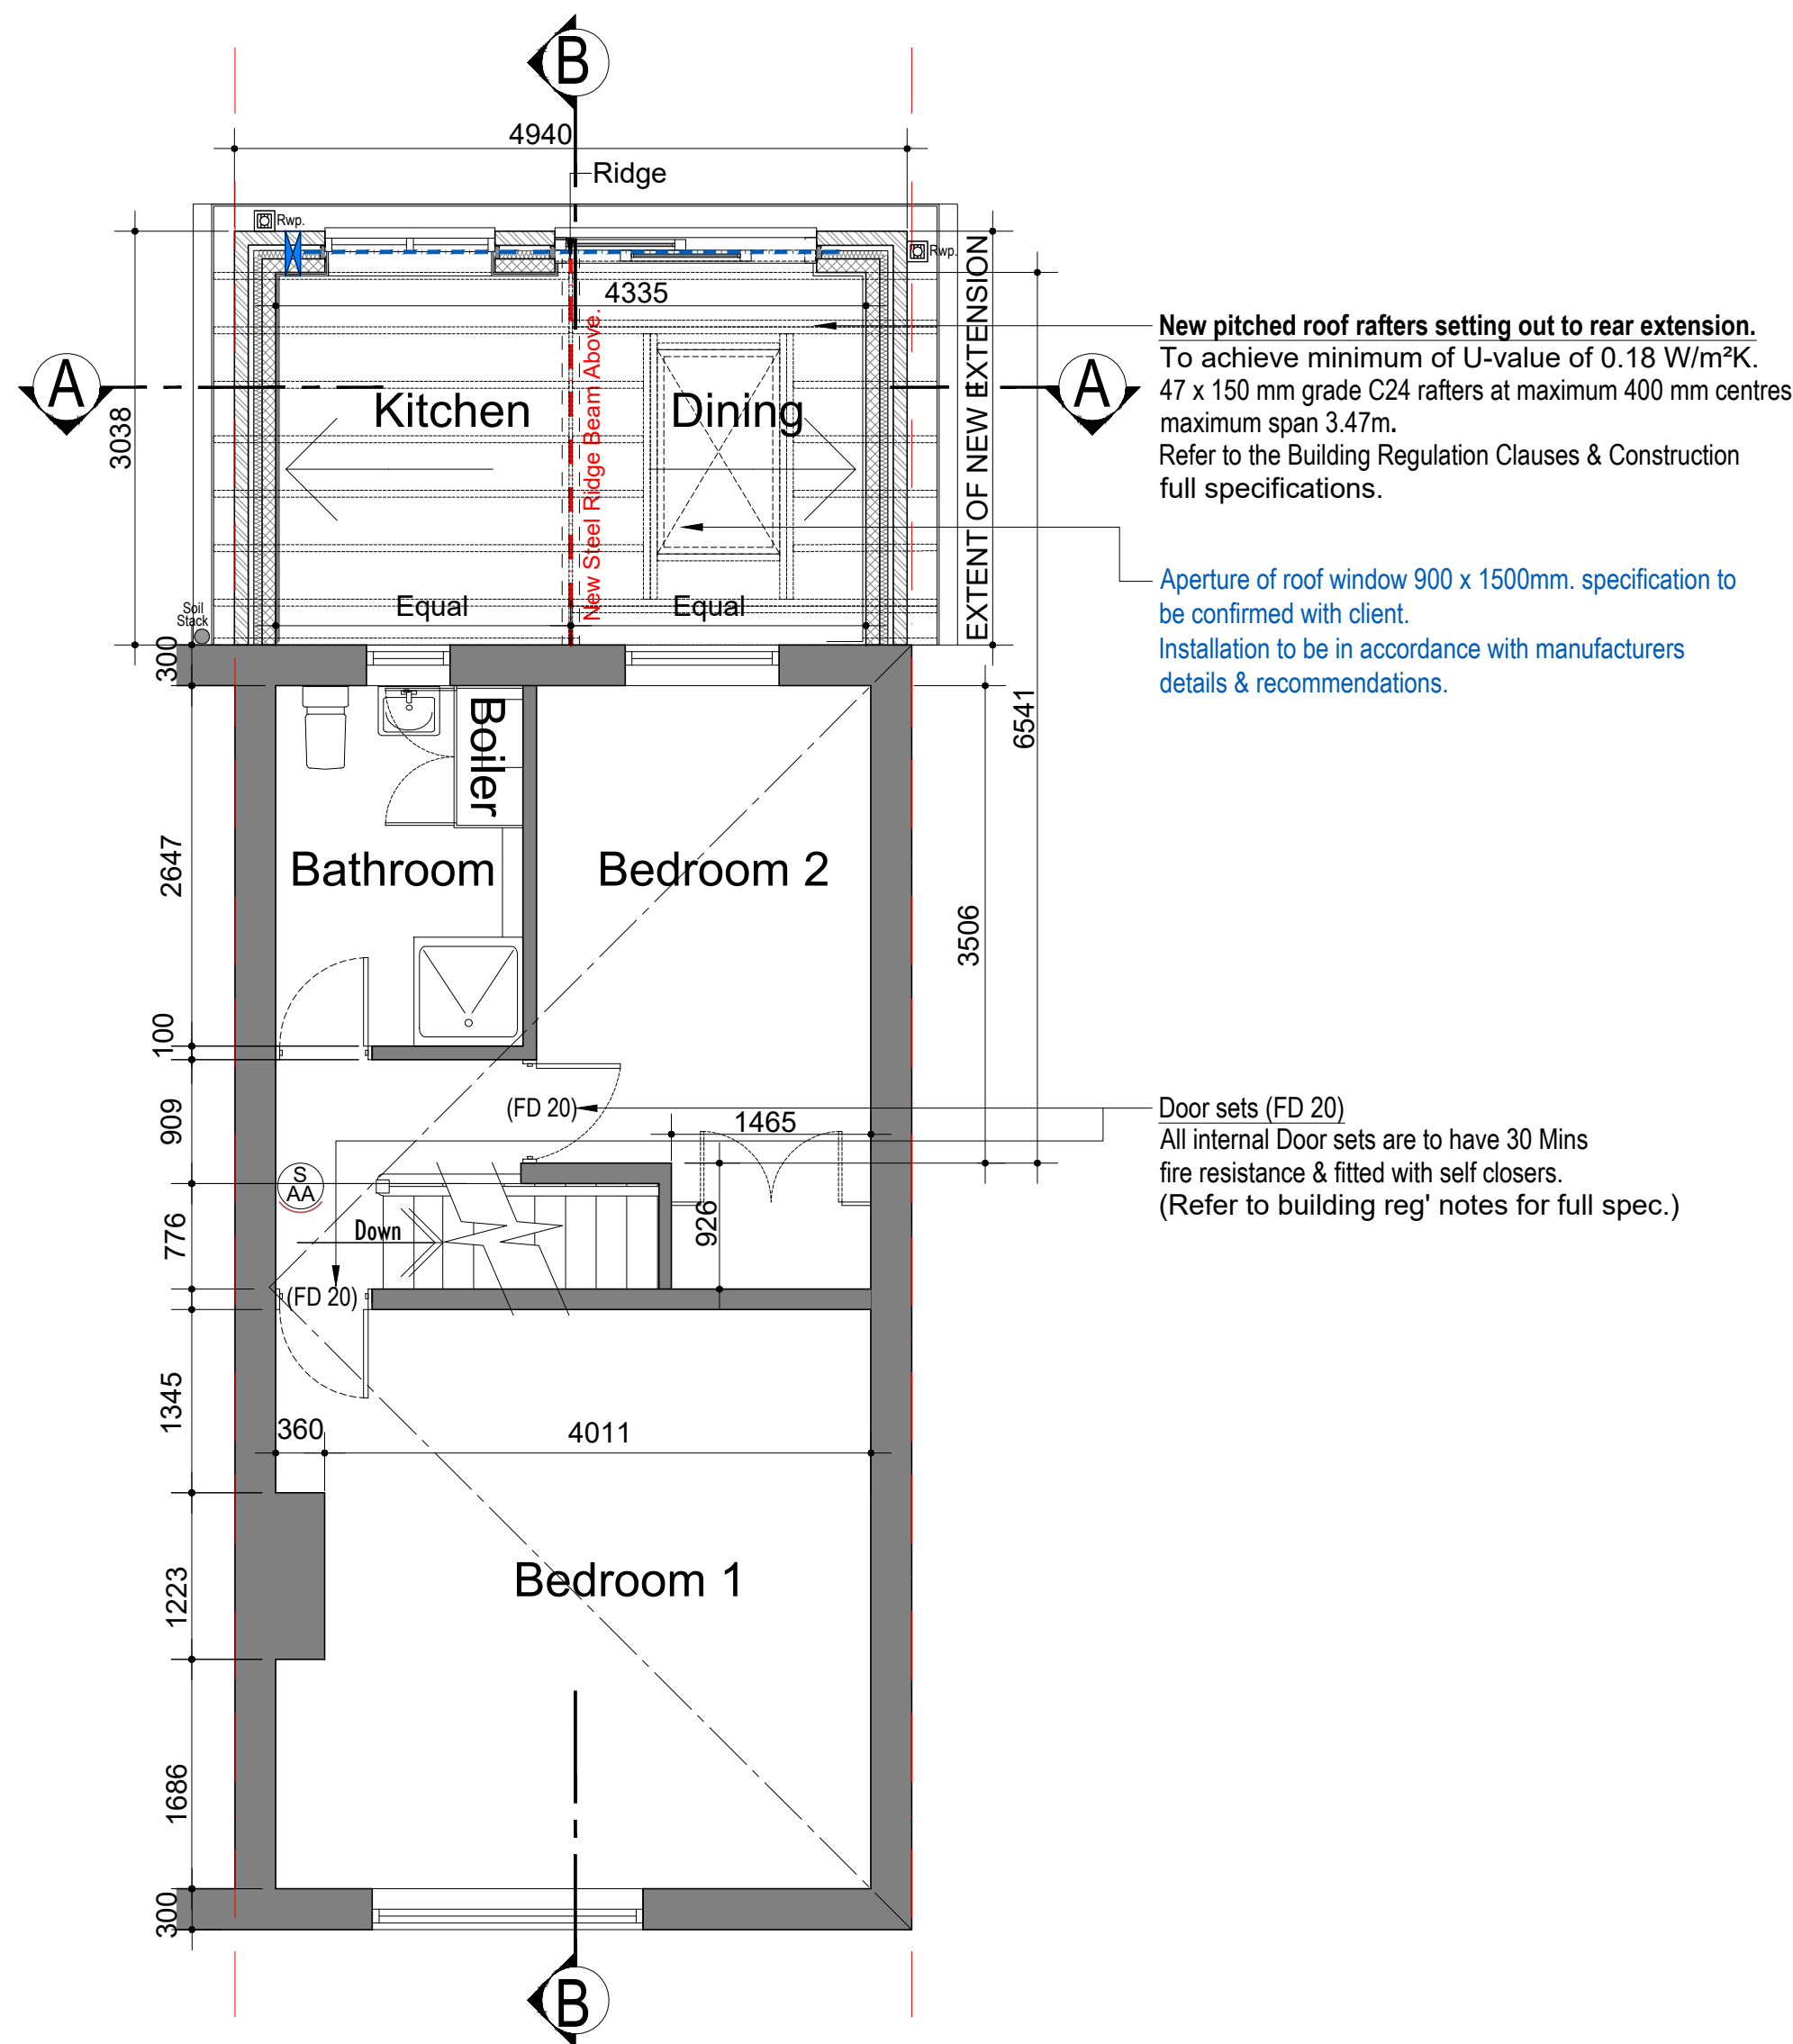

PROPOSED FIRST FLOOR / ROOF SETTING OUT PLAN.
Scale 1:50)

Scale 1:50 @ A1	Project Miss Noreen Boyle.
Drawn JAL	PROPOSED GROUND FLOOR EXTENSION TO THE REAR AT:- 243 STAND LANE, RADCLIFFE, MANCHESTER, M26 1JA
Checked -	
Date March 2022	
CAD File -	Title PROPOSED GROUND FLOOR PLAN & PROPOSED ROOF SETTING OUT PLAN. (SHEET 4 OF 8).
Dwg. No NBOY- BR/04	
Revision -.	