
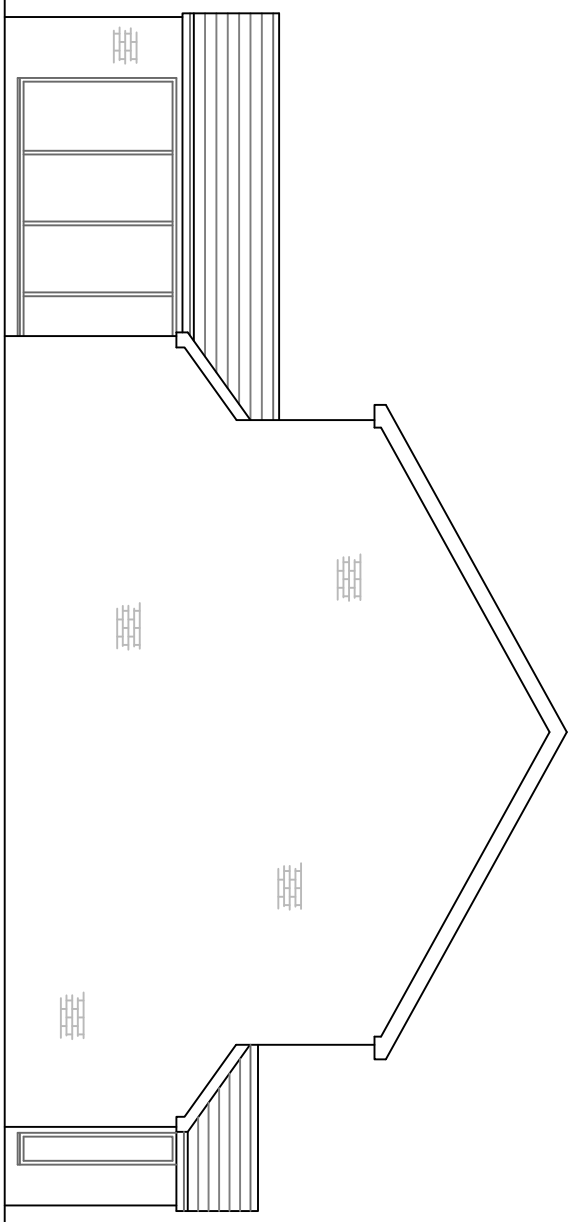
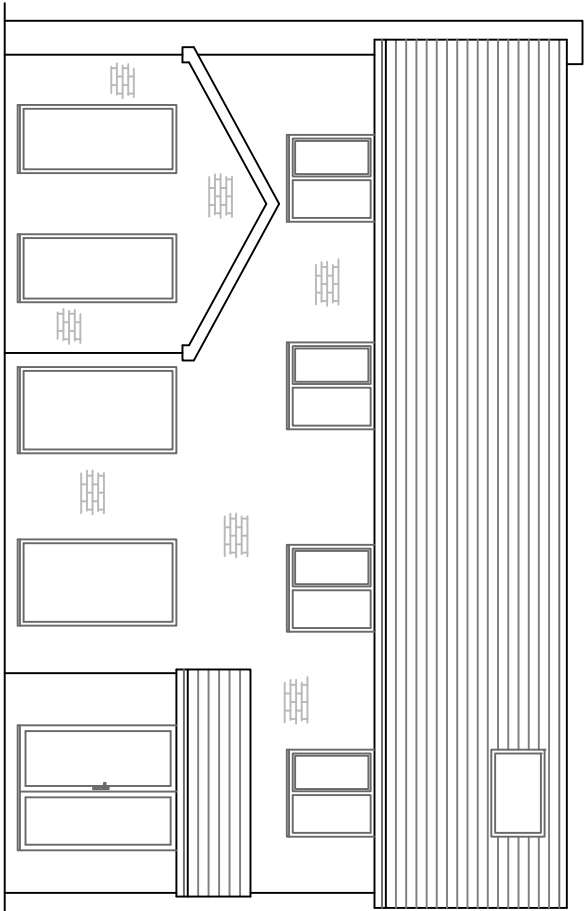
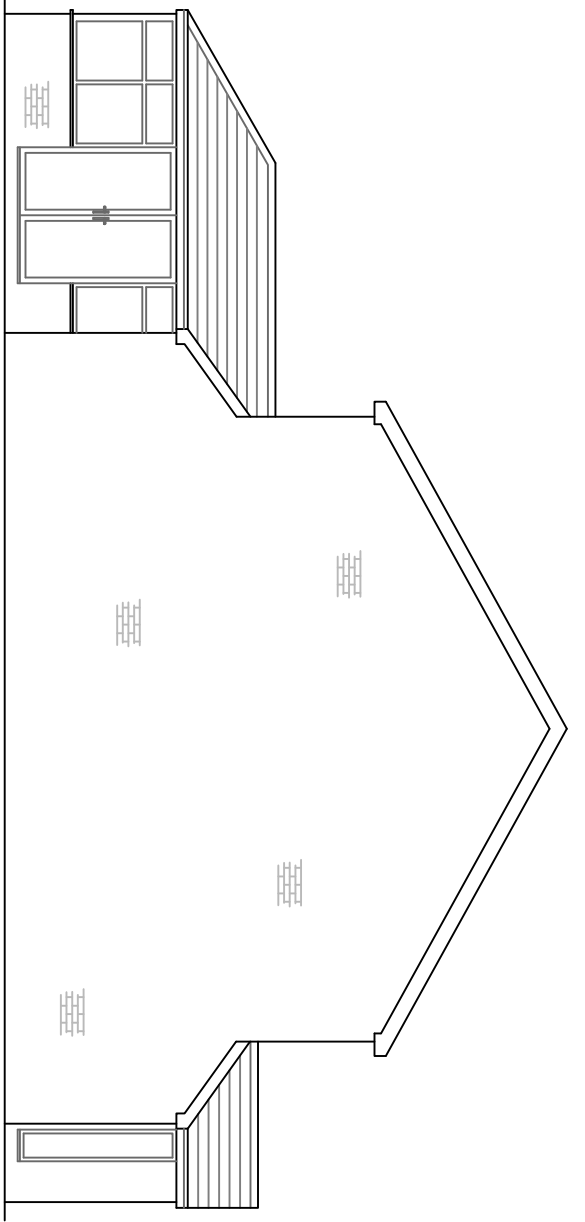
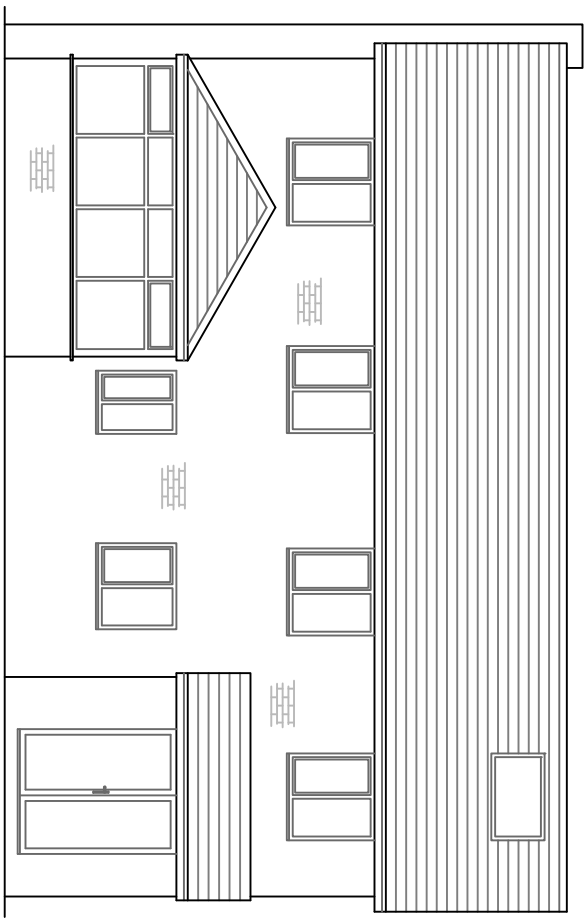
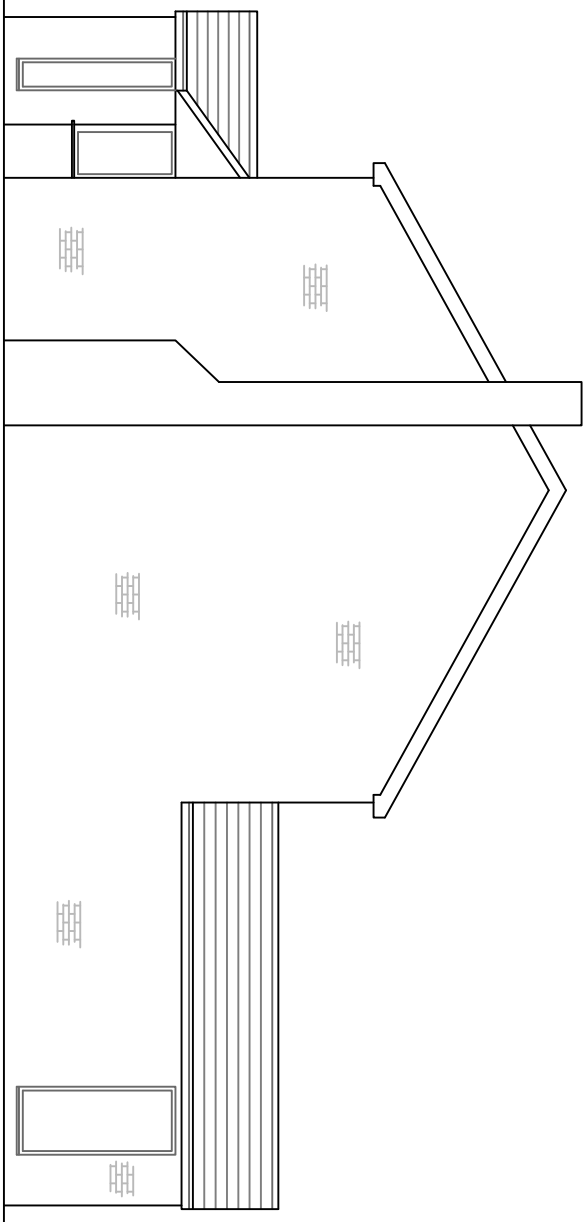
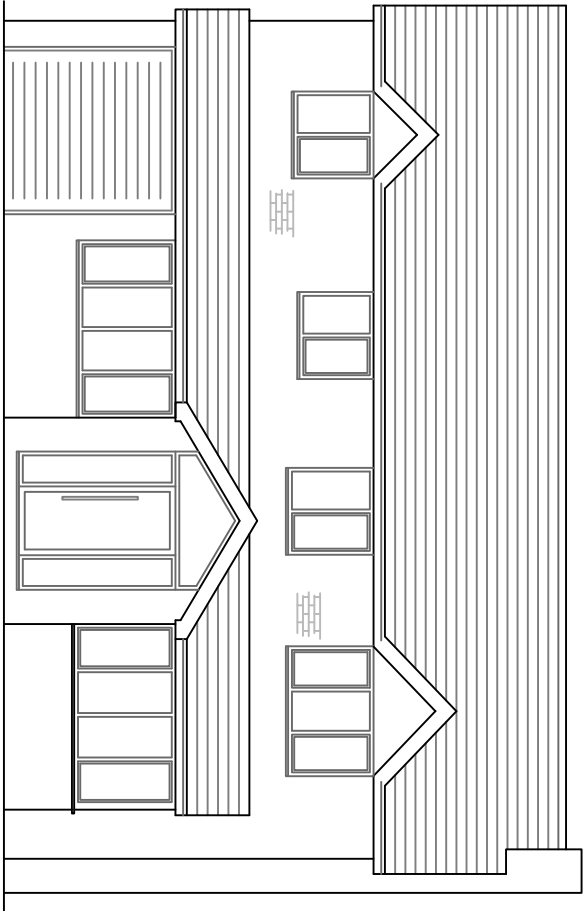
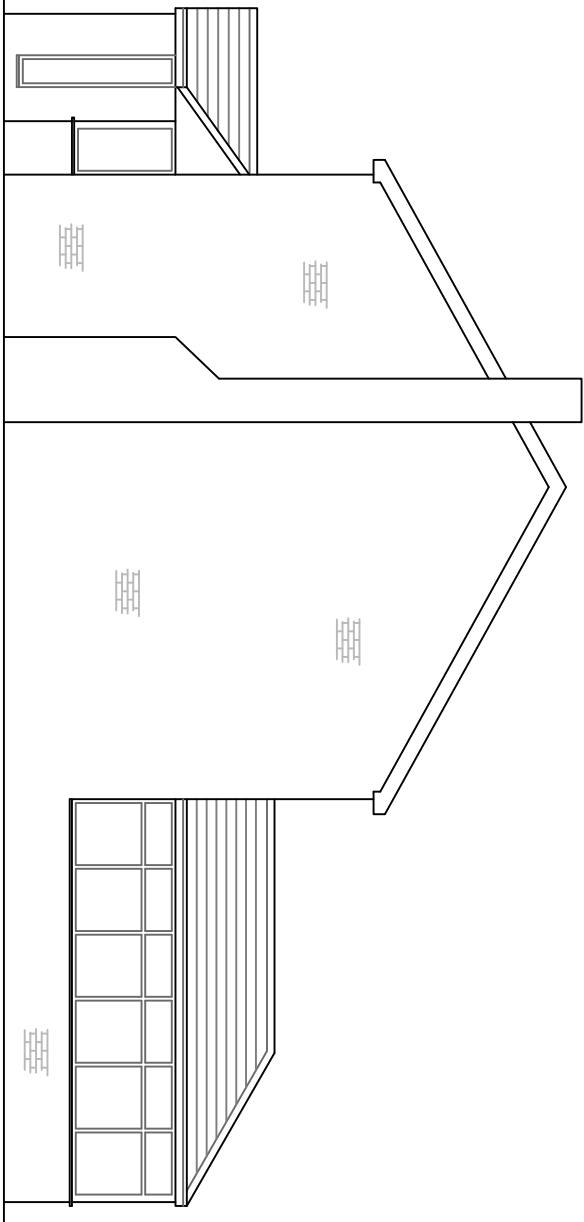
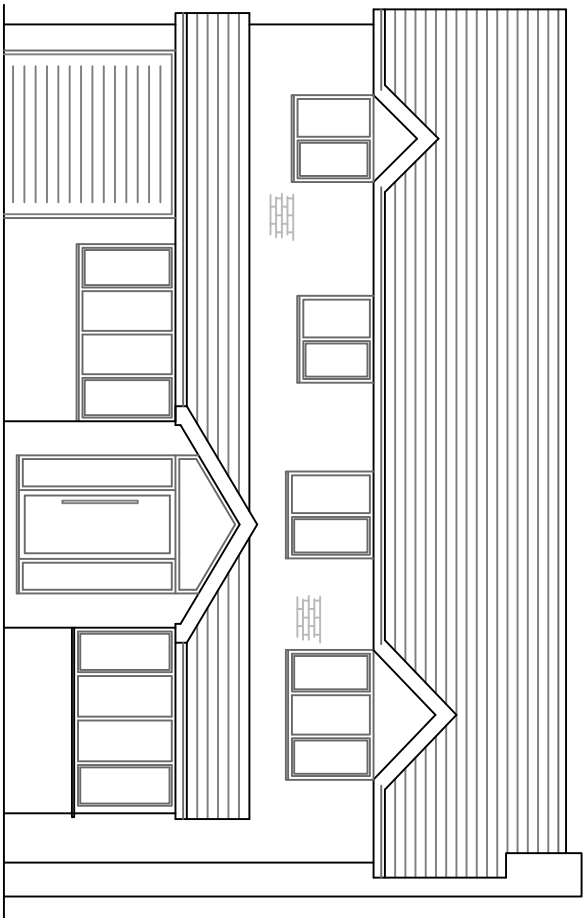
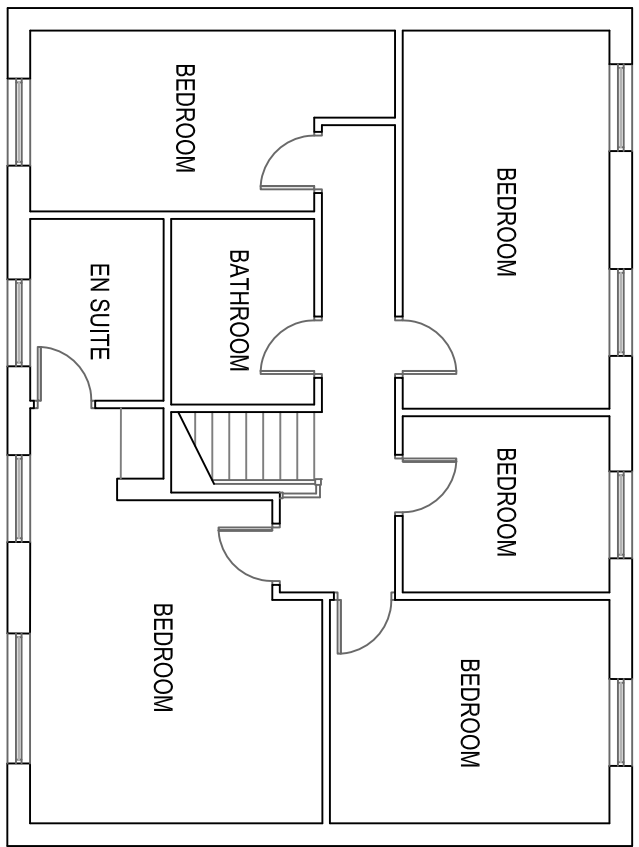
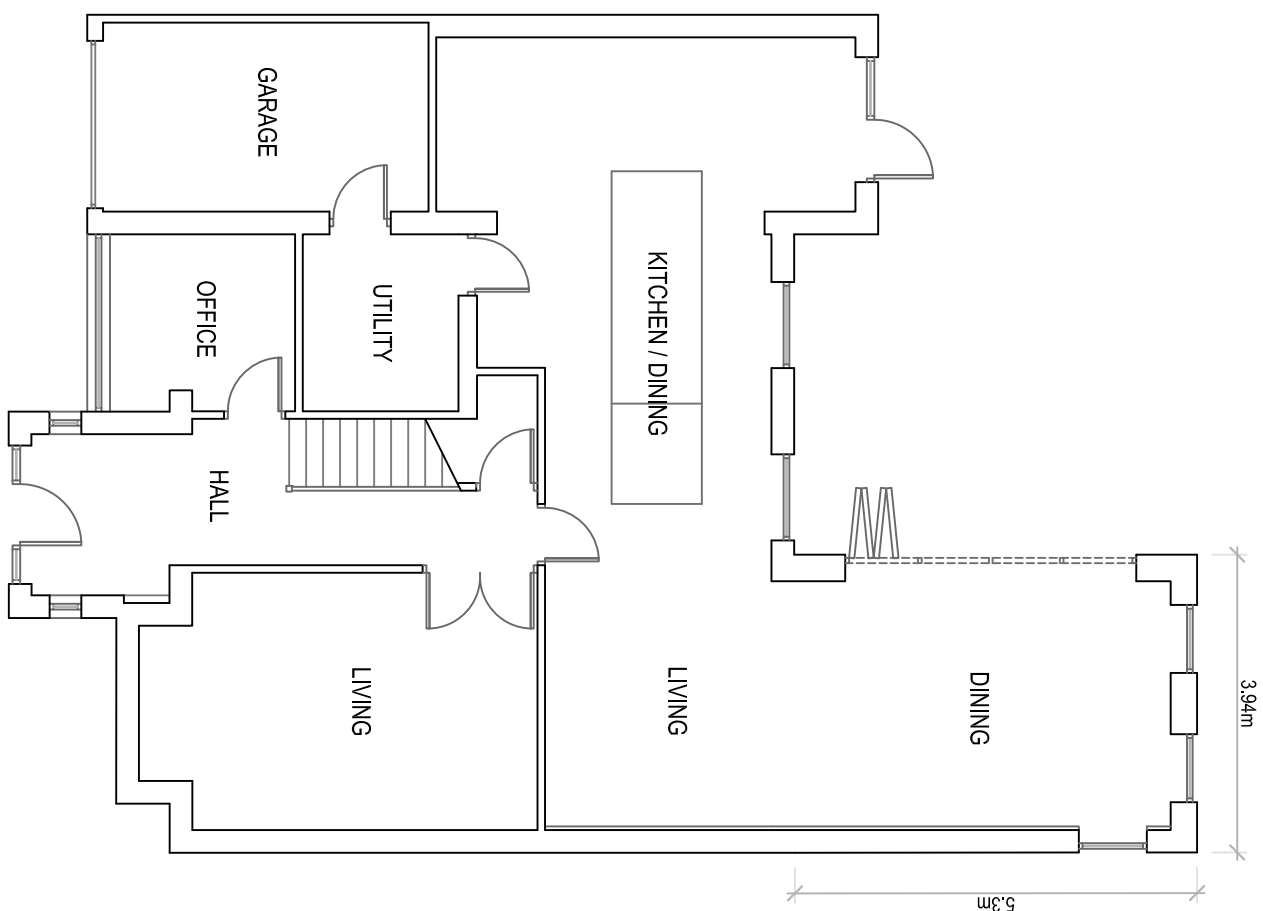
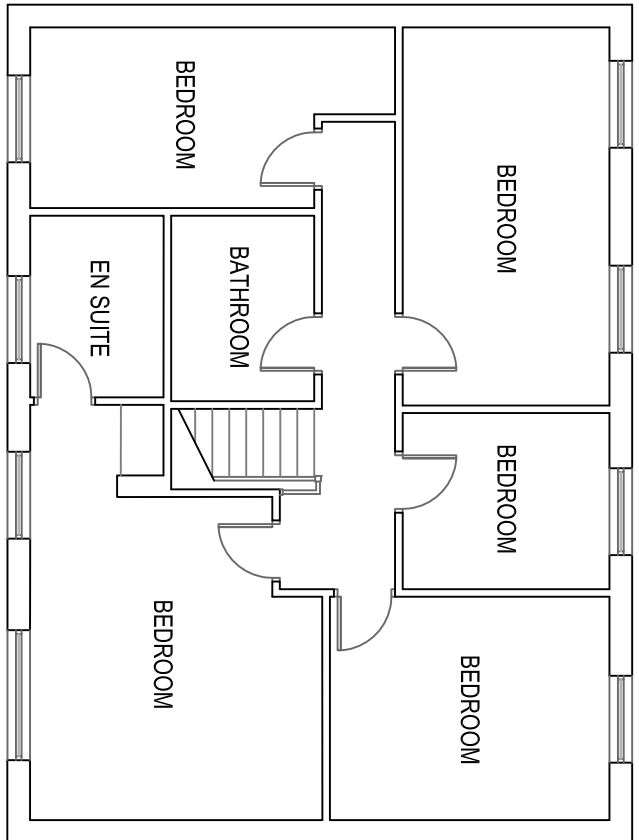




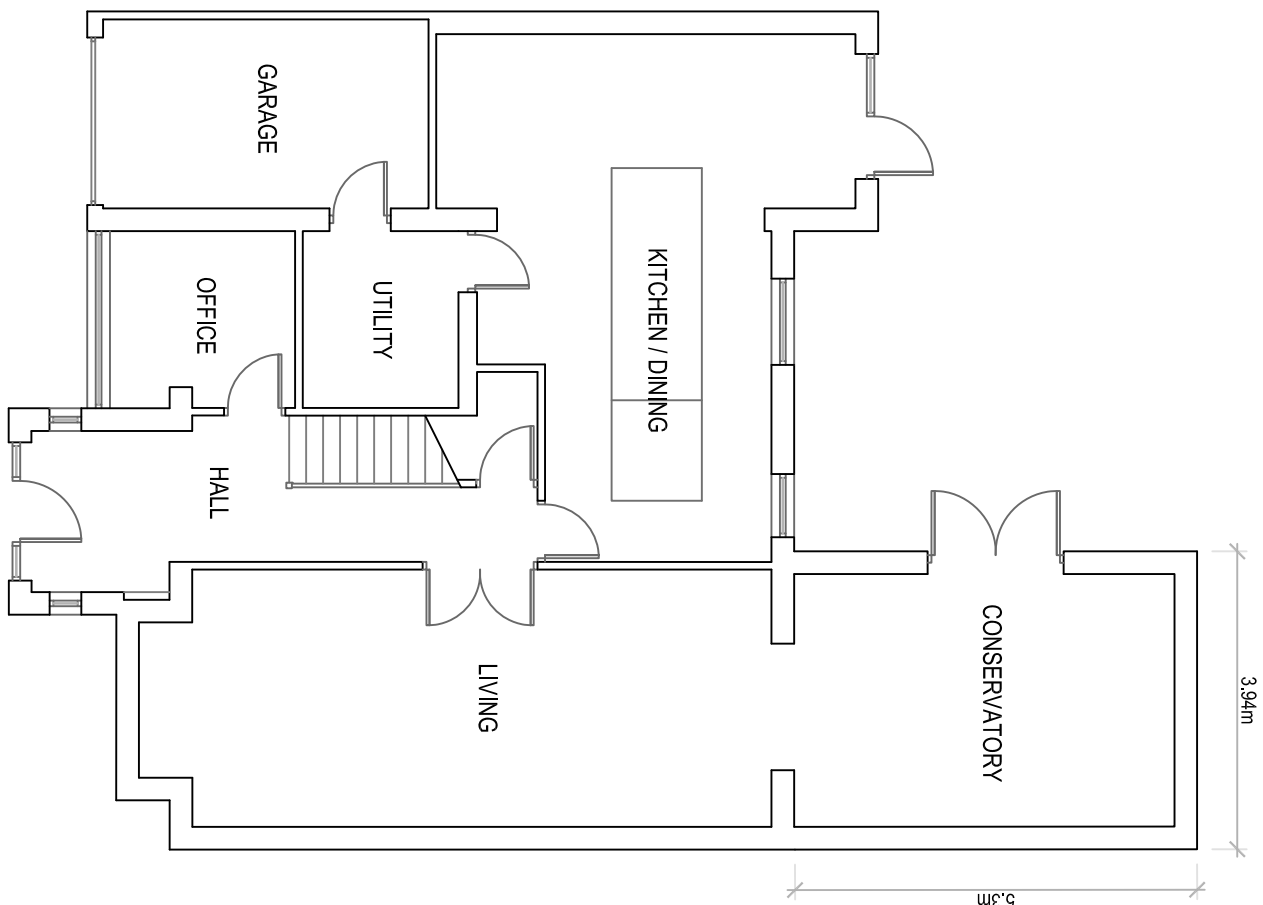


EXISTING REAR ELEVATION 1:100


EXISTING SIDE ELEVATION 1:100

PROPOSED REAR ELEVATION 1:100

PROPOSED SIDE ELEVATION 1:100

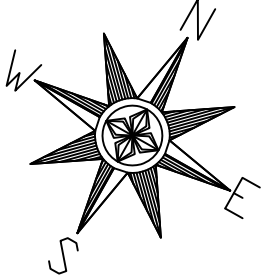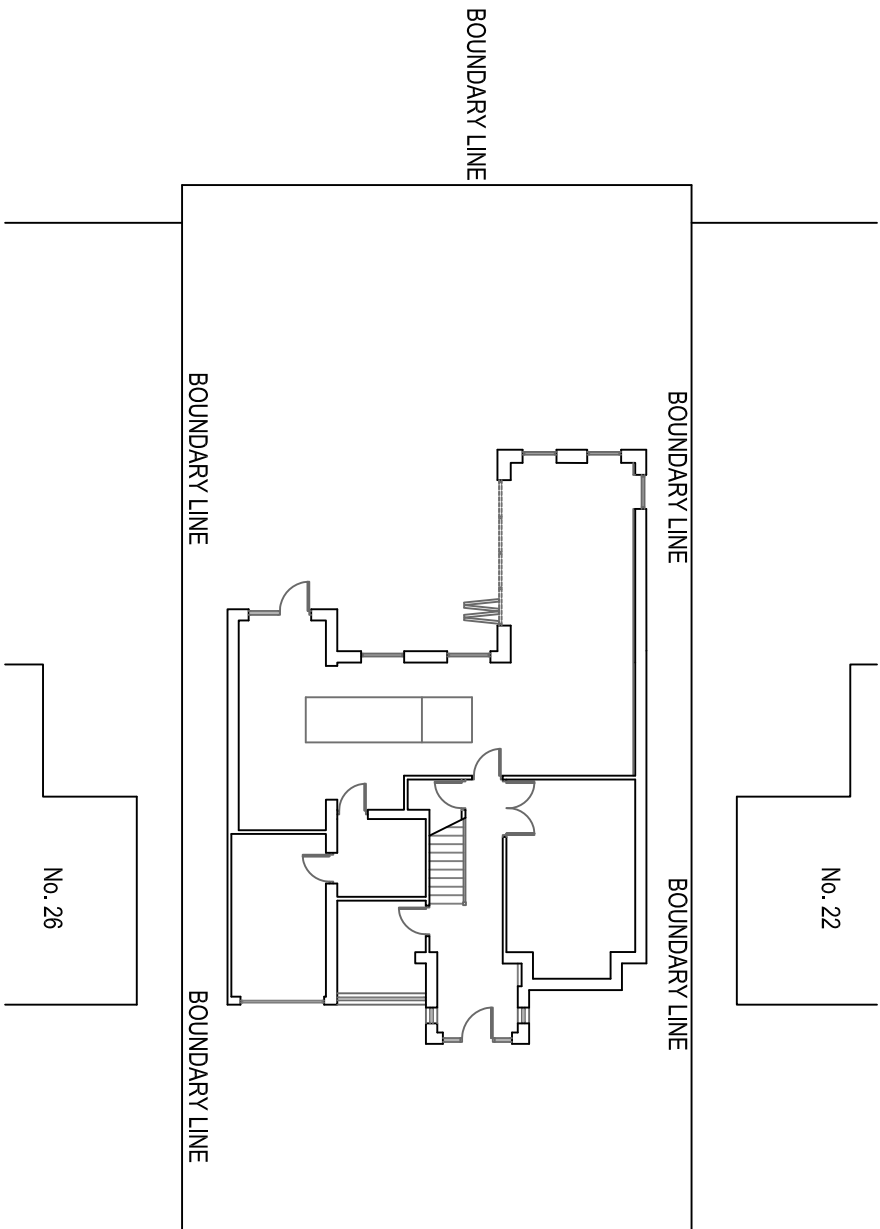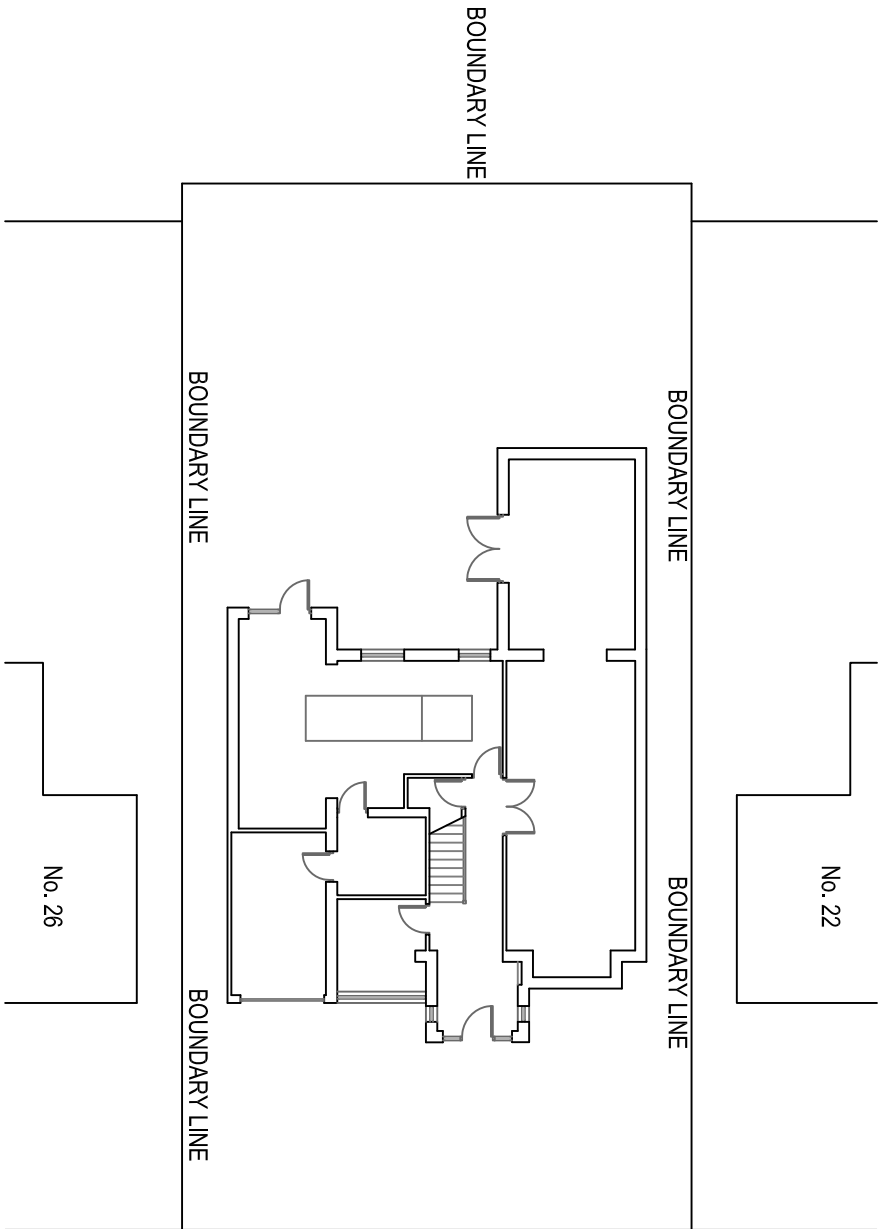

SCALE : 0 2 4 6 8 10
0M 10M

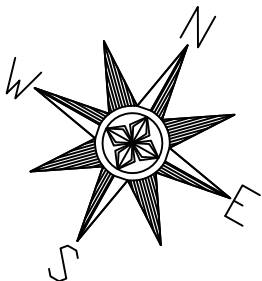

SCALE : 0 2 4 6 8 10
0M 10M

24 Highmeadow
Radcliffe
M26 1YN

Existing & Proposed Plans &
Elevations

Drawn: CDW
Scale: 1:100 & 200 @ A1
Date: March 2026

3116_RAD_03_Planning

CDWP
CD Wilkinson Plans

tel: 07967 522401 email: chris@cdwilkinsonplans.co.uk
5 Highmeadow, Manchester, M26 1YN