



Client:	
Andrea Goulding	
Project:	
43 Dovedale Avenue, Prestwich, M25 0BT	
Drawing Title:	
Existing and Proposed Elevations for new extension	
Scale:	Date:
1:100 @ A3	Apr 2022
Drawing No:	Revision:
126-005	A

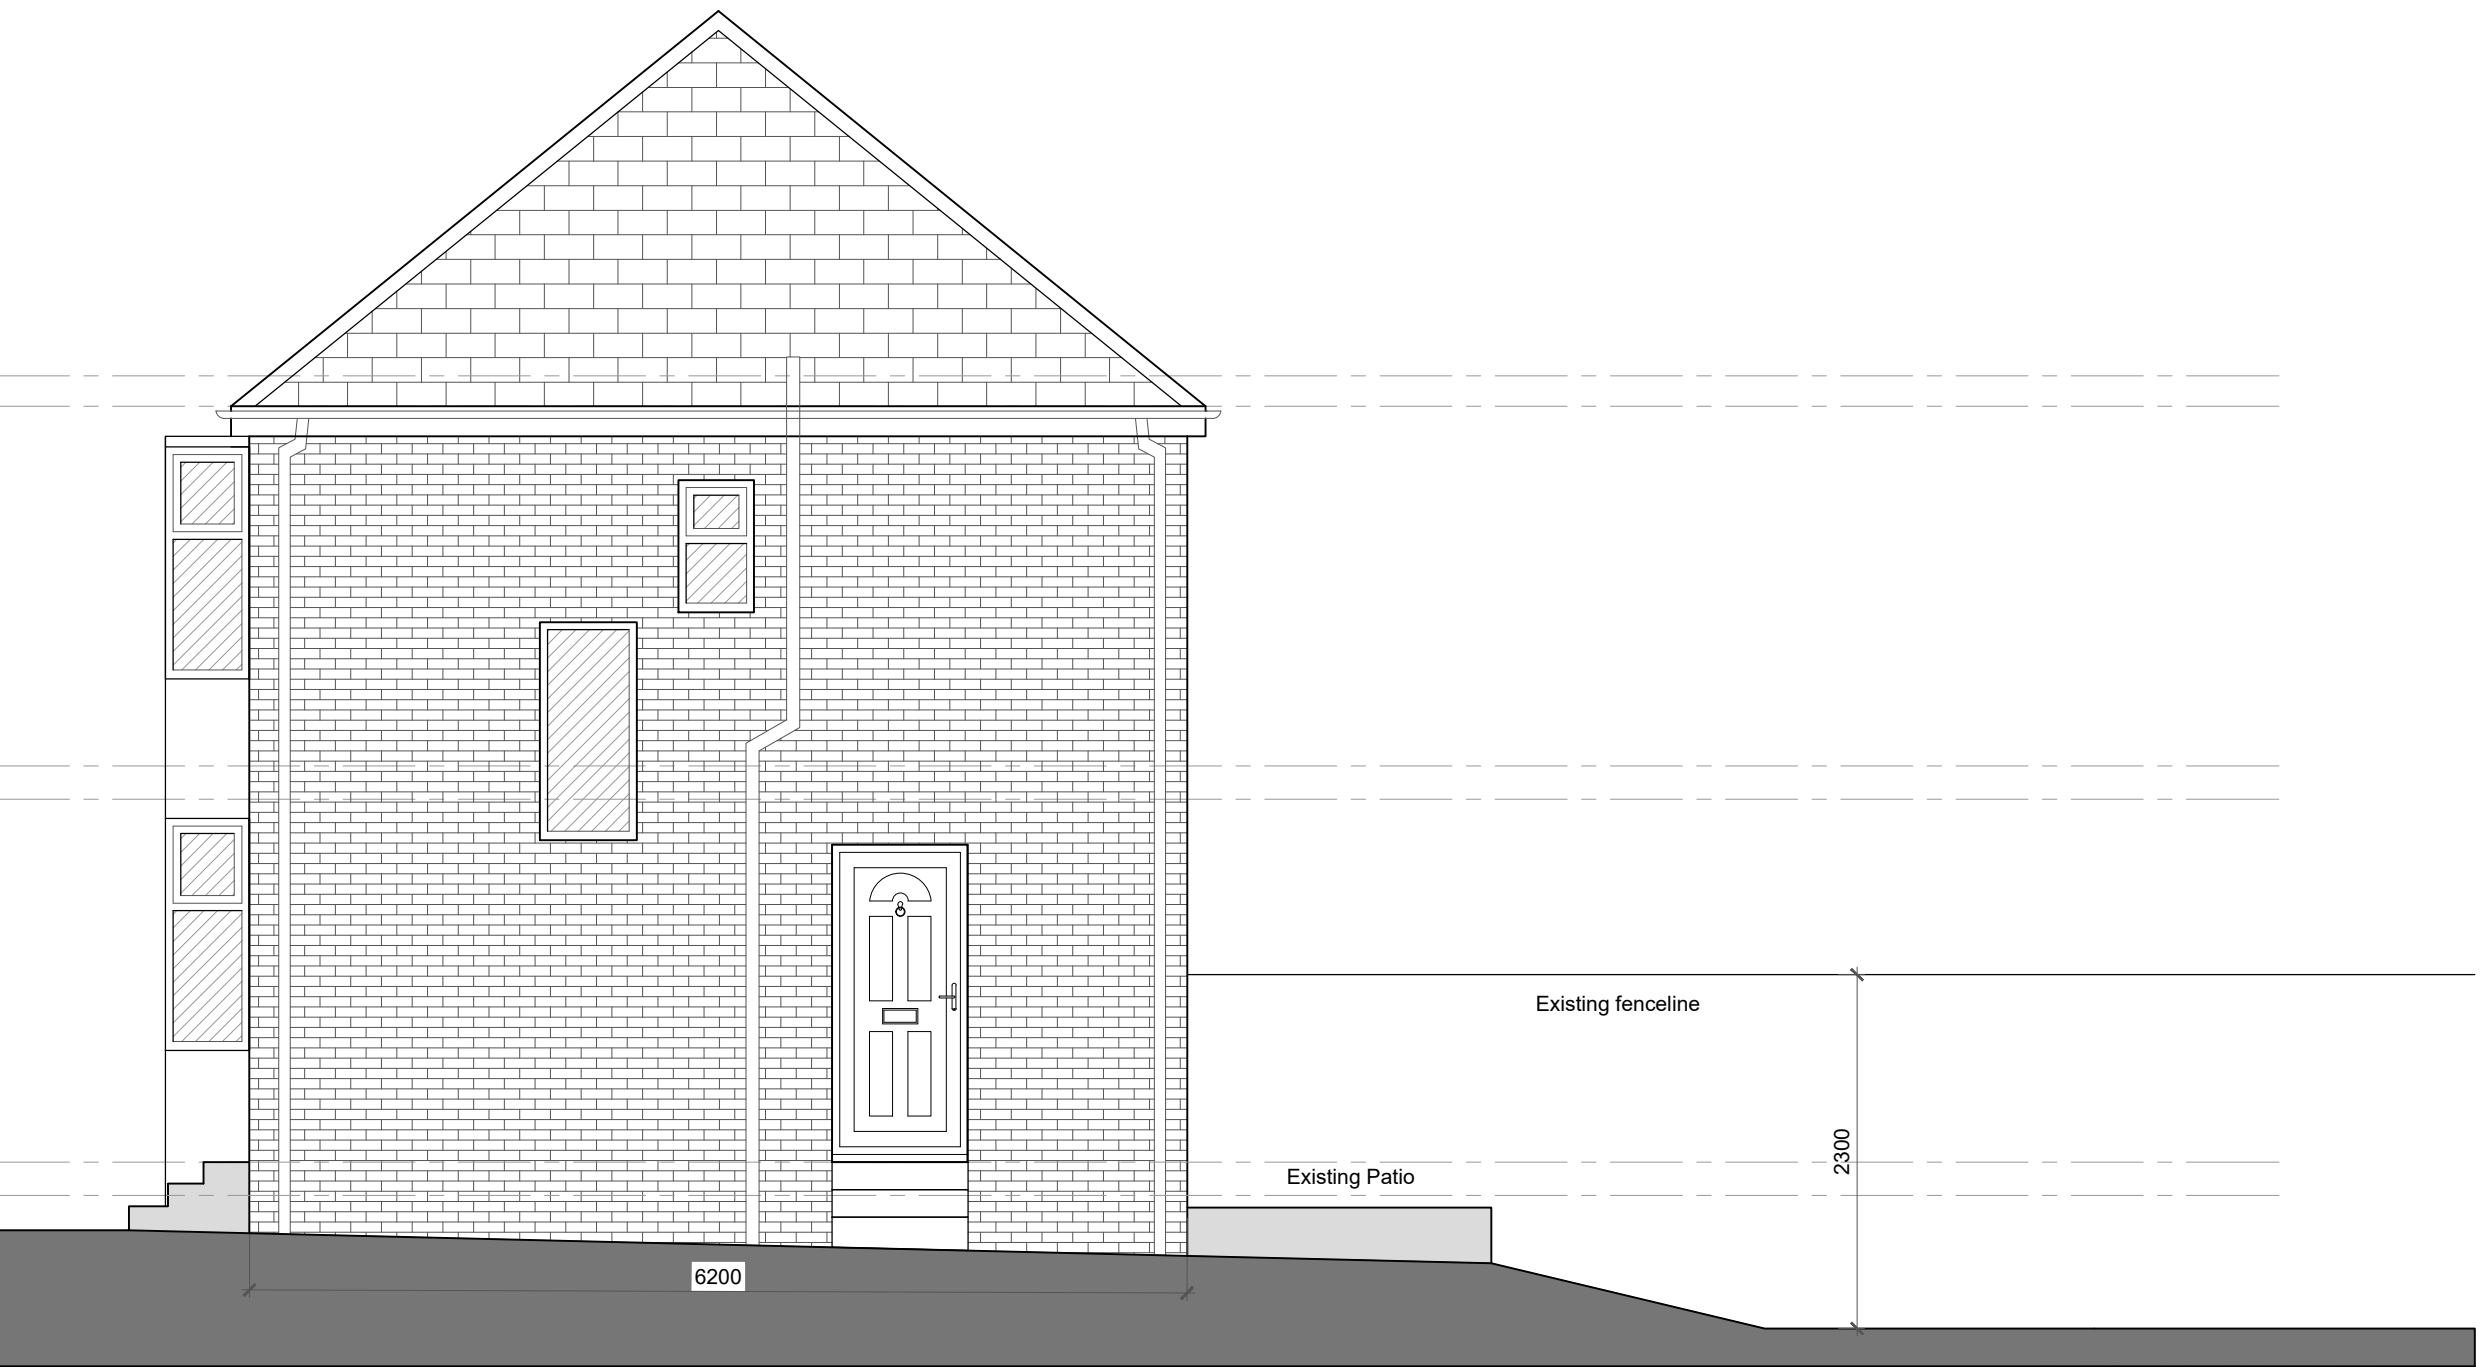


Side Elevation
Existing

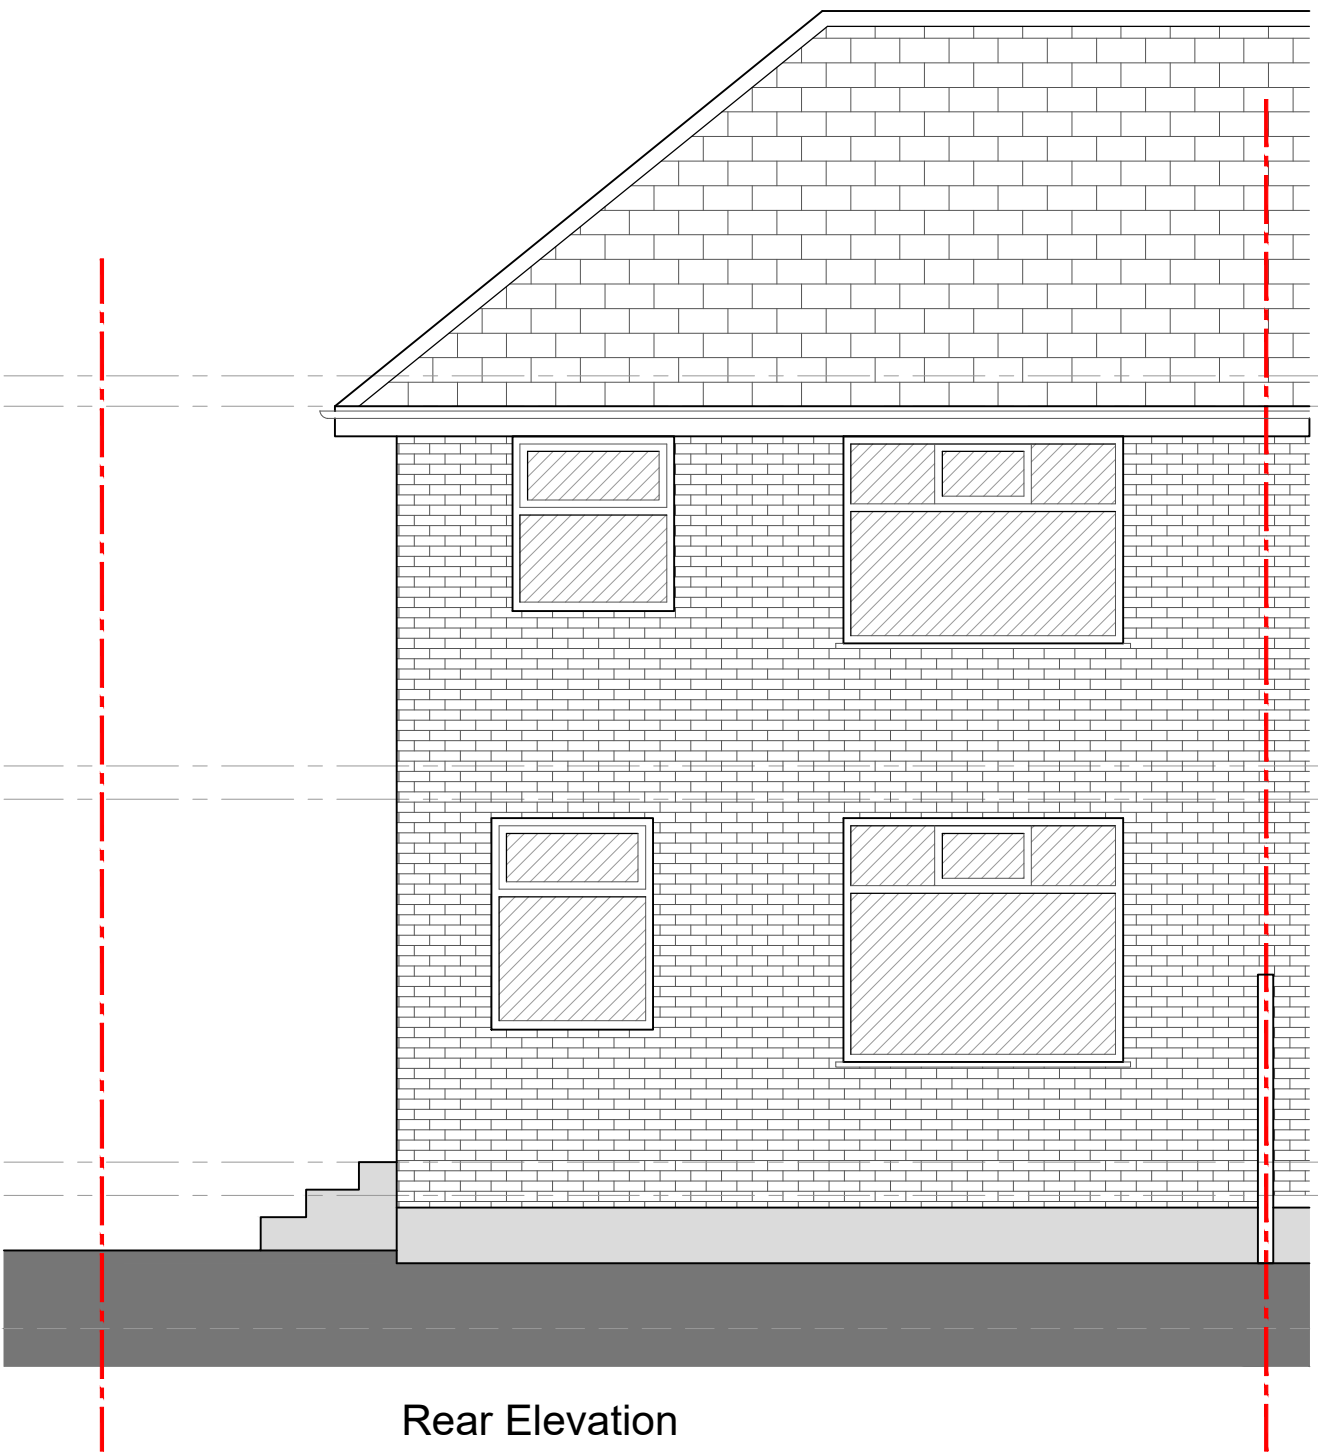


Rear Elevation
Existing



Side Elevation
Existing

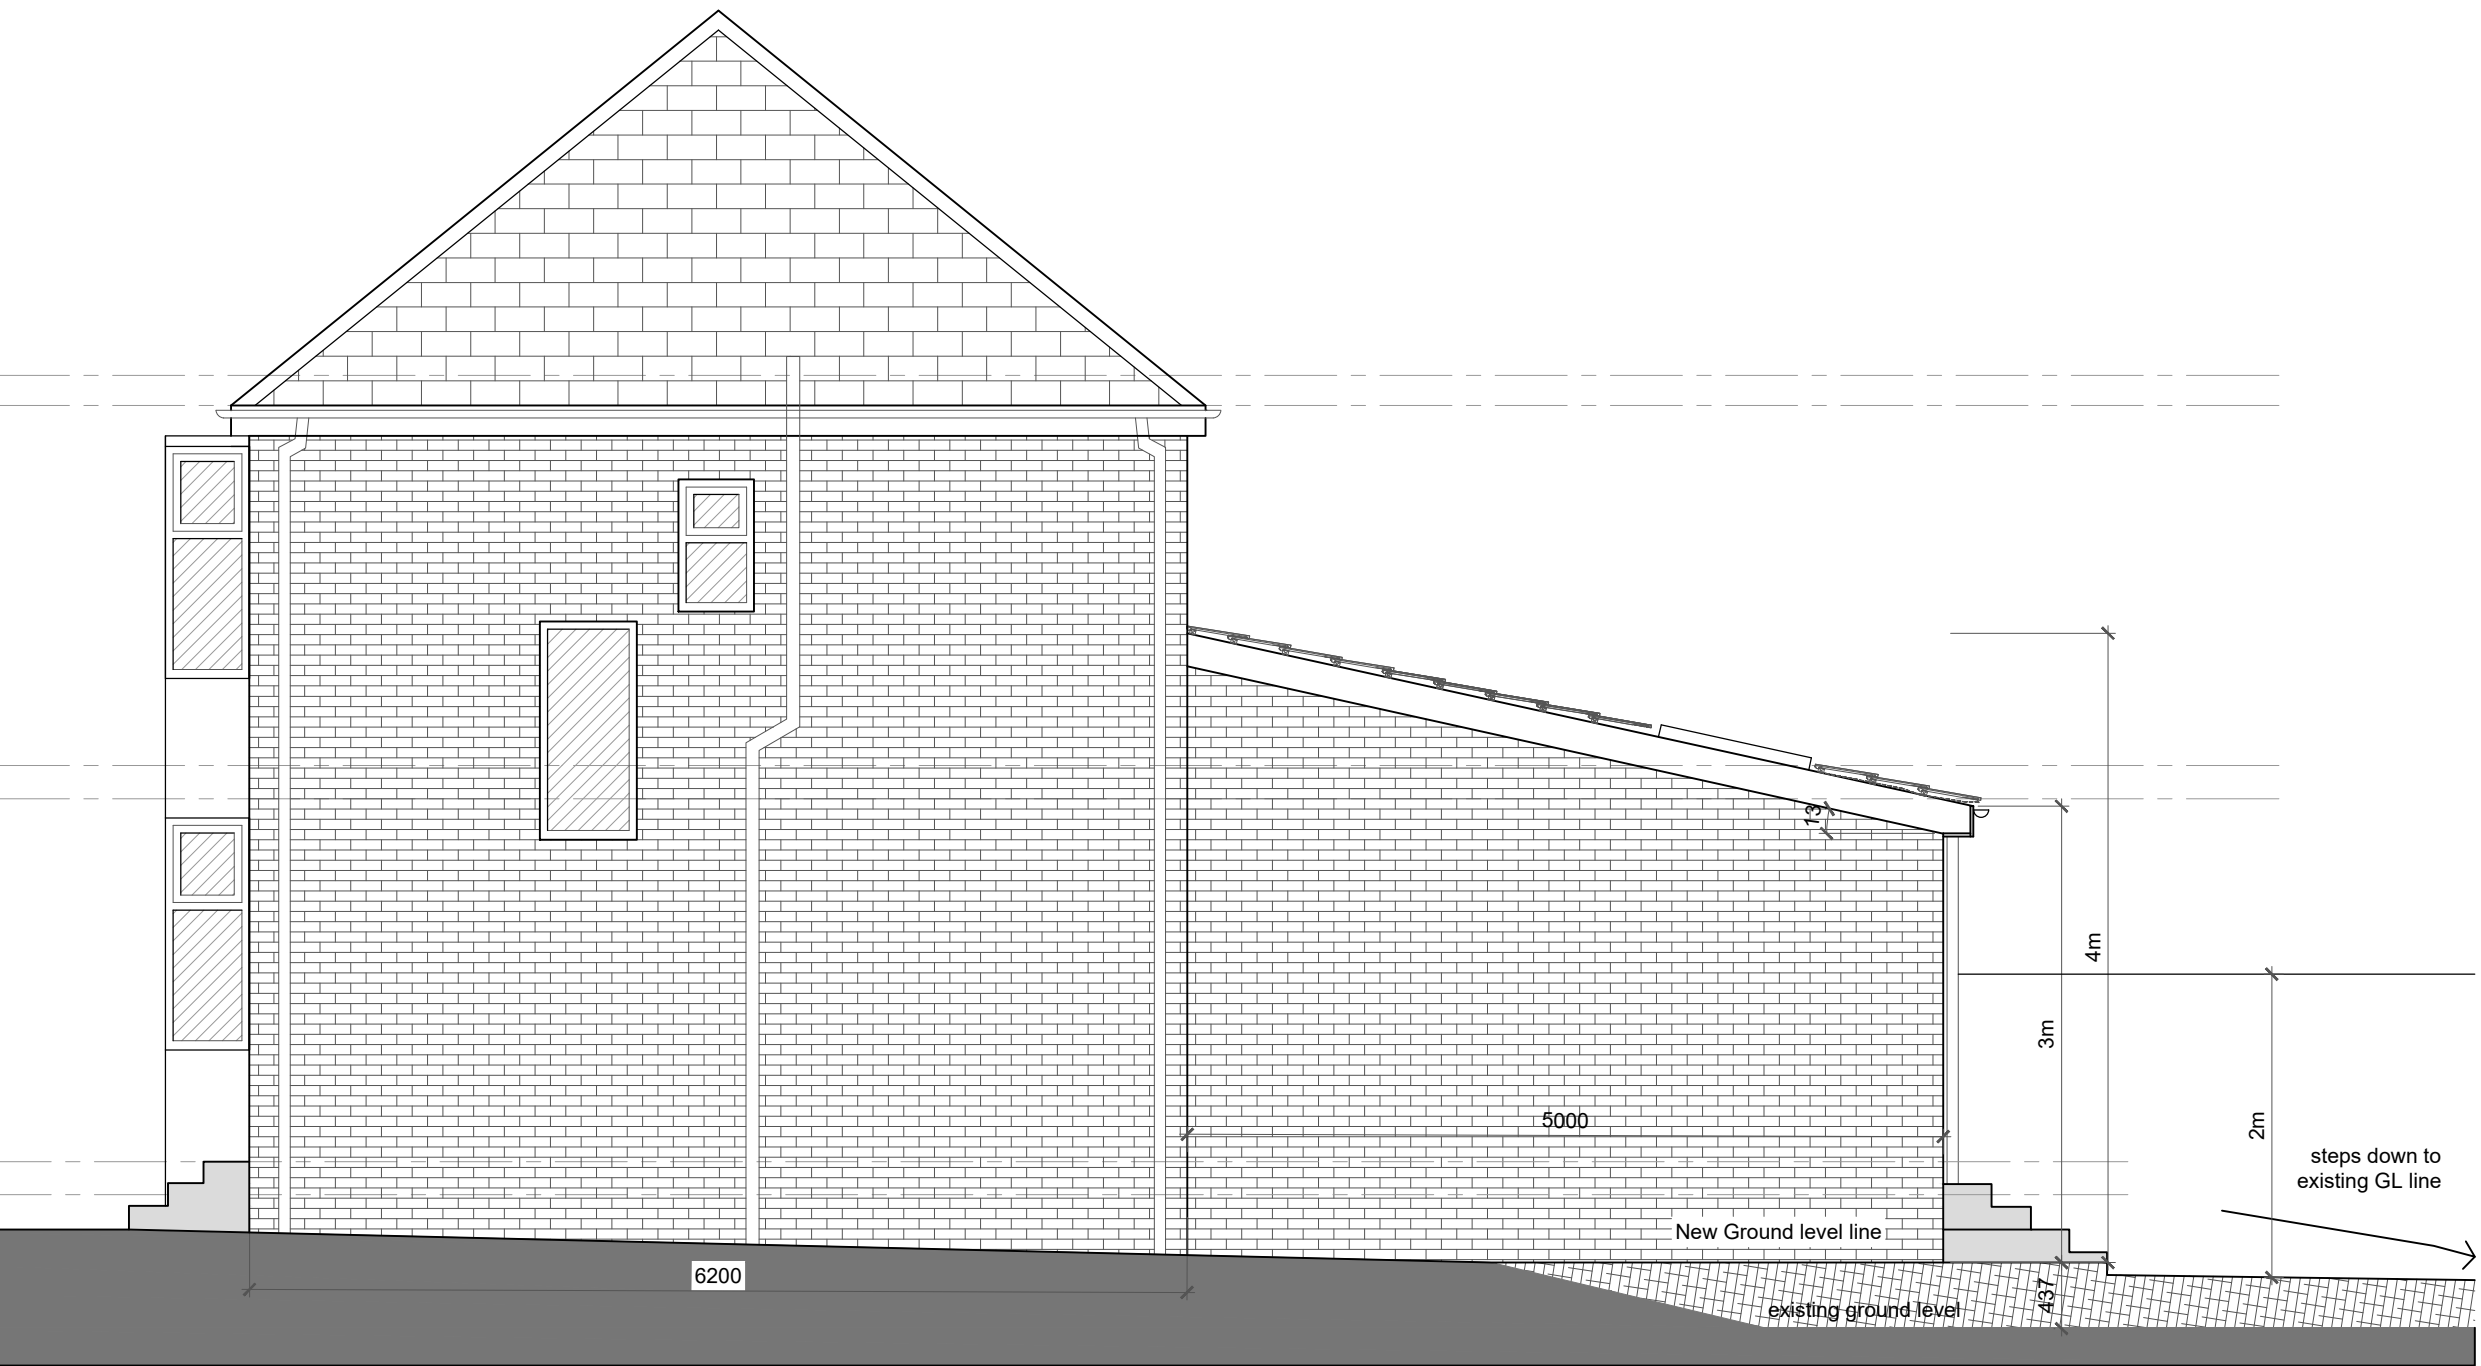

Side Elevation
Proposed

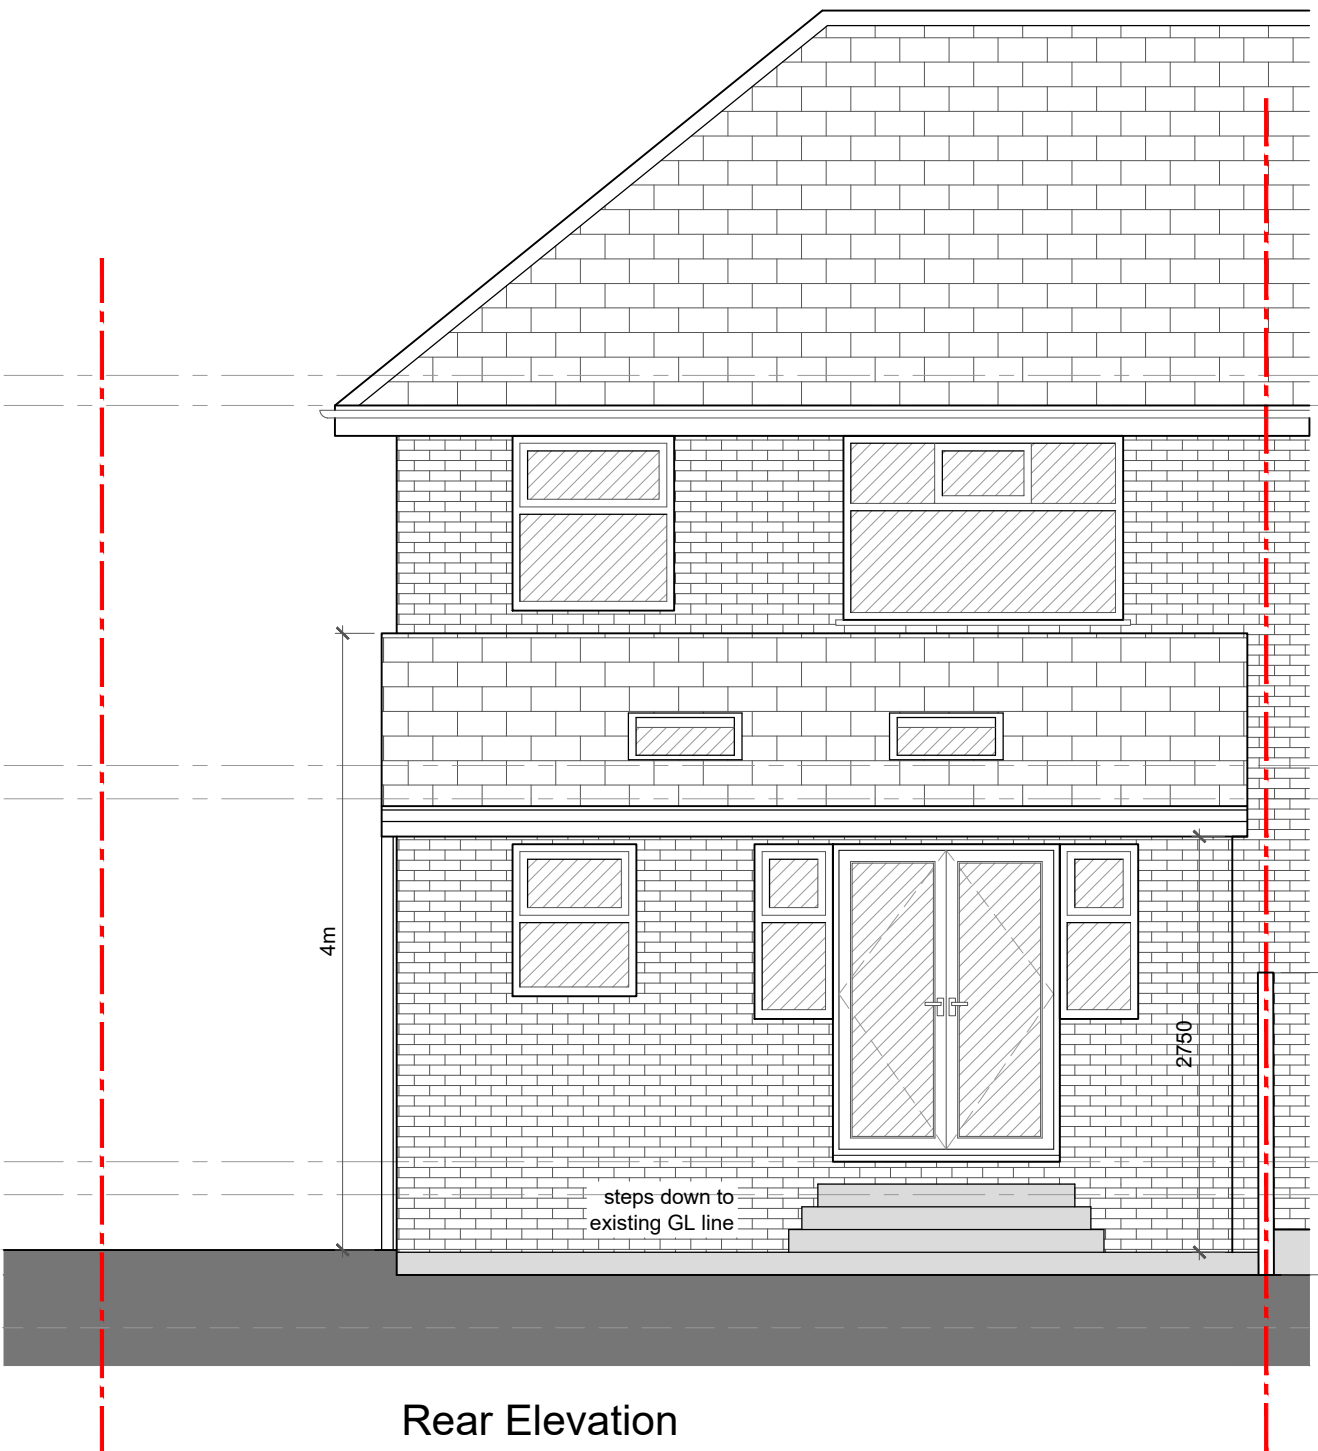

Rear Elevation
Proposed



Side Elevation
Proposed