




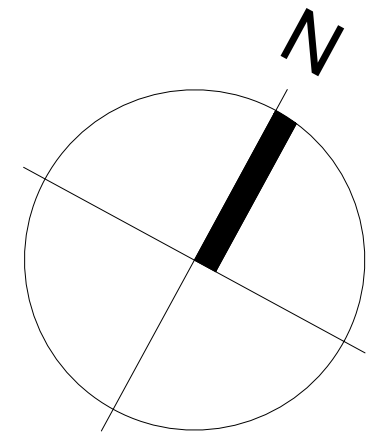


Site Area
225sqm

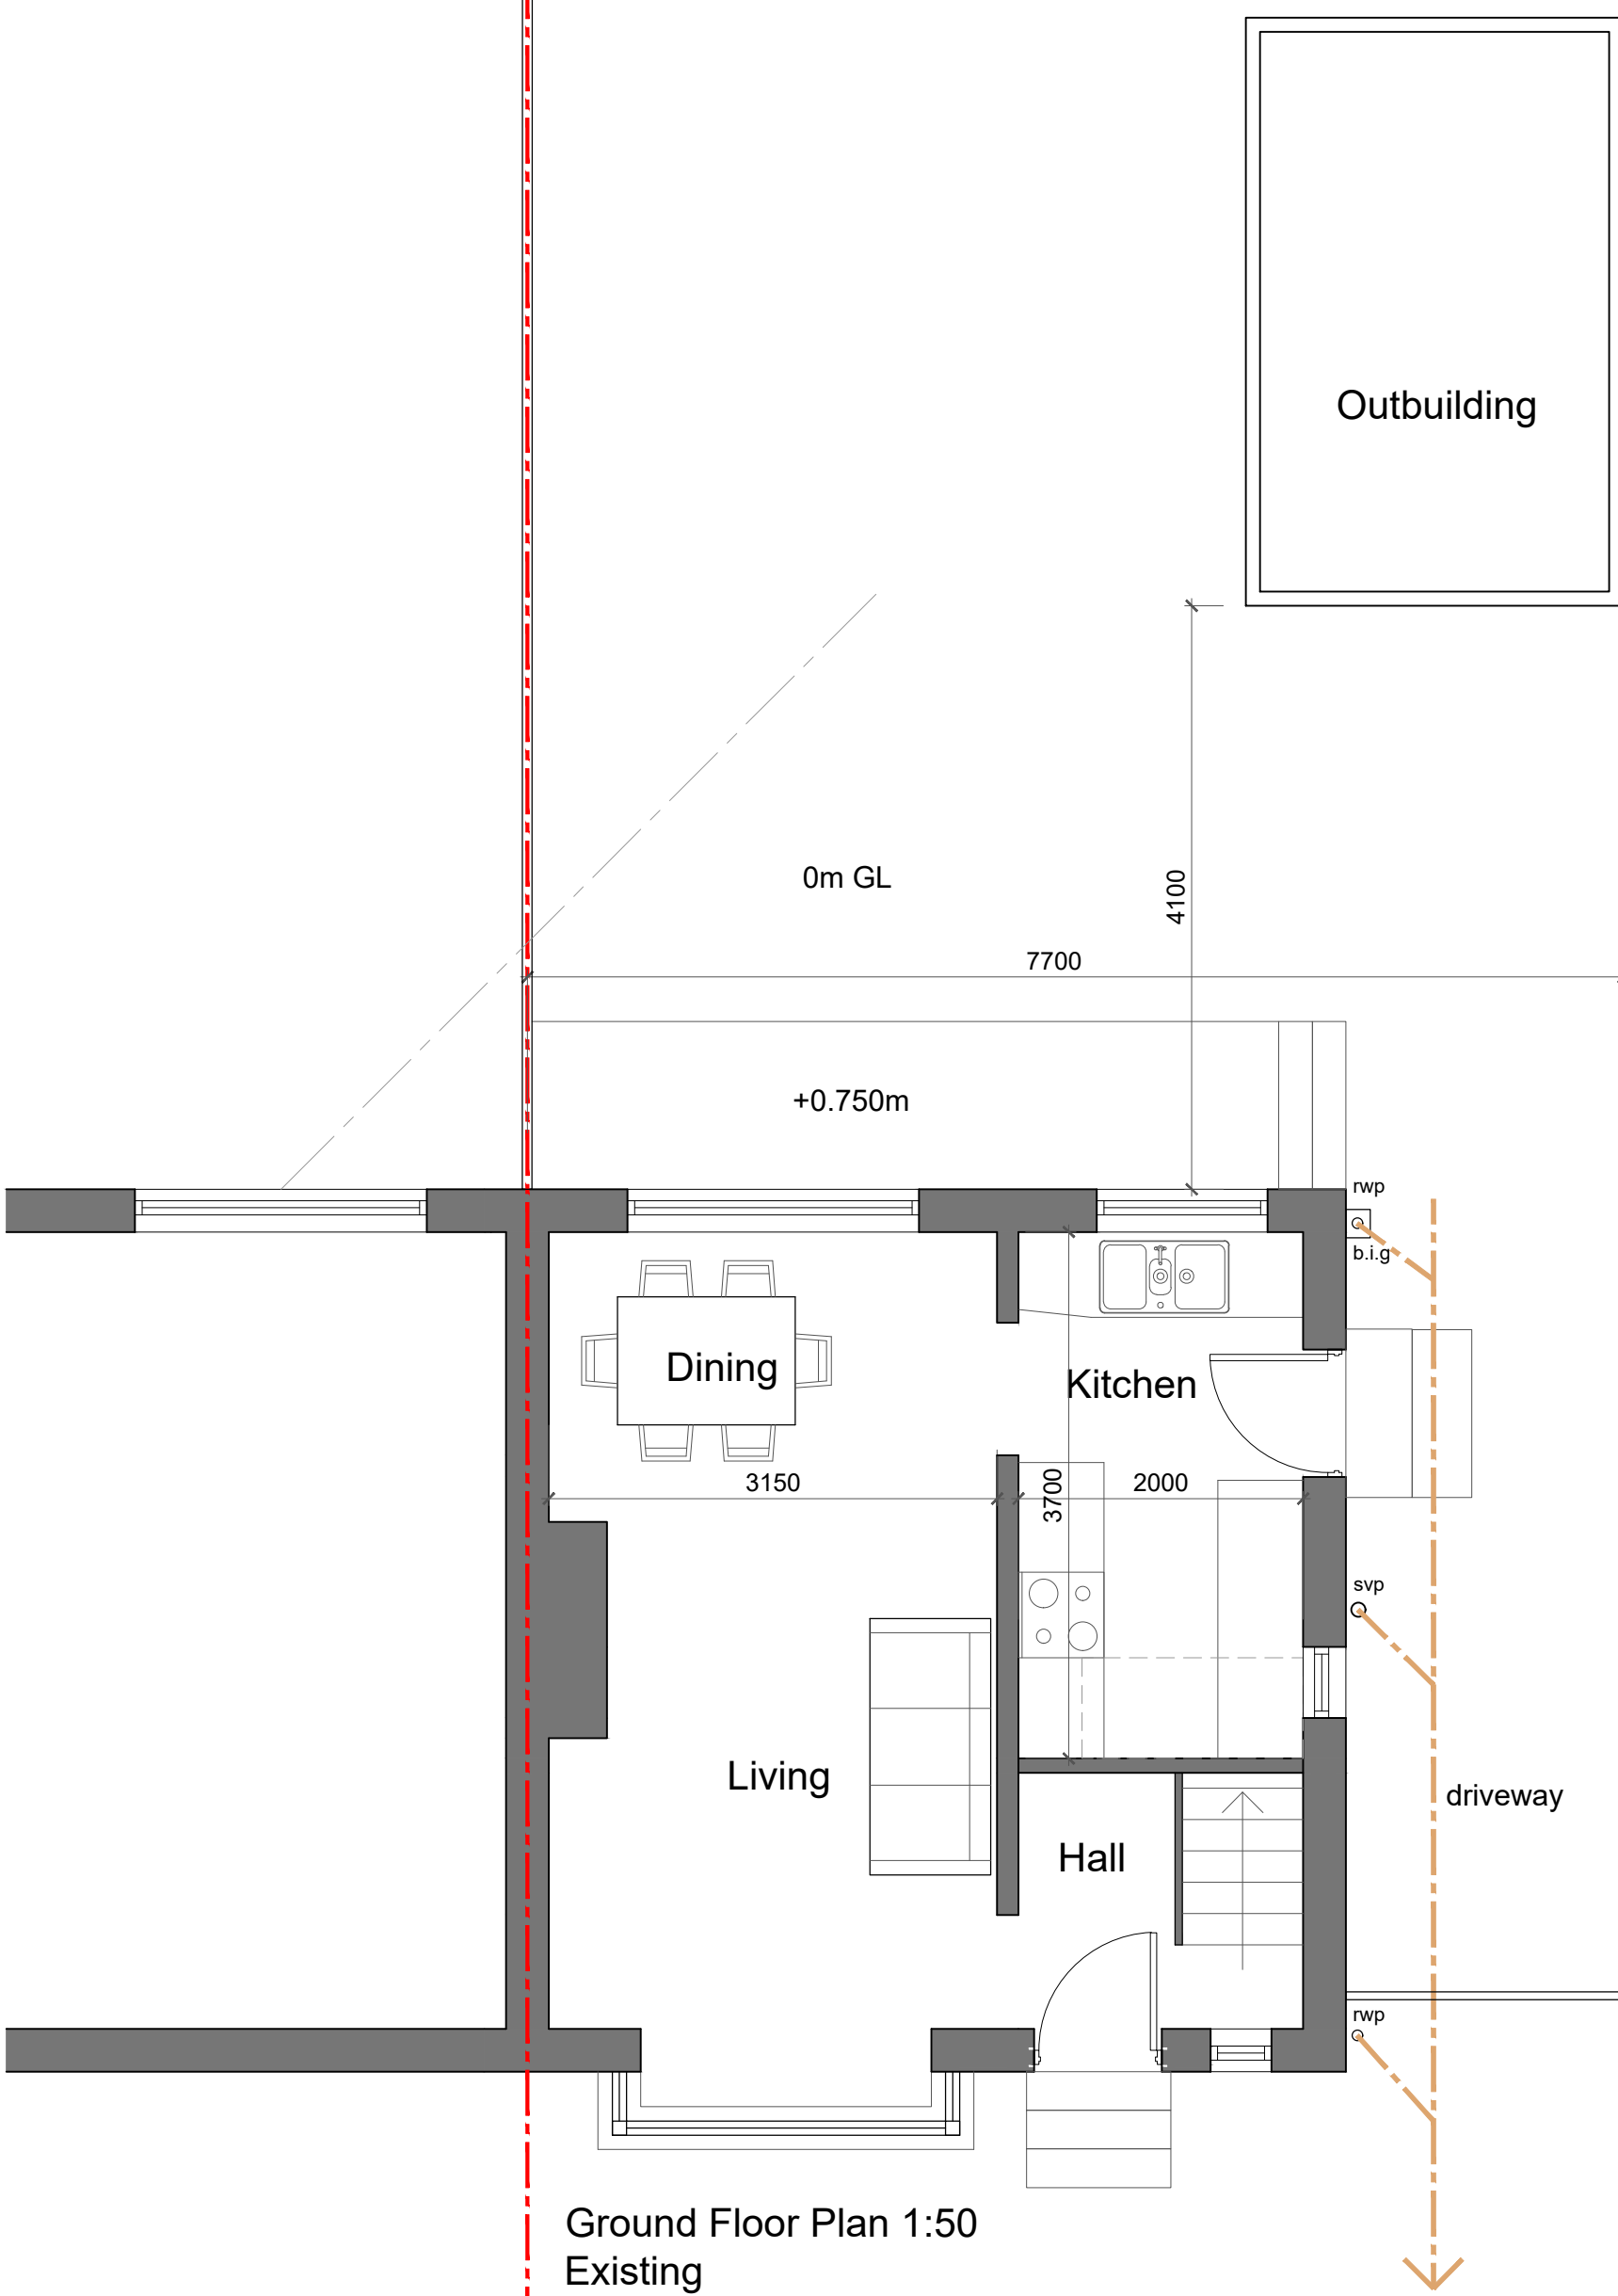

Ground Floor Plan 1:50
Existing

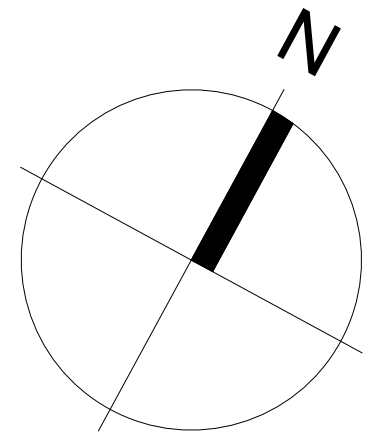


Site Area
225sqm

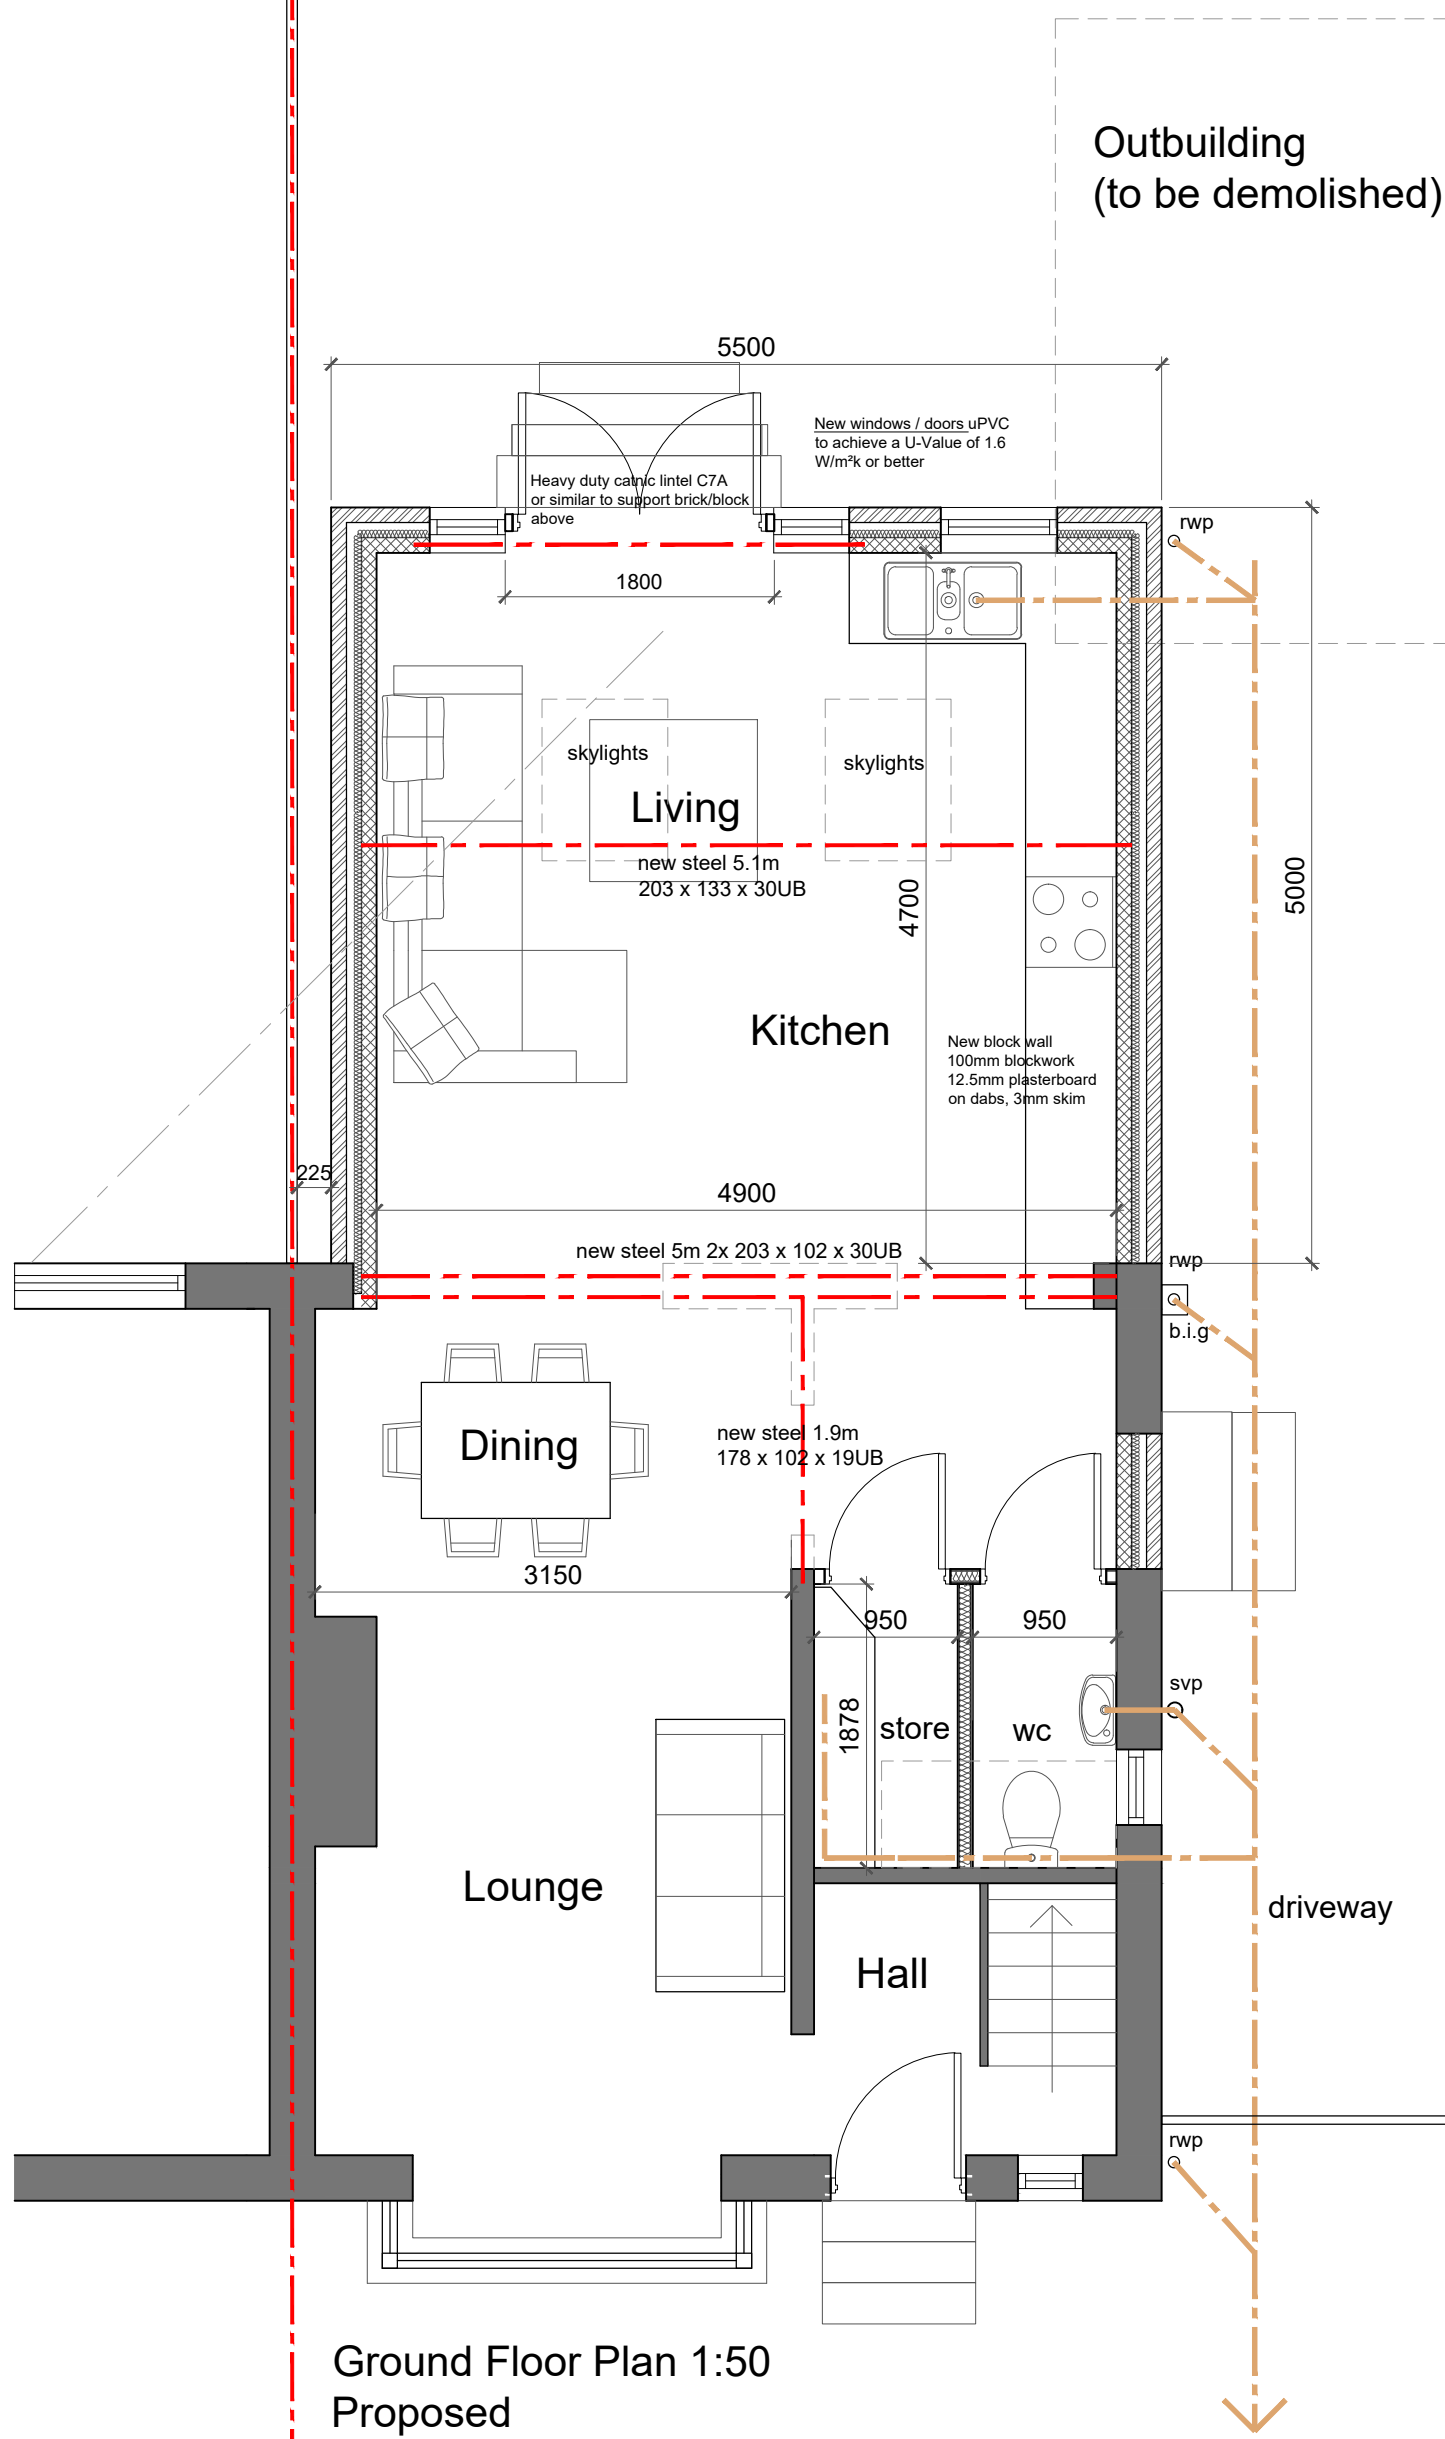


Ground Floor Plan 1:50
Proposed

to existing
mains sewer

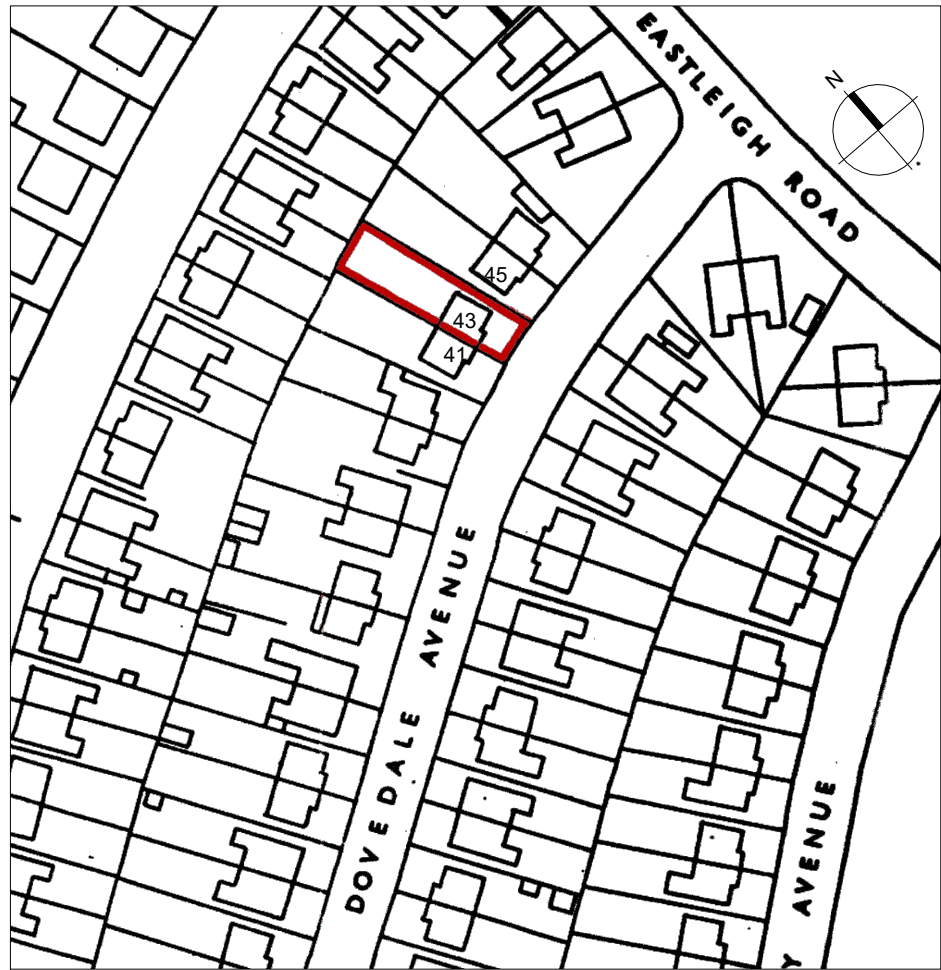


Location Plan 1:2500

Client: Andrea Goulding	
Project: 43 Dovedale Avenue, Prestwich, M25 0BT	
Drawing Title: Existing and Proposed Plans for new extension	
Scale: 1:100 @ A3	Date: Aug 2022
Drawing No: 126-001	Revision: A

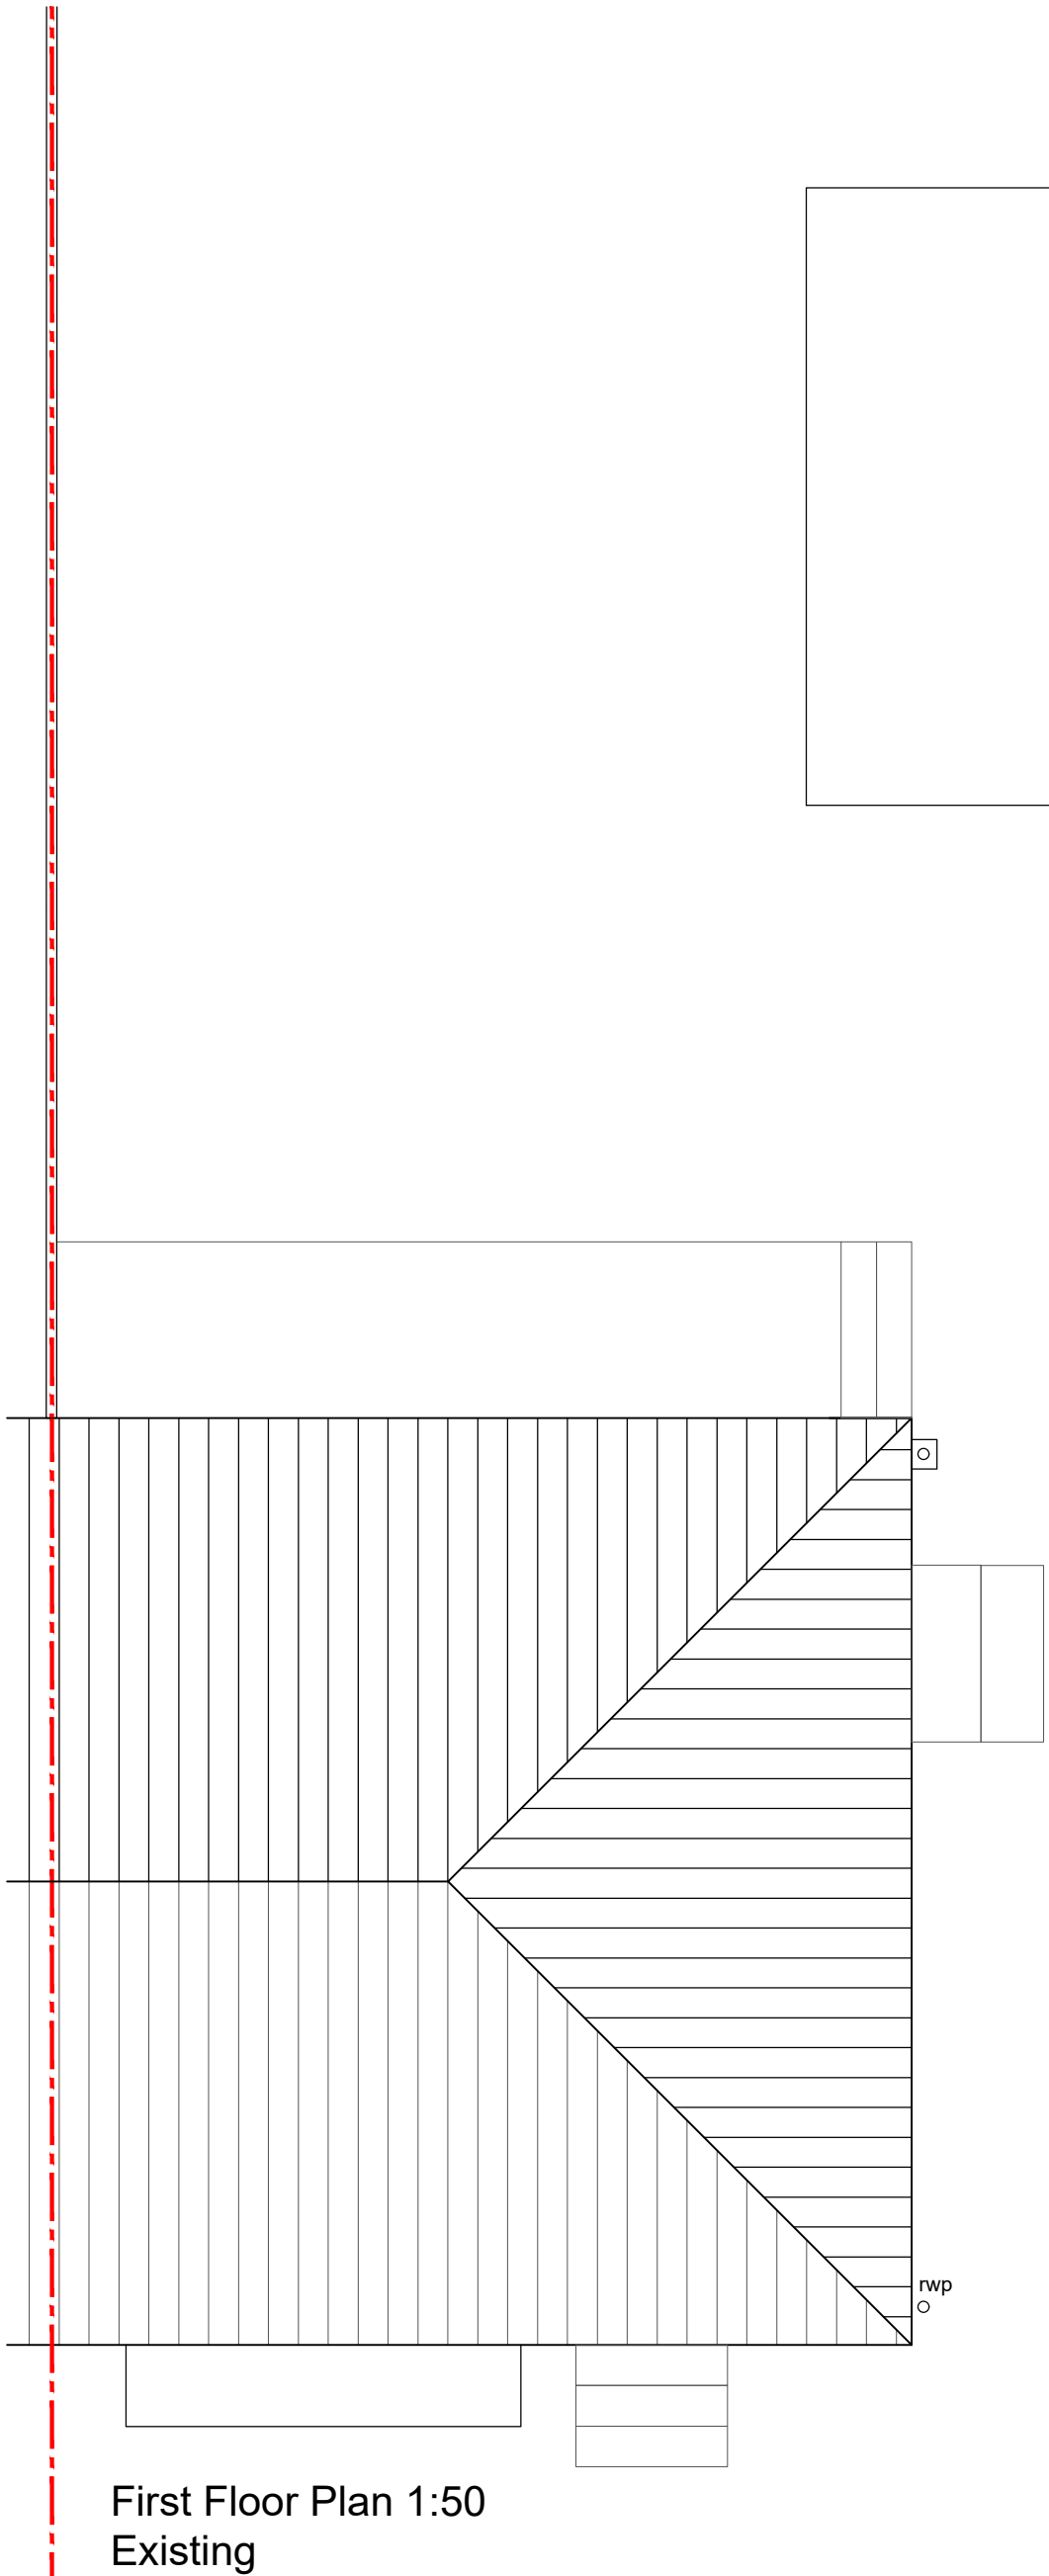

First Floor Plan 1:50
Existing

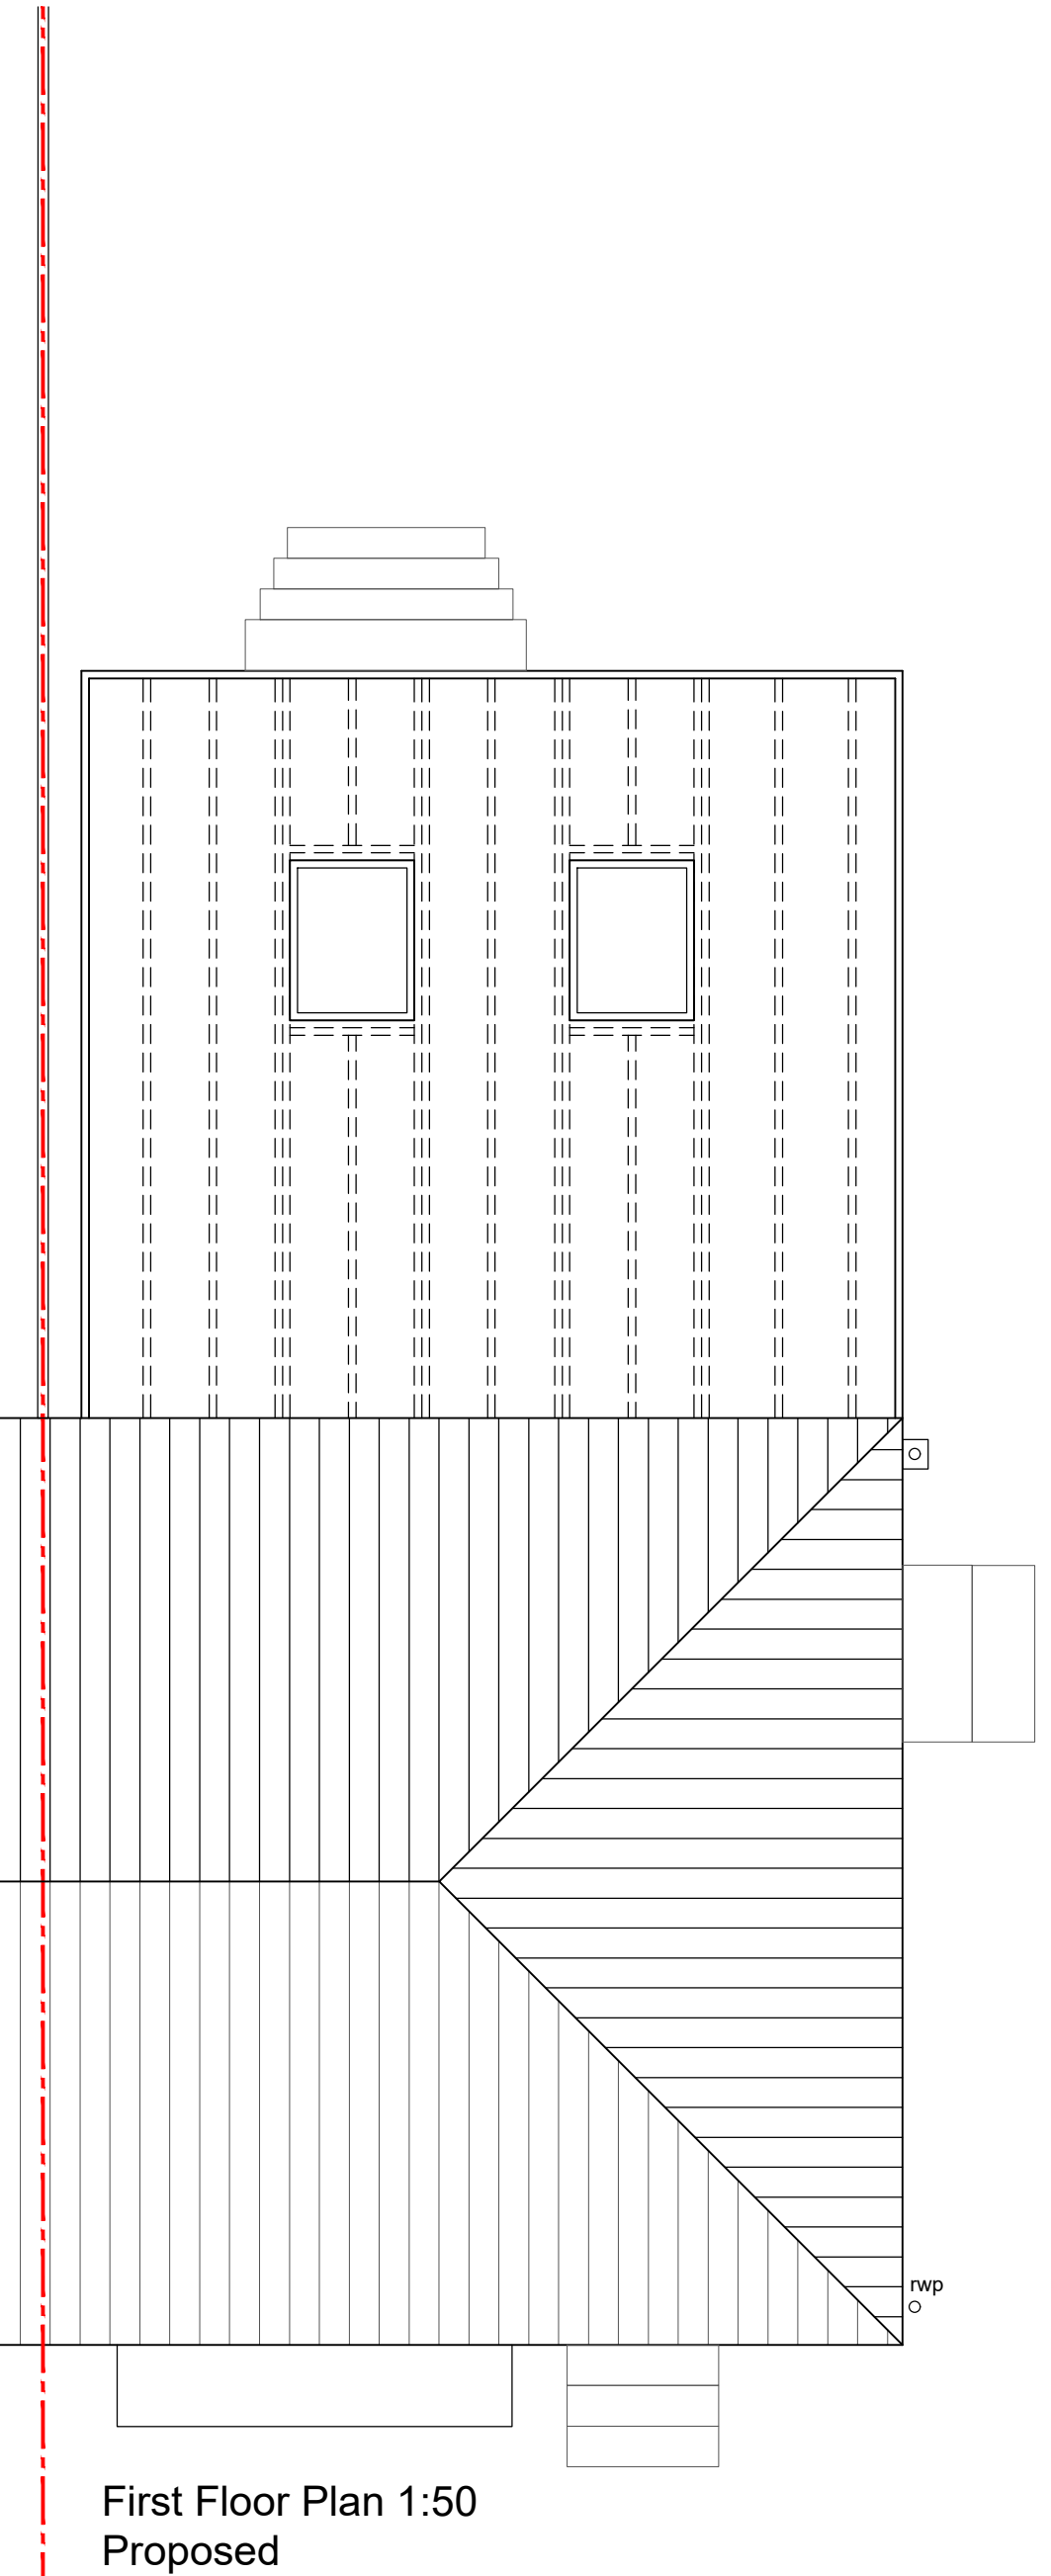

First Floor Plan 1:50
Proposed