



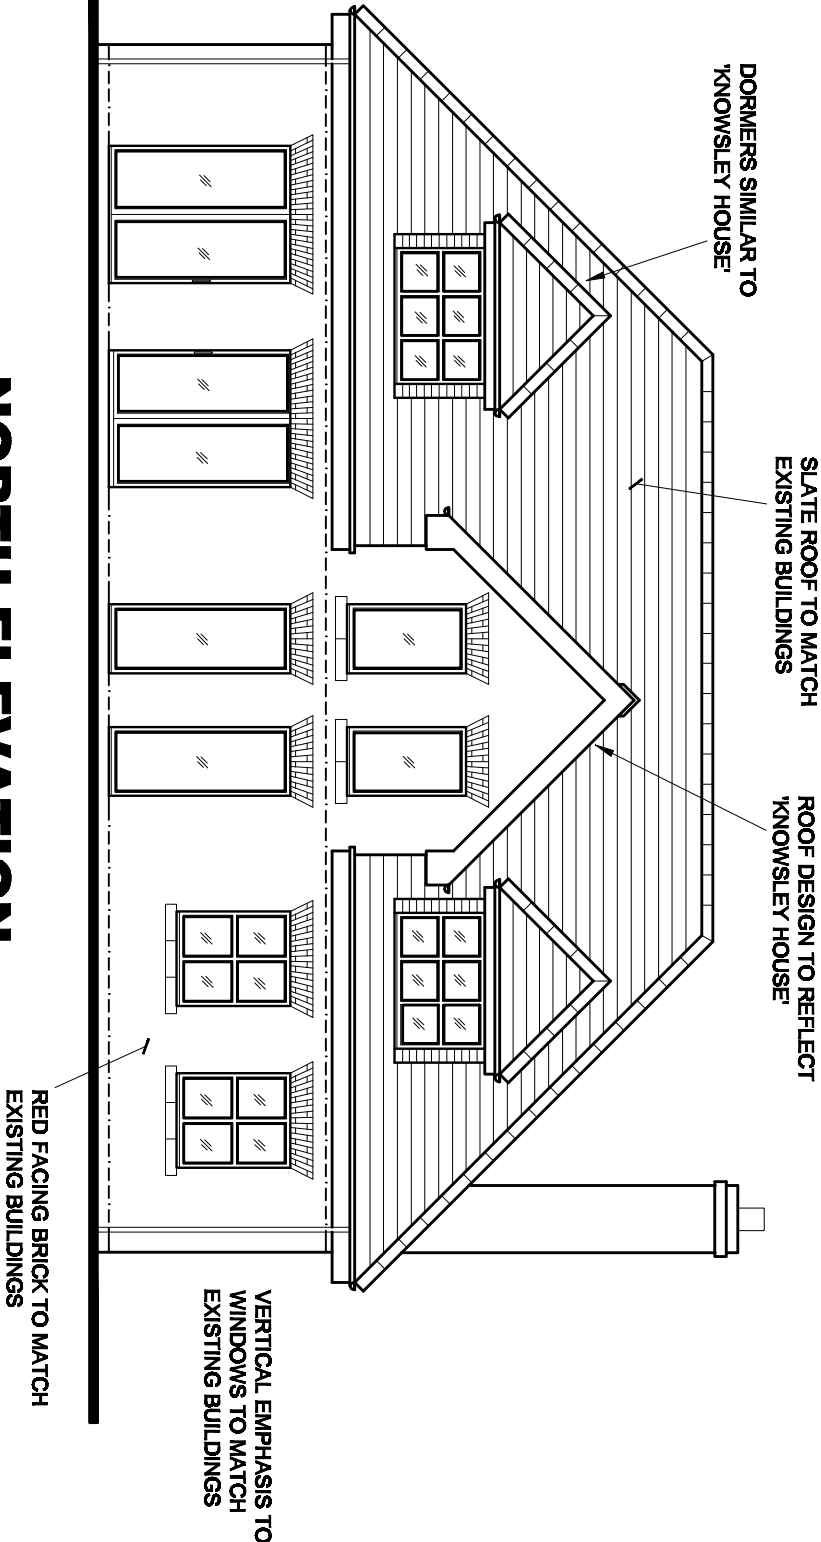

NORTH ELEVATION

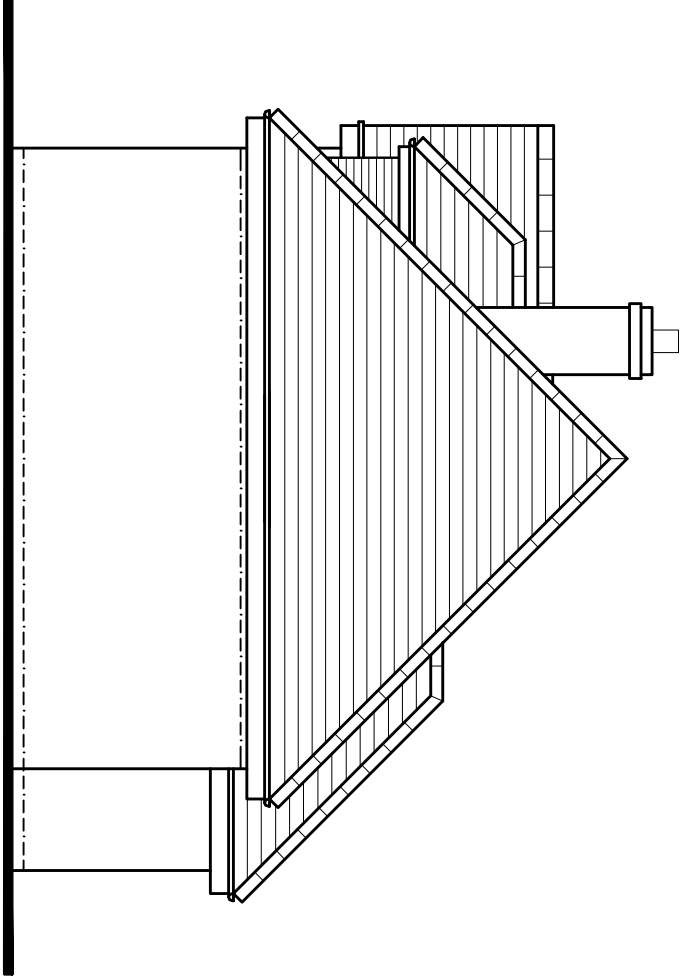

WEST ELEVATION

PLANNING

A	REDRAWN	MAR23
REV	DESCRIPTION	DATE

PROPOSED DWELLINGS
THE COACH HOUSE
KNOWSLEY ROAD
AINSWORTH
BL2 5PT

ELEVATIONS 2 House 1

DRAWN Mar '23

SCALE 1:100 SHEET 5 A2 A