

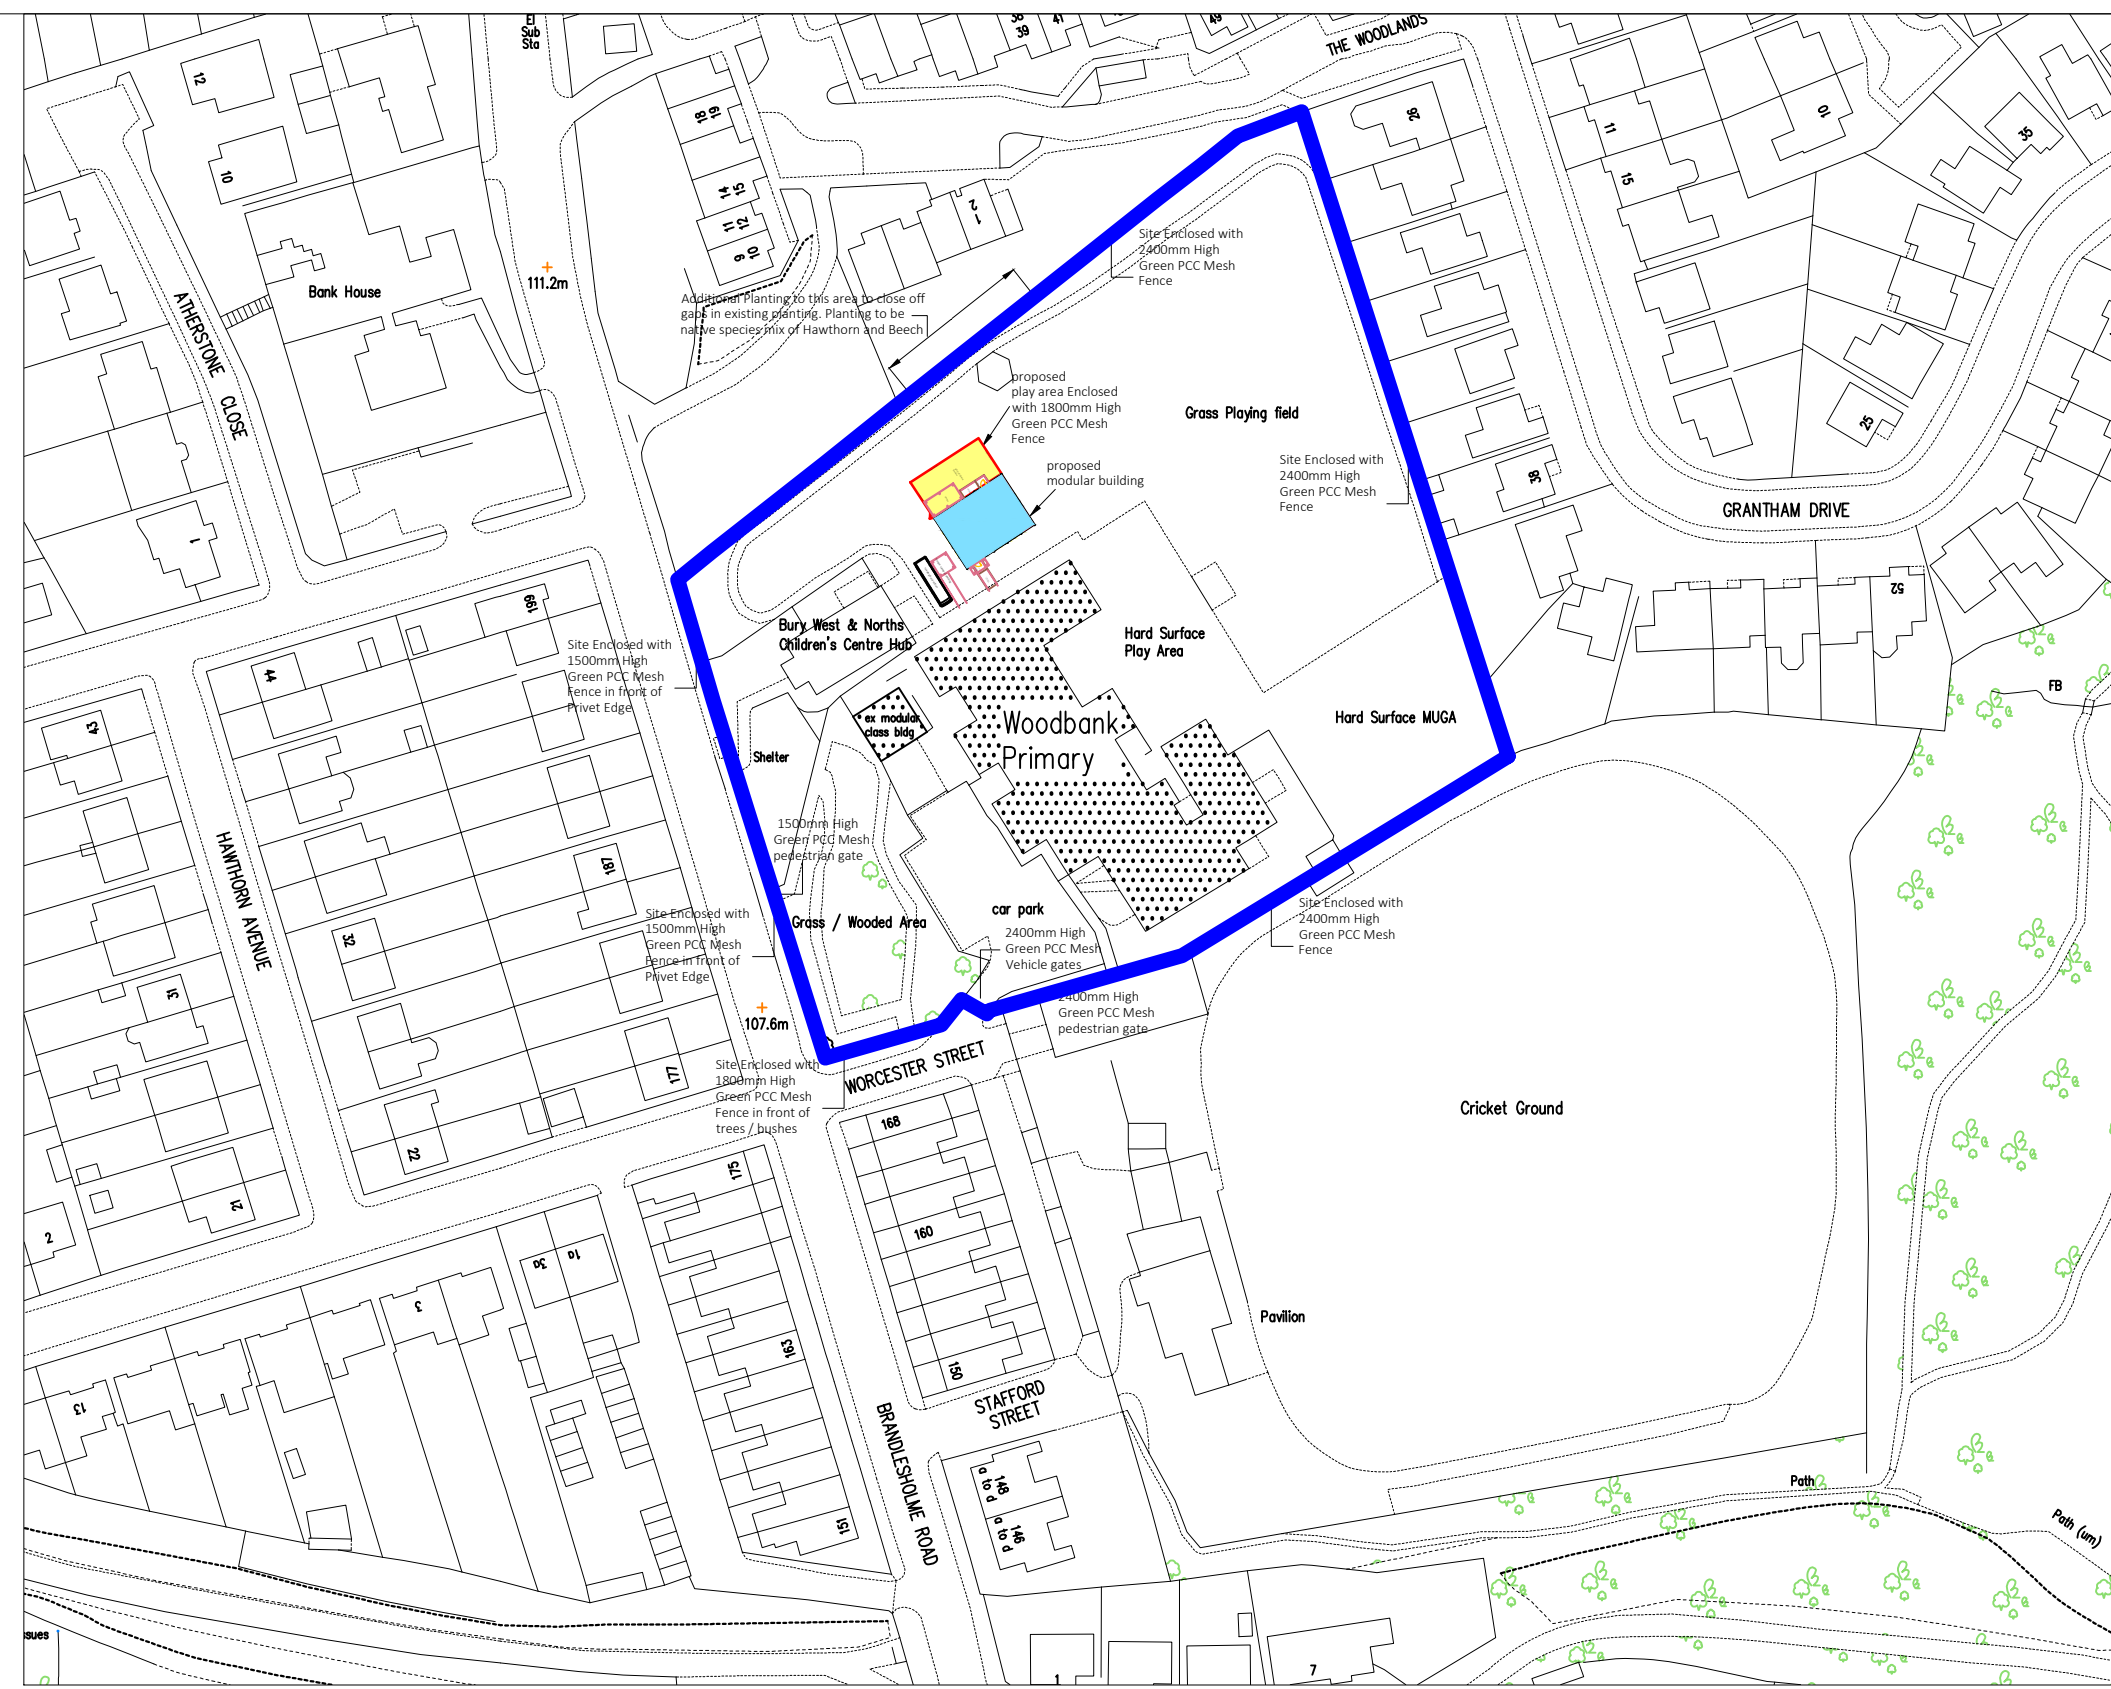


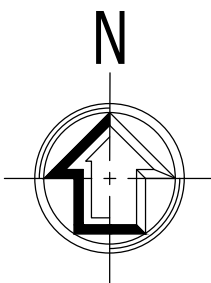

LOCATION PLAN

Scale 1:1250

 

A	Note added on North elevation re additional planting	17/10/23
REV	DESCRIPTION	DATE

tender issue

This design/document has been prepared by Bury MBC Architectural Services. It should not, without prior permission, be used for any use other than the use originally intended.

Department Of Operations
Architectural Services
Room 7, Bury Town Hall,
Knowsley Street, Bury, Lancs BL9 0SW

Bury
COUNCIL

PROJECT TITLE:
Woodbank Primary School
Brandsolme Road, Bury. BL8 1AX
New SEN Modular Building & Works

DRAWING TITLE:
Proposed Site and Location Plan

DRAWN BY:	RV-M	DATE:	01/23	ISSUE NUMBER:
CHECKED BY:	NB	DATE:	01/23	DATE OF ISSUE:
SCALE:	1:1250, 1:500 @ A1			

DRAWING NUMBER:	E 22308P A 01 A
-----------------	-----------------